SUBURBAN LAND AGENCY
FIRST GRANT CONTRACT – LAND NOT READY (RZ4)
SCHEDULE

ACT Government | Suburban Land Agency

DATE OF THIS CONTRACT				
LEASE DETAILS				
LAND		Block	Section	Division/District
		[insert]	**[insert]**	**Macnamara**
STAGE		Stage 2 (EDP2) as shown on Staging Plan		
OCCUPANCY		Vacant Possession		
CO-OWNERSHIP	Mark one *See clause 17*	☐ Tenants in common (*Show shares*)		☐ Joint Tenants
SELLER DETAILS				
SELLER	Full name ACN/ABN Address	**Suburban Land Agency** 27 105 505 367 480 Northbourne Avenue, Dickson ACT 2602		
SELLER'S SOLICITOR	Firm	MV Law		
	Ref	Christine Murray/Rebecca Rezuk		
	Phone	02 6279 4499		
	Fax	02 6279 4455		
	Address	GPO Box 764 Canberra City ACT 2601		
	Email	ginninderry@mvlaw.com.au		
BUYER DETAILS				
BUYER	Full Name ACN/ABN Address			
BUYER'S SOLICITOR	Firm			
	Ref			
	Phone			
	Fax			
	DX/Address			
	Email			
PAYMENT DETAILS				
RESIDENTIAL WITHOLDING TAX	*See clause 43*	New Residential Premises?	☒ No	☐ Yes
		Subdivision of potential residential land?	☐ No	☒ Yes
		Buyer required to make a withholding payment?	☐ No	☒ Yes
FOREIGN RESIDENTIAL WITHOLDING TAX	*See clause 42*	Clearance certificate attached?	☐ No	☒ Yes
PRICE	Price Less Deposit Balance	$ $ $	(The Price is GST inclusive) (10% of Price)	
COMPLIANCE BOND	*See clause 5*	$**[insert]**		

SPECIMEN

EARLIEST DATE OF EXPIRY OF DEPOSIT BOND OR BANK GUARANTEE	*See clause 3.2*	2 calendar months after the last date in the Estimated Date Range for Works
DATE FOR COMPLETION	*See clause 4*	Subject to clause 4.3, 30 Working Days from the date the Seller serves the Lease on the Buyer
ESTIMATED DATE RANGE FOR WORKS	*See clause 6.5*	1 July 2027 – 31 October 2027

ANNEXURES			
STANDARD ANNEXURES	Documents annexed to this Contract	Annexure A – Staging Plan Annexure B – Block Details Plan Annexure C – Block Fill Plan Annexure D – Specimen Lease Annexure E – Special Conditions Annexure F – Director's Guarantee Annexure G – Ginninderry Housing Design Requirements Annexure H – Clearance Certificate	
SPECIAL CONDITIONS	Indicate whether any special conditions apply	☒ Yes	☐ No

READ THIS BEFORE SIGNING

Before signing this contract you should ensure that you understand your rights and obligations. You should get advice from your solicitor.

Authorised Delegate of the Suburban Land Agency signature:		**If an individual:** Buyer signature:	
Delegate name:		Buyer name:	
Witness signature:		Buyer signature:	
Witness name:		Buyer name:	
		Witness signature:	
		Witness name:	

Signed by the Buyer in accordance with section 127 of the Corporations Act 2001:

If a company: Director signature:	
Director name:	
Director/secretary signature:	
Director/secretary name:	

SPECIMEN

RW AMOUNT

(Residential Withholding Payment) – Further Details

The supplier will frequently be the Seller. However, sometimes further information will be required as to which entity is liable for GST (eg if the Seller is part of a GST group where the GST representative has the GST liability). If more than one supplier, provide details for each supplier.

Supplier	Name	Suburban Land Agency		
	ABN	27 105 505 367	Phone	(02) 6205 0600
	Business address	480 Northbourne Avenue, Dickson ACT 2602		
	Email	suburbanlandaccounts@act.gov.au		
Residential Withholding Tax	Supplier's portion of the RW Amount:			100%
	RW Percentage:			7%
	RW Amount (ie the amount that the Buyer is required to pay to the ATO):			$[insert]
	Is any of the consideration not expressed as an amount in money?			☐ Yes ☒ No
	If 'Yes', the GST inclusive market value of the non-monetary consideration:			$
	Other details (including those required by regulation or the ATO forms):			

SPECIMEN

1 GRANT OF THE LEASE

1.1 The Seller will procure the grant of the Lease to the Buyer on Completion.

1.2 The Lease will be granted substantially upon the terms and conditions of the Specimen Lease.

2 TERMS OF PAYMENT

2.1 The Buyer must pay the Deposit to the Seller. The Seller agrees to accept the payment of the Deposit in two instalments as follows

(a) 5% of the Price by cheque on the Date of this Contract (**First Instalment**); and

(b) the balance of the Deposit (if it has not already been paid) by unendorsed bank cheque on the Date for Completion (**Second Instalment**);

2.2 Subject to clause 2.8 the Deposit (including the First Instalment) is released to the Seller and must be applied to the Price on Completion.

2.3 If the First Instalment of the Deposit is:

(a) not paid on time or in accordance with clause 2.1; or

(b) paid by cheque and the cheque is not honoured on first presentation,

the buyer is in default and the Seller may terminate this Contract immediately by written notice to the Buyer without the notice otherwise necessary under clause 26 and the provisions of clause 27 will apply.

If the Seller does not terminate this Contract in accordance with this clause 2.3 then this Contract remains on foot, subject to this clause 2.3, until either the Seller terminates the Contract pursuant to this clause 2.3, or waives the benefit of this clause 2.3 pursuant to clause 2.6.

2.4 If the Second Instalment of the Deposit is not paid on time in accordance with clause 2.1 then the Seller cannot immediately terminate this Contract for the Buyer's breach of an essential condition. The Seller must make timing of the payment of the Second Instalment an essential condition of the Contract by serving on the Buyer a Default Notice requiring the Buyer to pay the Second Instalment within 10 Working Days after service of the Default Notice (excluding date of service).

2.5 For the avoidance of doubt, the Buyer must pay the full Price to the Seller, on or before Completion.

2.6 These clauses 2.1 to 2.6 inclusive are for the benefit of the Seller. The Seller may notify the Buyer in writing that the benefit of these clauses 2.1 to 2.6 inclusive is waived.

2.7 The obligations imposed on the Buyer by this clause 2 bind the Buyer notwithstanding any indulgence or extension of time by the Seller to the Buyer.

2.8 If this Contract is:

(a) rescinded; or

(b) terminated due to the default of the Seller or pursuant to clause 48.4(c)

and the Buyer is entitled to a refund of the Deposit, then the Seller must refund the Deposit, or part thereof, within 15 Working Days.

SPECIMEN

2.9 The Seller is not liable to pay interest on any refunded Deposit provided that the Deposit (so much of it that has been paid) is refunded to the Buyer in accordance with clause 2.8.

2.10 The payment of the Deposit by the Buyer to the Seller does not create a charge over the Land to the value of the Deposit or any other amount.

2.11 On the Date for Completion the Buyer must pay to the Seller in Canberra the Balance of the Price, together with any other money payable under this Contract, by unendorsed bank cheque.

2.12 Any money payable to the Seller by the Buyer must be paid to the Seller or as the Seller's Solicitor directs in writing and payment in accordance with that direction will be sufficient discharge to the person paying.

3 DEPOSIT BOND AND BANK GUARANTEE

3.1 The Deposit to be paid pursuant to clause 2.1 may be paid by way of a Deposit Bond or Bank Guarantee for the full amount of the Deposit (i.e. 10% of the Price) provided that at least 3 Working Days prior to the Date of this Contract the Buyer:

(a) informs the Seller of their intention to provide a Deposit Bond or Bank Guarantee;

(b) provides the Seller with a copy of the proposed Deposit Bond or Bank Guarantee for approval; and

(c) pays the Seller's legal costs of $330 (including GST) for the review and approval of the proposed Deposit Bond or Bank Guarantee,

and the Seller approves the proposed Deposit Bond or Bank Guarantee.

3.2 The expiry date for the Deposit Bond or Bank Guarantee must not be earlier than the Earliest Date of Expiry of Deposit Bond or Bank Guarantee specified in the Schedule.

3.3 Should the Seller vary the last date of the Estimated Date Range for Works under clause 6.5 to a date beyond the expiry date for the Deposit Bond or Bank Guarantee, the Seller may notify the Buyer and the Buyer shall, within 5 Working Days of such notice, provide the Seller with a replacement Deposit Bond or Bank Guarantee on the same terms save that the date of the expiry is on or after the date 30 Working Days after the revised last day of the Estimated Date Range for Works, and the Earliest Date of Expiry of Deposit Bond or Bank Guarantee shall be varied accordingly.

3.4 The Deposit Bond or Bank Guarantee must show the Seller as the beneficiary of the Deposit Bond or Bank Guarantee.

3.5 The Buyer must pay the amount stipulated in the Deposit Bond or Bank Guarantee to the Seller by unendorsed bank cheque on Completion. Upon receipt of this payment, the Seller must return the original Deposit Bond or Bank Guarantee to the Buyer.

3.6 The Buyer is in default if:

(a) the Deposit Bond or Bank Guarantee has an expiry date prior to the Earliest Date of Expiry of Deposit Bond or Bank Guarantee, including any extension to that date due to a variation of the last date of the Estimated Date Range for Works under clause 6.5, and the Deposit Bond or Bank Guarantee is not renewed to the satisfaction of the Seller at least 10 Working Days prior to the expiry of the Deposit Bond or Bank Guarantee; or

(b) the provider of the Deposit Bond or Bank Guarantee is placed under external administration of any nature before Completion and the Buyer has

SPECIMEN

not provided a replacement Deposit Bond or Bank Guarantee to the same value and on the same terms and conditions from a solvent party within 5 Working Days of the provider being placed in such external administration.

3.7 If the Buyer is in default under clause 3.6 it will be deemed to be a failure by the Buyer to pay the First Instalment of the Deposit under clause 2.3, and immediately, and without the notice necessary under clause 26, clause 27 applies.

4 DATE FOR COMPLETION

4.1 Completion must take place in Canberra on the Date for Completion or as otherwise determined by this Contract and if not specified or determined, within a reasonable time.

4.2 Subject to clause 4.3, the Date for Completion of this Contract will be 30 Working Days from the date the Seller serves the Lease on the Buyer, in accordance with clause 35 as if it were a notice.

4.3 The Seller and the Buyer acknowledge and agree that the Date for Completion:

(a) cannot be a date before the date that the Seller satisfies the conditions of clause 6.3; and

(b) may be a date that is before the earlier date in the Estimated Date Range for Works.

4.4 The Seller shall not be liable to the Buyer for any damage or loss caused to the Land from the period commencing 10 Working Days before the Date for Completion and continuing after Completion, including depositing of building waste and materials, except where caused by the deliberate action or omission of the Seller, its employees, agents or contractors.

5 COMPLIANCE BOND

5.1 The Buyer must provide to the Development Manager at Completion the Compliance Bond as security for the performance of the Buyer's obligations in respect of clauses 8, 11 and 40 of this Contract following Completion.

5.2 The Development Manager will not be required to hold the Compliance Bond in a trust account or act as a fiduciary in relation to the Compliance Bond.

5.3 The Buyer must notify the Development Manager when it considers it has reached Dwelling Completion and the Development Manager must inspect the Land within 10 Working Days of such notice.

5.4 If the Development Manager does not believe that Dwelling Completion has been achieved, it must notify the Buyer in writing of this identifying its reasons. The Development Manager will be entitled to charge an additional inspection fee of $550 (GST inclusive) for each time that the Development Manager, following notification by the Buyer under clause 5.3, notifies the Buyer that Dwelling Completion has not been achieved.

5.5 Subject to clause 5.6(b) if, following its inspection under clause 5.3, the Development Manager believes Dwelling Completion was achieved within 2 years of Completion, then it must pay to the Buyer, or if agreed to by the Development Manager a person nominated by the Buyer, the Compliance Bond (less any amounts which under the terms of this Contract or the Housing Design Requirements are owing to the Seller or the Development Manager, or which the Seller or Development Manager may deduct from the Compliance Bond) within 20 Working Days of the inspection.

5.6 The Buyer agrees and acknowledges that the Buyer will not be entitled to a refund or repayment of the Compliance Bond unless the Buyer has:

SPECIMEN

(a) in the Development Manager's reasonable opinion, complied with the Buyer's obligations under clauses 8, 11 and 40 of this Contract; and

(b) issued notification to the Development Manager under clause 5.3 within 30 months of Completion that has not been the subject of a notice issued by the Development Manager under clause 5.4.

5.7 The Buyer agrees that the benefit of the refund or repayment of the Compliance Bond under this clause 5 (if any) cannot be assigned to any other person.

6 WORKS

6.1 The Buyer acknowledges that at the Date of this Contract the Works may not have been completed.

6.2 The Seller discloses and the Buyer acknowledges that the Seller is not providing reticulated gas to the Land.

6.3 This Contract is subject to and conditional upon:

(a) Operational Acceptance of the Works; and

(b) registration of a Deposited Plan for the Stage.

6.4 The Seller must use its best endeavours to obtain Operational Acceptance and register the Deposited Plan for the Stage by the last date in the Estimated Date Range for Works specified in the Schedule if it has not done so already on the Date of this Contract.

6.5 The Seller may by notice to the Buyer vary the last date of the Estimated Date Range for Works by up to 9 calendar months (but no more without the express consent of the Buyer) where Operational Acceptance is delayed due to an event or events occurring beyond the Seller's reasonable control, including but not limited to:

(a) any non-compliance with statutory time frames by any government or regulatory authority that delays Operational Acceptance;

(b) weather sufficiently inclement to prevent the Seller obtaining Operational Acceptance by the last date of the Estimated Date Range for Works;

(c) industrial dispute;

(d) unavailability of labour, plant or materials; or

(e) any other reasonable cause or event beyond the control of the Seller.

6.6 Any notice of variation to the last date of the Estimated Date Range for Works must be in writing and set out:

(a) the reasons in general terms for the delay to the Operational Acceptance of the Works; and

(b) the amended Estimated Date Range for Works.

6.7 Subject to clause 6.8, if Operational Acceptance and registration of a Deposited Plan for the Stage have not been obtained (or the Seller, acting reasonably, advised the Buyer that it is unable to be obtained) by the last date in the Estimated Date Range for Works specified in the Schedule or as amended, either party may rescind this Contract by notice to the other and the provisions of clause 29 will apply.

6.8 A party may only exercise its right to rescind this Contract within 28 days of:

(a) the last date in the Estimated Date Range for Works specified in the Schedule, or as amended, in accordance with this Contract; or

SPECIMEN

(b) the date that the Seller gives notice to the Buyer that the last date in the Estimated Date Range for Works specified in the Schedule is unable to be obtained, which notice may be given at any time.

The right of the parties to rescind this Contract lapses after this date.

7 SIGNING OF LEASE

7.1 The Buyer must, no later than 20 Working Days from the date the Seller serves the Lease on the Buyer:

(a) sign each copy of the Lease; and

(b) return to the Seller's Solicitor the signed original Lease (in duplicate).

7.2 The Buyer undertakes to register the Lease following Completion.

8 HOUSING DESIGN REQUIREMENTS

8.1 The Buyer must comply with the Housing Design Requirements and the Plans in respect of any dwelling to be constructed on the Land.

8.2 If there is any variation to the Housing Design Requirements prior to Completion, the Seller may notify the Buyer and provide:

(a) a copy of, or website link to, the final form of the amended document; or

(b) the variations,

to the Buyer prior to Completion.

8.3 In the event that a change is made to the Plans or Housing Design Requirements from the version that that are current as at the Date of this Contract which causes the Buyer a verifiable loss in excess of 5% of the Price, the Buyer may within 10 Working Days of being notified of the amended Plans or Housing Development Requirements rescind this Contract and clause 29 will apply.

8.4 No building or improvements are to be erected or altered on the Land without the written endorsement of the Development Manager. This obligation ceases to apply to the Land on Dwelling Completion.

8.5 The Development Manager must not unreasonably withhold its endorsement to the erection or alteration of any building or improvement where they are in accordance with the Housing Design Requirements and the approval or consent of all relevant authorities.

8.6 The Buyer must obtain from the relevant authorities all approvals necessary to erect any buildings or improvements on the Land and in accordance with the Housing Design Requirements.

8.7 The Buyer acknowledges that the Land is not ready and, subject to clause 23, is unavailable for inspection.

8.8 Subject to clause 8.3, the Buyer cannot make a claim or objection or rescind or terminate or make a claim for compensation under clause 25 of this Contract in respect of any matter set out in the Housing Design Requirements.

8.9 In the event that there is an inconsistency between:

(a) the Housing Design Requirements and the Deposited Plan, the Deposited Plan prevails; or

(b) the Housing Design Requirements and the Territory Plan, the Territory Plan prevails.

SPECIMEN

9 VARIATION TO LAND AND HOUSING DESIGN REQUIREMENTS

9.1 The Buyer acknowledges that the Specimen Lease, the Housing Design Requirement, the Plans and any other documentation made available in relation to the Land may be affected by one or more of the following:

(a) the requirements of legislation;

(b) variations to the Territory Plan;

(c) the requirements of government authorities; and

(d) physical conditions affecting the Works,

and may result in one or more of the following:

(e) minor redefinition of the boundaries of the Land;

(f) minor road re-alignment or dedication; or

(g) minor variations of the easements relating to the provision of Utility Services.

9.2 Any redefinition, road realignment or dedication or variation of easements will be deemed to be minor if it does not materially and detrimentally affect the use of the Land.

9.3 The Buyer cannot make a claim or objection or rescind or terminate or make a claim for compensation under clause 25 of this Contract in respect of any matter set out in clause 9.1.

10 PLANNING CONDITIONS

10.1 The Buyer acknowledges that the Territory Planning Authority is responsible for all statutory development consents and approvals sought by or on behalf of the Buyer in relation to the Land and the Buyer therefore releases the Seller from any liability, cause of action or any other claim in relation to disturbance, loss or detriment caused by the Territory Planning Authority granting or denying any consent or approval in relation to the Land.

10.2 The Buyer acknowledges the obligation to make its own enquiries and satisfy itself as to the currency and accuracy of information contained in the Territory Plan.

10.3 The Buyer acknowledges that the Territory Planning Authority is responsible for the Territory Plan and the Buyer will make no claim against the Seller whatsoever in this regard.

10.4 The Buyer acknowledges that nothing in this Contract (including the Housing Design Requirements) or the fact of Completion implies or means that any required approvals, consents or licences regarding planning, design, siting and any other matters relating to the Buyer's Development of the Land will be granted by the regulatory authorities or other agencies of the Australian Capital Territory with or without conditions.

11 DRIVEWAY LAYBACKS AND CROSSOVERS AND VERGES

11.1 The Seller will construct any footpath to be located on the Land.

11.2 The Buyer will be responsible for the construction of the driveway layback and crossover:

(a) if there is no footpath on the Land, from the kerb to the property boundary; and

(b) if there is a footpath on the Land, from the kerb to the property boundary but excluding the footpath which must not be altered in any way.

SPECIMEN

11.3 The Buyer must pay regard to and not damage or affect any footpath located on the Land.

11.4 All driveway laybacks and crossovers are to be approved by the relevant authority.

11.5 The Buyer must not cause or allow any damage or destruction to the public domain adjoining the Land, being all verges, landscaping (including street trees), gutters, kerbs, footpaths and driveway laybacks and crossovers.

11.6 The Buyer must lay turf, complying with the Housing Design Requirements, in the verge areas between the front boundary of the Land and the kerb. Other forms of soft landscaping treatments to the verge areas may only be used with the prior written consent (which may be given it is absolute discretion) of the Seller.

12 FRONT LANDSCAPING

12.1 Subject to the Buyer complying with this Contract and achieving Dwelling Completion within 2 years of Completion the Seller will provide the Front Landscaping to the Land.

12.2 On or before Dwelling Completion, the Buyer must select a Front Landscaping garden design in accordance with the Housing Design Requirements and complete, sign and provide to the Seller the Front Landscaping Application Form.

12.3 Within approximately 3 months of Dwelling Completion, having regard to the Front Landscaping garden design selected and weather conditions, the Seller will commence the Front Landscaping.

12.4 The Buyer agrees to provide, or to procure its successor to provide, the Seller or the Development Manager or their nominated contractor with access to the Land at all times reasonably required by the Seller or the Development Manager or their nominated contractor for the sole purpose of providing the Front Landscaping.

12.5 The Buyer releases the Seller and the Development Manager from any liability, cause of action or other claim in relation to the Front Landscaping except to the extent caused by the negligent or deliberate act or omission of the Seller or the Development Manager or their agents. For clarity, this release does not extend to the Seller's nominated contractor.

13 PROPERTY ACT

13.1 The Property Act does not apply to this Contract as this Contract is not a sale of residential property and the grant of the Lease will be the first grant of a crown lease over the Land.

14 NON-CONFORMING TRANSFERS NOT TO BE USED

14.1 The Buyer acknowledges that it will not be able to use the non-conforming transfer provisions of section 17(3) of the *Duties Act 1999* (ACT) in relation to the Contract, as the grant of the Lease will be the first grant of a crown lease over the Land.

15 ENTIRE AGREEMENT

15.1 The Buyer agrees that this Contract sets out the entire agreement of the parties on the subject matter of this Contract and supersedes any prior agreement, advice, or material supplied to the Buyer or understanding on anything connected with the subject matter of this Contract.

SPECIMEN

16 NO RELIANCE

16.1 Each party has entered into this Contract without reliance upon any representation, statement or warranty (including sales and marketing material and preliminary artwork) except as set out in this Contract.

17 CO-OWNERSHIP

17.1 Where the Buyer consists of more than one person, as between themselves, they agree to buy the Land in the specified manner of Co-ownership in the Schedule or if one alternative is not marked, as joint tenants.

18 NON-MERGER

18.1 If any term of this Contract may be given effect to after Completion that term will not merge on Completion but will continue in force for as long as is necessary to give effect to it.

19 BUYER RELIES ON OWN ENQUIRIES

19.1 The Buyer is not entitled to make any requisitions on the title to the Land.

19.2 The Buyer cannot make a claim or objection or rescind or terminate or make a claim for compensation under clause 25 of this Contract in respect of:

(a) a Utility Service for the Land being a joint service or passing through another property, or any Utility Service for another property passing through the Land;

(b) a promise, representation or statement about this Contract, the Land or the Lease, not made in this Contract;

(c) the size of any service ties for the supply of water on or to the Land;

(d) any matter contained in the Block Fill Plan or the existence of regrading, fill, or other disability of or upon the Land, whether caused by the Commonwealth of Australia, the Seller, previous occupants of the Land or otherwise;

(e) any soil classification in relation to the Land; and

(f) anything disclosed in this Contract (except an Affecting Interest).

19.3 The Buyer acknowledges, understands and accepts that the existence of regarding, fill or other disability of or upon the Land may result in work for the construction of any building on the Land to be more extensive and expensive than it may otherwise have been in the absence of such regarding, fill, contamination of any substance or other disability.

19.4 The Buyer acknowledges that it relies on its own enquiries in relation to the Land and warrants that in entering into this Contract the Buyer:

(a) has not relied on any express or implied statement, warranty or representation whether oral, written or otherwise made by or on behalf of the Seller to the Buyer in connection with the Land other than as set out in this Contract;

(b) has not relied on any documentation made available by or on behalf of the Seller to the Buyer in relation to the Land other than documentation forming part of this Contract; and

(c) is satisfied as to the nature, quality and condition of the Land and the purposes for which the Land may be used.

SPECIMEN

19.5 The Seller makes no warranty as to the accuracy or completeness of any document made available by or on behalf of the Seller to the Buyer in connection with the Land other than documentation forming part of this Contract.

20 SELLER WARRANTIES

20.1 The Seller warrants that at the Date of this Contract the Seller:

(a) will be able to complete at Completion;

(b) has no knowledge of any unsatisfied judgment, order or writ issued by a court or tribunal affecting the Land;

(c) has no knowledge of any current or threatened claims, notices or proceedings that may lead to a judgment, order or writ issued by a court or tribunal affecting the Land; and

(d) is not aware of any material change in the matters disclosed in the Housing Design Requirements.

20.2 The Seller warrants that on Completion:

(a) the Seller will have the capacity to complete;

(b) there will be no unsatisfied judgment, order or writ issued by a court or tribunal affecting the Land;

(c) the Seller has no knowledge of any current or threatened claims, notices or proceedings that may lead to a judgment, order or writ issued by a court or tribunal affecting the Land; and

(d) the Seller is not aware of any encroachments by or upon the Land except as disclosed. This warranty does not extend to the location of any dividing fence.

20.3 The Seller gives no warranties as to the present state of repair of any of the Improvements or condition of the Land, except as required by law.

21 ADJUSTMENTS

21.1 The Lease will be granted on Completion. As a result, there will be no adjustments of Income or Land Charges.

22 TERMS OF POSSESSION

22.1 The Seller must give the Buyer vacant possession of the Land on Completion unless otherwise marked in the Schedule.

23 INSPECTION OF LAND

23.1 The Buyer may on reasonable notice to the Seller inspect the Land during the period 10 Working Days prior to the Date for Completion.

23.2 Subject to clause 4.4, the Seller must leave the Land clean and tidy on Completion.

24 ERRORS AND MISDESCRIPTIONS

24.1 The Buyer will be entitled to compensation on Completion (and the Price will be reduced accordingly) in full and final settlement if the Buyer suffers a loss as a result of an error of any kind or misdescription, and the Buyer makes a claim for compensation before Completion.

24.2 This clause 24 applies even if the Buyer did not take notice of or rely on anything in this Contract containing or giving rise to the error or misdescription.

SPECIMEN

24.3 The Buyer is not entitled to compensation to the extent the Buyer knew the true position before the Date of this Contract.

25 COMPENSATION CLAIMS BY BUYER

25.1 This clause 25 applies to claims for compensation arising out of this Contract made by the Buyer against the Seller including claims under clause 24.

25.2 To make a claim for compensation (including a claim under clause 24) the Buyer must give notice to the Seller before Completion specifying the amount claimed and:

(a) the Seller can rescind if in the case of a claim that is not a claim for delay:

(i) the Seller gives notice to the Buyer of an intention to rescind; and

(ii) the Buyer does not give notice to the Seller waiving the claim within 10 Working Days after receiving the notice; and

(b) if the Seller does not rescind under clause 25.2(a) the Parties must complete (without any deduction to the Price) and:

(i) the claim must be finalised (subject to clause 25.2(b)(ii)) either by agreement or, failing agreement, by an arbitrator appointed by the parties or, if an appointment is not made within 20 Working Days of Completion, by an arbitrator appointed by the President of the Law Society of the Australian Capital Territory at the request of a party;

(ii) the decision of the arbitrator is final, and binding save for:

A. manifest error by the arbitrator obvious on its face in the final determination by the arbitrator;

B. error in the application of law by the arbitrator in making his or her determination; or

C. improper or unlawful conduct by the arbitrator or either party that affected or might reasonably be thought to affect the arbitrator's determination;

(iii) the costs of the arbitration must be shared equally by the parties unless otherwise determined by the arbitrator;

(iv) the Buyer is not entitled, in respect of the claim, to more than the total amount claimed and the costs of the Buyer; and

(v) the claim lapses if the parties do not appoint an arbitrator and neither party asks the President of the Law Society of the Australian Capital Territory to appoint an arbitrator within 3 calendar months after Completion.

26 NOTICE TO COMPLETE AND DEFAULT NOTICE

26.1 If Completion does not take place by the Date for Completion, either party may, at any time after the Date for Completion, serve on the other party a Notice to Complete.

26.2 A Notice to Complete must appoint a time during business hours and a date being not less than 10 Working Days after service of the Notice to Complete (excluding the date of service) by which, and a place in Canberra at which, to complete this Contract.

26.3 At the time the Notice to Complete is served the party serving the Notice to Complete must:

SPECIMEN

(a) not be in default; and

(b) be ready, willing and able to complete but for some default or omission of the other party.

26.4 Completion at the time, date and place specified in the Notice to Complete is an essential term.

26.5 Where one party is in default (other than failing to complete) the other party may at any time after the default serve the party in default a Default Notice.

26.6 A Default Notice must:

(a) specify the default; and

(b) require the party served with the Default Notice to rectify the default within 10 Working Days after service of the Default Notice (excluding the date of service).

26.7 At the time the Default Notice is served, the party serving the Default Notice must not be in default.

26.8 The time specified in a Default Notice to rectify the specified default is an essential term.

26.9 Clauses 27 or 28 will apply as applicable where the party served does not comply with the Notice to Complete or the Default Notice issued in accordance with this clause 26.

26.10 If the Party serving a notice under this clause 26 varies the time referred to in the notice at the request of the other party:

(a) the time agreed to in the variation remains an essential term; and

(b) the consent to the variation must be in writing and be served on the other party.

26.11 The parties agree that the time referred to in clauses 26.2 and 26.6(b) is fair and reasonable.

SPECIMEN

27 TERMINATION – BUYER'S DEFAULT

27.1 If the Buyer does not comply with a Notice to Complete or a Default Notice served by the Seller or is otherwise in breach of an essential term then the Seller may by notice served on the Buyer terminate this Contract and may then either:

(a) sue the Buyer for breach; or

(b) re-sell the Land and any deficiency arising on the resale and all expenses of and incidental to the resale or attempted resale and the Buyer's default are recoverable by the Seller from the Buyer as liquidated damages provided the Seller has entered into a contract for the resale of the Land within 12 months of termination.

27.2 Subject to clause 27.4, if this Contract is terminated by the Seller pursuant to clause 27.1, the Seller is not required to refund the Deposit to the Buyer and the Deposit is forfeited to the Seller without further notice to the Buyer.

27.3 The Seller must refund the portion of the Deposit which exceeds 10% of the Price (if any).

27.4 In addition to any money forfeited to the Seller under clause 27.2, the Seller may retain on termination any other money paid by the Buyer (not including the Deposit) as security for any damages awarded to the Seller arising from the Buyer's default provided that proceedings for the recovery of damages are commenced within 12 months of termination.

27.5 For the avoidance of doubt, if the Deposit is paid by Deposit Bond or Bank Guarantee in accordance with clause 3, and the Seller is entitled to terminate in accordance with clause 27.1, the Buyer acknowledges that the Seller is entitled to, and may, call upon the Deposit Bond or Bank Guarantee immediately after serving the termination notice.

28 TERMINATION – SELLER'S DEFAULT

28.1 If the Seller does not comply with a Notice to Complete or a Default Notice served by the Buyer or is otherwise in breach of an essential term the Buyer may by notice served on the Seller either:

(a) terminate and seek damages; or

(b) enforce without further notice any other rights and remedies available to the Buyer.

28.2 If this Contract is terminated by the Buyer pursuant to clause 28.1, the Deposit must be refunded to the Buyer within 15 Working Days without any further authority being necessary.

29 RESCISSION

29.1 If this Contract is rescinded, it is rescinded from the beginning, and unless the parties otherwise agree:

(a) the Deposit and all other money paid by the Buyer must be refunded to the Buyer within 15 Working Days without any further authority being necessary; and

(b) neither party is liable to pay the other any amount for damages, costs or expenses.

30 DAMAGES FOR DELAY IN COMPLETION

30.1 If Completion does not occur by the Date for Completion, due to the default of either party, the party who is at fault must pay the other party as liquidated damages on Completion:

(a) interest on the Price at the rate of 10% per annum calculated on a daily basis from the Date for Completion to Completion (inclusive); and

(b) the amount of $660.00 (including GST) to be applied towards any legal costs and disbursements incurred by the party not at default if Completion occurs later than 5 Working Days after the Date for Completion.

30.2 The party at fault must pay the amount specified in clause 30.1 in addition to any other damages to which the party not at fault is entitled both at law and under this Contract.

30.3 The parties agree that:

(a) the amount of any damages payable under clause 30.1(a) to the party not in default is a genuine and honest pre-estimate of loss to that party for the delay in Completion; and

(b) the damages must be paid on Completion.

31 FOREIGN BUYER

31.1 The Buyer warrants that the Commonwealth Treasurer cannot prohibit and has not prohibited the grant of the Lease under the *Foreign Acquisitions and Takeovers Act 1975* (Cth).

SPECIMEN

31.2 This clause 31 is an essential term.

32 GST

32.1 The Buyer and the Seller agree that the Margin Scheme applies to the Supply of the Land.

32.2 The Seller is solely liable for any GST payable in relation to this Contract and the Seller confirms that the Buyer has no obligation to pay any GST in addition to the Price.

33 INSOLVENCY

33.1 If the Buyer suffers an Insolvency Event, the Buyer must immediately notify the Seller in writing.

33.2 If the Seller receives notice that the Buyer has suffered an Insolvency Event (either pursuant to clause 33.1 or by some other means), the Seller may terminate this Contract and clause 27 will apply.

34 POWER OF ATTORNEY

34.1 Any party who signs this Contract or any document in connection with it under a power of attorney must, on request and without cost, provide the other party with a true copy of the registered power of attorney.

35 NOTICES CLAIMS AND AUTHORITIES

35.1 Notices, claims and authorities required or authorised by this Contract must be in writing.

35.2 To serve a notice a party must:

(a) leave it at; or

(b) send it by a method of post requiring acknowledgement of receipt by the addressee to,

the address of the person to be served as stated in the Schedule or as notified by that person to the other as that person's address for service under this Contract, or:

(c) serve it on that party's solicitor in any of the above ways; or

(d) send it by email to an email address of:

(i) that party, as notified or used by that party from time to time; or

(ii) that party's solicitor specified on the Schedule, or otherwise as notified or used from time to time,

and, unless the receiving party indicates by immediate automatic response that the email address is unattended, the notice is taken to have been received at the time it was sent and if not sent before 5:00pm on a Working Day, on the next Working Day.

35.3 A party's solicitor may give a notice, claim or authority on behalf of that party.

35.4 If a notice is served in accordance with clause 35.2(a), the notice is taken to have been received on the day that it is delivered or, if not delivered before 5:00pm on a Working Day, on the next Working Day.

35.5 If a notice is served in accordance with clause 35.2(b), the notice is taken to have been received on the day 2 Working Days after it was posted.

SPECIMEN

36 BUSHFIRE PROTECTION

36.1 The Buyer acknowledges that the Land may be affected by legislation and regulations in connection with bushfire protection and that those requirements are subject to change.

37 CAT CONTAINMENT

37.1 The Land is part of an area which is declared to be a cat curfew area under the *Domestic Animals Act 2000* (ACT) and cats located within areas declared to be cat curfew areas must be confined to their keeper's or carer's premises at all times.

38 GEOTECHNICAL INFORMATION

38.1 The Seller will make available to the Buyer, prior to Completion, a site classification certificate with respect to the Land.

38.2 The Seller warrants that any fill placed on the Land arising out of undertaking the Works will be compacted to 'Level 1 Inspection and Testing' in accordance with Australian Standard AS3798-2007.

39 PRIVACY

39.1 The Buyer acknowledges that they have received, read, and understood the Ginninderry Privacy Policy and Ginninderry Privacy Collection Notice, and accepts that any information collected by the Development Manager, the Appointed Sales Agent, or the Seller pursuant to this Contract is held and used in accordance with the Ginninderry Privacy Policy and Ginninderry Privacy Collection Notice.

39.2 The Buyer consents to the Development Manager's, the Appointed Sales Agent's. and the Seller's use of any personal information provided by the Buyer to reasonably fulfil the purpose of this Contract and any of its functions, including:

(a) disclosure of personal information to the ACT Revenue Office and other ACT and Commonwealth government agencies;

(b) for entering into, administering and completing this Contract;

(c) for planning and product development by the Seller and Development Manager;

(d) to comply with the Seller's obligations or to enforce its rights under this Contract;

(e) to owners of adjoining land to enable them to deal with the Buyer concerning any development or other work which they wish to undertake on their land (including disclosure of personal information to contractors to assist adjoining land owners to comply with their obligations to enforce their rights in relation to fencing);

(f) to surveyors, engineers and other parties who are engaged by the Seller or the Development Manager to carry out works which may affect the Land;

(g) to service providers engaged by the Seller or the Development Manager, such as legal advisors, financial advisors, environmental consultants, market research organisations, mail houses and delivery companies;

(h) to Evergen and any other home energy management system provider that the Development Manager has a data sharing agreement with;

(i) to any third party who has a right or entitlement to share in the monies paid or payable to the Seller under this Contract; and

SPECIMEN

(j) in other circumstances where the Seller, the Development Manager or the Appointed Sales Agent is legally entitled, obliged or required to do so, including any disclosure which is permitted or authorised under the Privacy Act.

40 MANDATORY SUSTAINABILITY REQUIREMENTS

40.1 The Buyer agrees, in compliance with the Housing Design Requirements, to comply with the Sustainability and Waste Management Requirements.

40.2 The Buyer acknowledges that management of waste is an important issue during the construction process. The Buyer must ensure that any person undertaking the construction process on the Land manages waste in a manner consistent with the Housing Design Requirements.

40.3 The Seller and the Development Manager may engage a service provider at the cost of the Seller, to provide waste management services to the Land (**Nominated Waste Provider**). If the Buyer wishes to engage the services of the Nominated Waste Provider then the Buyer will need to follow the then current process (if any) for such engagement. If the Buyer does engage the Nominated Waste Provider to provide waste management services to the Land then the Buyer will, for the duration of such engagement, be deemed to have complied with the waste management component of the Housing Design Requirements.

40.4 The Buyer acknowledges that the Seller is not responsible for the acts or performance of any supplier identified in the Sustainability and Waste Management Requirements.

41 LAND DESCRIPTION

41.1 The Seller advises and the Buyer acknowledges that the description of the Land in the Plans, Housing Design Requirements and associated documents may be by way of alphabetical block and section references.

41.2 When numerical block and section references are issued for the Land, prior to Completion the Seller's Solicitor will advise the Buyer's Solicitor of the numerical identifiers.

42 FOREIGN RESIDENT WITHHOLDING TAX

42.1 In this clause 42, the following definitions apply:

ATO means the Australian Taxation Office, and includes the Commissioner for Taxation;

CGT Asset has the meaning in the *Income Tax Assessment Act 1997* (Cth);

Clearance Certificate means a certificate issued under section 14-220 of the Withholding Law that covers the date of Completion;

Relevant Percentage means the percentage amount stated in section 14-200(3)(a) and 14-205(4)(a) of the Withholding Law;

Variation Certificate means a certificate issued under section 14-235 of the Withholding Law that covers the date of Completion;

Withholding Amount means, subject to clauses 42.5 and 42.6, the Relevant Percentage of the first element of the CGT Asset's cost base (for all CGT Assets sold under this Contract) as at the Date of this Contract; and

Withholding Law means Subdivision 14-D of Schedule 1 of the *Taxation Administration Act 1953* (Cth) and associated provisions.

SPECIMEN

42.2 If Clearance Certificates for all of the Sellers are provided to the Buyer prior to Completion, the parties acknowledge that there are no obligations under the Withholding Law.

42.3 If clause 42.2 does not apply, then:

(a) the Seller must provide to the Buyer any information required to enable the Buyer to comply with clause 42.3(b)(i), within 5 days of written request from the Buyer; and

(b) the Buyer must:

(i) lodge a purchaser payment notification form with the ATO; and

(ii) give evidence of compliance with clause 42.3(b)(i) to the Seller,

no later than 5 days before the Date for Completion;

(c) the Seller irrevocably instructs the Buyer to draw as part of the Price, and the Buyer must draw and retain on Completion, an unendorsed bank cheque payable to the ATO for the Withholding Amount; and

(d) the parties must both, on the date of Completion, attend the offices of an authorised collection agent of the ATO to deposit the bank cheque referred to in clause 42.3(c) in payment of the Withholding Amount following Completion.

42.4 If clause 42.3 applies and the parties do not comply with clause 42.3(d):

(a) the Buyer indemnifies the Seller for any loss or damage resulting from the Buyer's delay in remitting and/or failure to remit the Withholding Amount to the ATO; and

(b) the Buyer charges the Land (for the benefit of the Seller) with the Buyer's obligations under this clause 42.4.

42.5 Where the Seller gives the Buyer a Variation Certificate prior to Completion, the Withholding Amount is the amount stated in the Variation Certificate.

42.6 Where Clearance Certificates for some but not all of the Sellers are provided to the Buyer prior to Completion, then the Withholding Amount is reduced by the same percentage as the percentage ownership of the Land of the Sellers that are subject to a Clearance Certificate.

42.7 Where a Clearance Certificate is provided by the Seller to the Buyer, the Seller warrants to the Buyer that the Seller is the entity referred to in the Clearance Certificate and is the relevant taxpayer for capital gains tax payable on the sale of the CGT Assets sold under this Contract.

43 RESIDENTIAL WITHHOLDING TAX

Warning: The following clauses 43.1 to 43.14 are subject to the Withholding Law, and do not encompass all obligations under the Withholding Law.

43.1 In this clause 43 the following words have the following meanings:

ATO means the Australian Taxation Office, and includes the Commissioner for Taxation;

RW Amount means the amount which must be paid under section 14-250 of the Withholding Law;

SPECIMEN

RW Amount Information means the information set out in the table entitled 'RW Amount (Residential Withholding Payment) — Further Details' set out in this Contract, and as provided or updated under this Contract;

RW Percentage means the percentage amount stated in section 14-250(6), (8) and (9) of the Withholding Law, as applicable to the supply of the Land from the Seller to the Buyer; and

Withholding Law means Subdivision 14 of Schedule 1 of the *Taxation Administration Act 1953* (Cth) and associated provisions.

43.2 The Seller must provide the Buyer with the RW Amount Information no later than 28 days prior to the Date for Completion.

43.3 If the 'Buyer required to make a withholding payment?' option on the Schedule is selected 'no' or if no selection is made, the Seller warrants to the Buyer that the Buyer is not required to make a payment under section 14-250 in relation to the supply of the Land from the Seller to the Buyer.

43.4 The following clauses 43.5 to 43.14 inclusive only apply if the 'Buyer required to make a withholding payment?' option on the Schedule is selected 'yes'.

43.5 Subject to any adjustments to the Price or non-monetary consideration that may arise after the date that the RW Amount Information is provided in accordance with clause 43.2 and which affect the RW Amount, the Seller warrants to the Buyer on the date that the RW Amount Information is provided to the Buyer that the Seller has provided the Buyer with the information required under section 14-255 of the Withholding Law in relation to the supply of the Land from the Seller to the Buyer, and that this information is true and correct to the Seller's knowledge.

43.6 The Buyer must provide the Seller with a copy of the 'GST property settlement withholding notification online form' confirmation email (or emails, if applicable) issued to the Buyer by the ATO at least 10 Working Days prior to the Date for Completion.

43.7 The Buyer must provide the Seller with evidence of submission by the Buyer to the ATO of the 'GST property settlement date confirmation online form', with such evidence to be provided prior to or on Completion.

43.8 The Seller irrevocably instructs the Buyer to draw as part of the Price, and the Buyer must draw and give to the Seller on Completion, an unendorsed bank cheque payable to the ATO for the RW Amount.

43.9 The Seller must forward the unendorsed bank cheque provided under clause 43.8 to the ATO within 5 Working Days following Completion and provide the Buyer with evidence of payment of the RW Amount to the ATO.

43.10 The Buyer and Seller must comply with all ATO requirements in relation to the Withholding Law and must also assist and co-operate with each other in order to ensure that those requirements are met. If necessary to give effect to this clause, the Buyer appoints the Seller as its agent for the purpose of completing any notification required to be given by the Buyer to the ATO.

43.11 The Seller may provide the Buyer with updated RW Amount Information at any time, and (if necessary) on more than one occasion, prior to Completion. If the Seller provides the Buyer with updated RW Amount Information in accordance with this clause, the Buyer must, within 3 Working Days of receipt of the RW Amount Information, provide the Seller with a copy of the 'GST property settlement withholding notification online form' confirmation email (or emails, if applicable) issued to the Buyer by the ATO including the updated RW Amount Information.

SPECIMEN

43.12 The Seller indemnifies the Buyer against the amount of any penalties or interest charges imposed by the ATO on the Buyer (or the relevant recipient of the supply) arising from any failure by the Seller to forward the unendorsed bank cheque required by clause 43.8 to the ATO.

Potential Residential Land

43.13 If the 'Subdivision of potential residential land?' option on the Schedule is selected 'yes' and the Buyer (or the relevant recipient for GST purposes) is:

(a) registered for GST purposes; and

(b) acquiring the Land for a creditable purpose;

the Buyer must provide the Seller with a statement to that effect on the earlier of:

(c) 10 Working Days before the Date for Completion; or

(d) 20 Working Days after the Date of this Contract.

43.14 Where the Buyer has provided the statement referred to in clause 43.13, the Buyer:

(a) warrants to the Seller that the Buyer is not required to make a payment under section 14-250 in relation to the supply of the Land from the Seller to the Buyer; and

(b) indemnifies the Seller against the amount of any penalties or interest charges imposed by the ATO on the Seller (or the relevant entity making the supply of the Land).

44 BLOCK DETAILS PLAN

44.1 The Buyer acknowledges that the area of the Land specified in the Block Details Plan is subject to final survey and is subject to change and in the event of inconsistency with the area in the Deposited Plan, the Deposited Plan prevails.

44.2 Prior to the Date for Completion, the Seller will make a copy of the Deposited Plan for the Land available.

45 SERVICE PROVIDERS

45.1 The Buyer acknowledges and understands that the Seller is not a Utility Service provider and the Works do not include actual connections to services, substations or transformers that may be required for such connections.

45.2 The Buyer will be responsible for contacting all relevant service providers for Utility Services as soon as practicable to arrange servicing of the Land by those service providers to avoid delays to their developments caused as a consequence of being unable, for example, to access water or power.

45.3 The Seller does not routinely provide and will not warrant the location of any future substations.

46 DIRECTOR'S GUARANTEE

46.1 Where the Buyer is a corporation, all directors of that corporation must guarantee that corporation's performance of its obligation under its obligations under this Contract.

46.2 The guarantee is to be in the form attached as Annexure F.

47 COMMONWEALTH SANCTIONS

47.1 In this clause 47, the following definitions apply:

SPECIMEN

Consolidated List means the document maintained by the Commonwealth in accordance with section 22 of the *Autonomous Sanctions Regulations 2011 (Cth)* and/or section 40 of the *Charter of the United Nations (Dealing with Assets) Regulations 2008 (Cth);*

Designated Person or Entity means a person or entity who is a designated person or entity as defined in the *Autonomous Sanctions Regulations 2011 (Cth)* and/or who is a person or entity who is a designated person or entity as defined in the *Charter of the United Nations (Dealing with Assets) Regulations 2008 (Cth).*

47.2 The Buyer warrants at the time it enters into this Contract it is not a Designated Person or Entity, or named as a person or entity on the Consolidated List.

47.3 The Buyer must not, prior to Completion, become a Designated Person or be named as a person or entity on the Consolidated List.

47.4 The Buyer must immediately notify the Seller if it breaches clause 47.3.

47.5 Clauses 47.2 and 47.3 are essential terms.

47.6 If the Buyer breaches the warranty in clause 47.2 or breaches clause 47.3 then immediately and without the notice otherwise necessary under clause 26, clause 27 applies.

48 ANTI-MONEY LAUNDERING AND COUNTER-TERRORISM FINANCING ACT

48.1 In this clause 48, the following definitions apply:

(a) **AML/CTF Laws** means:

(i) the *Anti-Money Laundering and Counter-Terrorism Financing Act 2006* (Cth);

(ii) the *Anti-Money Laundering and Counter-Terrorism Financing Rules 2025* (Cth); and

(iii) such regulations and other rules as may be enacted for the purposes of the *Anti-Money Laundering and Counter-Terrorism Financing Act 2006* (Cth) from time to time;

(b) **CDD Information** has the meaning given in clause 48.2;

(c) **PEP** means a politically exposed person, including:

(i) a domestic PEP, who is an individual that holds particular offices or positions,[1] and includes also certain offices of the Commonwealth in a foreign country, or to a public international organisation, to which appointments are made by the Governor-General;[2]

SPECIMEN

[1] *Specifically: member of the legislature of the Commonwealth or a state or territory; member of the governing body of a political party represented in the legislature of the Commonwealth or a state or territory; Governor-General; Governor of a state; Administrator of a territory; Justice of the High Court; Judge of the Federal Court of Australia; Judge of the Supreme Court of a state or territory; accountable authority, or member of the accountable authority, of a Commonwealth entity within the meaning of the Public Governance, Performance and Accountability Act 2013 (PGPA Act); member of the governing body of a wholly-owned Commonwealth company within the meaning of the PGPA Act; Head (however described) of a department of state or territory, or an agency or authority of a state or territory that has a prominent public function; Head (however described) of a local government council in a state or territory; the chair of the board, chief executive officer or chief financial officer of a company or other incorporated body that's wholly-owned or majority-owned by a state or territory; Chief of the Defence Force, Vice Chief of the Defence Force, Chief of Navy, Chief of Army or Chief of Air Force; officer of the Navy of the rank of Vice Admiral or a higher rank; officer of the Army of the rank of Lieutenant General or a higher rank; officer of the Air Force of the rank of Air Marshal or a higher rank.*

[2] *Specifically: Ambassador; High Commissioner; Consul-General; Australian representative; Special representative; Representative; Permanent representative; Chargé d'affaires.*

(ii) a foreign PEP, who is an individual who holds a prominent office or position or public function in or for the legislature, executive or judiciary of a foreign country;[3] and

(iii) an international organisation PEP, who is an individual entrusted with a prominent public function, position or office of a public international organisation. This includes a head, deputy head or board member in a public international organisation. For example, a head, deputy head or board member of a United Nations body.

A PEP is also a family member of an individual listed above, or an individual who is known (based on information that's public or readily available) to have any of the following:

(iv) joint beneficial ownership of a body corporate or legal arrangement with an individual listed in the above positions; or

(v) sole beneficial ownership of a body corporate or legal arrangement on behalf or for the benefit of an individual listed in the above positions; or

(vi) any other close business relations with an individual listed in the above positions.

(d) **Proscribed Person** means any person or entity who:

(i) is proscribed under the *Charter of the United Nations Act 1945* (Cth) or the *Autonomous Sanctions Act 2011* (Cth);

(ii) is in breach of the laws of any jurisdiction relating to money laundering or counter-terrorism;

(iii) appears in a list of persons with whom dealings are proscribed by the government or a regulatory authority of any jurisdiction;

(iv) is declared or otherwise designated under any law relating to organised crime or gang activity;

(v) acts on behalf, or for the benefit of, a person or entity listed above; or

(vi) is closely connected to a person listed above (unless the Seller has expressly agreed that the Buyer is not a Proscribed Person despite the Buyer's connection with a person listed above).

48.2 As at the Date of this Contract, before the Date of this Contract, and at such other times reasonably requested by (as the case may be):

(a) the Seller;

(b) the Seller's Solicitor; or

(c) the Appointed Sales Agent or any agent of the Appointed Sales Agent appointed for the purposes of compliance with the AML/CTF Laws,

(**CDD Collector**), the Buyer must, promptly provide to the CDD Collector all information and documentation reasonably required by the CDD Collector to enable the Seller and the Appointed Sales Agent to comply with any applicable obligations under the AML/CTF Laws and the Seller's related compliance procedures (**CDD Information**), including but not limited to:

SPECIMEN

[3] *Specifically: head of state or head of government; member of the executive council of government; member of a legislature; minister, deputy minister or equivalent office or position; judge of a supreme court, constitutional court or other court of general jurisdiction or last resort; ambassador, high commissioner or charge d'affaires; high ranking military officer; head or board member of a government body; head or board member of a state-owned company or a state-owned bank; member of a governing body of a political party represented in a legislature.*

(d) information to establish and verify the identity of the Buyer and, where applicable, any beneficial owners, controllers, directors, shareholders or other relevant persons associated with the Buyer;

(e) information about whether the Buyer or any person the CDD Collector considers is associated with the Buyer, is a Proscribed Person or a PEP;

(f) evidence of the source of wealth of the Buyer, and the source of funds to be used to complete the purchase of the Land; and

(g) any other information or documentation reasonably requested by the CDD Collector for the purposes of customer identification, verification or ongoing customer due diligence.

48.3 The Buyer warrants that all information and documentation provided to the CDD Collector pursuant to this clause 48 is true, correct and complete in all material respects and is not misleading.

48.4 The Buyer acknowledges and agrees that:

(a) the CDD Collector may disclose CDD Information to a government agency (including AUSTRAC) if required to comply with their obligations under any laws, including AML/CTF Laws;

(b) the Seller may delay Completion if the Buyer fails to provide the information or documentation requested pursuant to clause 48.2 within 5 Working Days of the request, and any such delay will not constitute a breach by the Seller of this Contract;

(c) the Seller may terminate this Contract immediately by written notice to the Buyer without the notice otherwise necessary under clause 26, and the Deposit will be refunded to the Buyer if:

(i) the Buyer is a Proscribed Person;

(ii) any CDD Information provided to a CDD Collector is not adequate, is inconsistent, is not provided to the CDD Collector in a timely manner or if circumstances otherwise arise that prevent the Seller from meeting its obligations under AML/CTF Laws;

(iii) the Seller is not satisfied with the Buyer's compliance with all applicable laws, regulations or obligations, including AML/CTF Laws, sanctions laws, arms proliferation laws and laws relating to fraud or other criminal activity; or

(iv) the Buyer causes a CDD Collector to breach any applicable laws, regulations or obligations, or exposes it to a level of risk relating to money laundering, terrorism financing or arms proliferation that is inconsistent with its policies and procedures for the management of such risks; and

(d) except in relation to any breach of a statutory duty on the part of a CDD Collector, the Buyer must not make any claim against that CDD Collector by reason of any matter arising out of or in connection with this clause 48.

48.5 The Buyer indemnifies and will keep indemnified the Seller against all losses, costs, expenses, damages, claims, demands, actions and liabilities suffered or incurred by the Seller arising from or in connection with any breach by the Buyer of this clause 48 or any failure by the Buyer to provide accurate, complete or timely information or documentation as required under this clause 48, provided that this indemnity does not extend to any loss, cost, expense, damage, claim, demand, action or liability to the extent that it is caused by or contributed to by any act or omission of the Seller or its agents, and provided further that the Seller must take all reasonable steps to

SPECIMEN

mitigate any loss, cost, expense, damage, claim, demand, action or liability for which it seeks to be indemnified under this clause 48.5.

48.6 This clause 48 will not merge on Completion but will continue in full force and effect.

49 DEFINITIONS

49.1 Definitions appear in the Schedule and as follows:

Affecting Interest means any mortgage, Encumbrance, lease, lien, charge, notice, order, caveat, writ or other interest;

Appointed Sales Agent means Riverview Sales and Marketing Pty Ltd ACN 605 266 402;

Balance of the Price means the Price less the Deposit;

Bank Guarantee means a bank guarantee issued by a bank operating in Australia in a form satisfactory to the Seller;

Block Details Plan means the plan described as a 'Block Details Plan' annexed to this Contract as Annexure B;

Block Fill Plan means the plan described as "Fill Plan" annexed to this Contract as Annexure C ;

Certificate of Compliance has the meaning in the *Planning Act 2023* (ACT);

Certificate of Occupancy means a 'Certificate of Occupancy' as that term is defined in the *Building Act 2004* (ACT) for the dwelling on the Land;

Completion means the time at which this Contract is completed;

Compliance Bond means the amount identified in the Schedule;

Contract means the Schedule, terms and conditions and any annexure, additional clauses and attachments forming part of this Contract;

Default Notice means a notice in accordance with clauses 26.5 and 26.6;

Deposit means the amount specified in the Schedule and which:

(a) must be paid by the Buyer to the Seller in accordance with clause 2 or 3 as applicable; and

(b) is to be held by the Seller as security for the performance of the Buyer's obligations under this Contract;

Deposit Bond means a deposit insurance bond issued to the Seller at the request of the Buyer in a form satisfactory to the Seller;

Deposited Plan means a plan relating to the Land registered under section 7 of the *Districts Act 2002* (ACT);

Development has the meaning in the Planning Act;

Development Manager means Riverview Projects (ACT) Pty Ltd ACN 165 870 539 ABN 30 165 870 539;

Dwelling Completion means the point at which all of the following have been satisfied in relation to the Land:

(a) a Certificate of Occupancy has issued;

(b) a Certificate of Compliance has issued;

(c) the dwelling erected on the Land corresponds with the one for which endorsement was given by the Development Manager under clause 8.4;

SPECIMEN

(d) all waste on the public verge and adjoining land has been removed;

(e) clause 40 has been complied with; and

(f) the Buyer has otherwise complied with the requirements of this Contract;

Encumbrance means an unregistered or statutory encumbrance, but does not include an encumbrance that is to be released or discharged on or before Completion or an easement identified in the Housing Design Requirements;

EvoEnergy means the energy networks division of ActewAGL that looks after poles and wires and gas infrastructure;

Front Landscaping means the Seller providing landscaping to the front of the dwelling constructed on the Land, with such landscaping to be in compliance with the Housing Design Requirements;

Front Landscaping Application Form means a form described as such and made available at www.ginninderry.com;

Ginninderry Privacy Collection Notice means the Privacy Collection Notice available at https://ginninderry.com/privacy-collection-notice/ as amended time to time;

Ginninderry Privacy Policy means the Privacy Policy available at https://ginninderry.com/privacy-policy/ as amended from time to time;

GST has the meaning ascribed to it under the GST Law and, where appropriate, includes voluntary and Notional GST. Expressions used in this Contract which are defined in the GST Law have the same meaning as given to them in the GST Law;

GST Law means the *A New Tax System (Goods and Services Tax) Act 1999* (Cth);

Housing Design Requirements means The Village Housing Design Requirements – Duo Blocks annexed to this Contract at Annexure G as amended from time to time;

Icon Water means Icon Water Limited (ACN 069 381 960), a company that owns, manages and operates all water and sewerage services for the ACT, or its successors and permitted assigns;

Improvements means the buildings, structures and fixtures erected on and forming part of the Land (if any);

Income means the rents and profits derived from the Land;

Insolvency Event means the following:

(a) where the Buyer is a natural person and:

  (i) the Buyer authorises a registered trustee or solicitor to call a meeting of his or her creditors and enters into a deed of assignment or deed of arrangement or a composition with any of his or her creditors;

  (ii) a third party who holds a security interest in the assets of the Buyer enters into possession, or takes control of those assets, or attempts by any means to do the same; or

  (iii) the Buyer commits an act of bankruptcy; or

(b) where the Buyer is a body corporate and:

  (i) the Buyer becomes, or attempts are made for the Buyer to become an externally administered body corporate in accordance with the *Corporations Act 2001* (Cth); or

SPECIMEN

(ii) a controller (as defined by the *Corporations Act 2001* (Cth)) is appointed, or attempts are made to have a controller appointed for any of the Buyer's assets;

Land means the land described in the Schedule and to be the subject of the Lease;

Land Charges means rates, land rent, land tax and other taxes and outgoings of a periodic nature in respect of the Land;

Lease means a Crown Lease that is not subject to the provisions of the *Land Rent Act 2008* (ACT) that will be granted in accordance with the Planning Act in a form similar to the Specimen Lease and which may, where the Land is affected by an easement identified in the Housing Design Requirements, include an annexure or additional provisions detailing the terms of the easement;

Margin Scheme has the meaning given to that term in the GST Law;

Notice to Complete means a notice in accordance with clauses 26.1 and 26.2 requiring a party to complete;

Notional GST means, where the supplier is the Commonwealth and an obligation exists to make voluntary or notional GST payments under section 177-1 of the GST Law, those voluntary or notional payments are made by or on behalf of the Commonwealth. For the avoidance of doubt Notional GST amounts will be calculated as if the GST Law applies to the relevant supplies;

Operational Acceptance means that the Works are complete to the satisfaction of the TCCS, Icon Water, EvoEnergy and the Seller;

party means a party to this Contract and **parties** has the corresponding meaning;

Planning Act means the *Planning Act 2023* (ACT);

Plans means:

(a) the Staging Plan;

(b) the Block Fill Plan; and

(c) the Block Details Plan;

Privacy Act means the *Privacy Act 1988* (Cth) and any ancillary rules, regulations, guidelines, orders, directives, codes of conduct or practice or other instrument made or issued thereunder, including:

(a) any consolidation, amendment, re-enactment or replacement of any of them or the Privacy Act; and

(b) the National Privacy Principles under the Privacy Act;

Property Act means the *Civil Law (Sale of Residential Property) Act 2003* (ACT);

Schedule means the schedule to this Contract;

Specimen Lease means the specimen Crown lease annexed to this Contract at Annexure D;

Staging Plan means the staging plan attached to this Contract at Annexure A;

Sustainability and Waste Management Requirements means the minimum sustainability and waste requirements in relation to the dwelling to be constructed on the Land as set out in the sustainability and waste management requirements parts of the Housing Design Requirements;

Supply has the meaning in the GST Law;

TCCS means the Transport Canberra and City Services Directorate or its successors or permitted assigns;

SPECIMEN

Territory Plan means the *Territory Plan 2023* (ACT) as amended and varied from time to time;

Territory Planning Authority means the body corporate established in accordance with the Planning Act;

Utility Service includes drainage, electricity, garbage collection, sewerage, telecommunications (including NBN) or water;

Working Days has the meaning given to it by the *Legislation Act 2001* (ACT); and

Works means the works that the Seller is required to undertake in order to comply with the development application in relation to, and obtain Operational Acceptance for, the Stage.

50 INTERPRETATION

50.1 In this Contract:

(a) a reference to the Seller or to the Buyer includes the executors, administrators and permitted assigns of any of them, if an individual, and the successors or permitted assigns of any of them, if a corporation;

(b) the singular includes the plural, and the plural includes the singular;

(c) a reference to a person includes a body corporate;

(d) a term not otherwise defined has the meaning in the *Legislation Act 2001* (ACT); and

(e) a reference to an Act includes a reference to any subordinate legislation made under it or any Act which replaces it.

50.2 Headings are inserted for convenience only and are not part of this Contract.

50.3 If the time for something to be done or to happen is not a Working Day, the time is extended to the next Working Day, except in the case of clause 2.1.

50.4 If there is more than one Buyer or more than one Seller the obligations which they undertake bind them jointly and individually.

SPECIMEN

ANNEXURE A – STAGING PLAN

SPECIMEN

ASSOCIATED WORKS OUTSIDE EDP 2 ESTATE BOUNDARY

NUMBER		STAGE	DRAWING REFERENCE
①	SEWER CONNECTION	1	-
②	SITE COMPOUND	1	-
③	EARTHWORKS & STOCKPILE	1	-
④	REALIGN BNT TO SUIT CONSTRUCTION	1	-
⑤	DEMOLISH EXISTING DAM AS PART OF ARTERIAL ROAD DA	1	-
⑥	STORMWATER POND	1	-
⑦	ARTERIAL ROAD 140	1	-

FORMER LANDFILL SITE

1000m CLEARANCE

PARKWOOD ROAD

BELCONNEN PONY CLUB

N

SITE ACCESS FOR STAGE 1, SUBSEQUENT STAGES TO UTILISE CROSS AT ROAD 140 & ROAD 2 INTERSECTION

POND B46b

POND B46a

REFER TO MACNAMARA OFFSITE WORKS DA

ROAD 140

300m CLEARANCE

INDICATIVE FUTURE DEVELOPMENT SUBJECT TO TRANSMISSION LINE RELOCATION FUTURE EDP SUBMISSION

ROAD 2

ROAD 2A

STAGE 3

STAGE 2

STAGE 1

STAGE 1A

STAGE 1B

STAGE 1E

STAGE 1F

MACNAMARA STAGE 1F

MACNAMARA STAGE 1A1

MACNAMARA STAGE 1E

MACNAMARA STAGE 1B

MACNAMARA STAGE 1B

MACNAMARA STAGE 1A

STRATHNAIRN STAGE 2A

PRO HART AVENUE

PRO HART AVE

BOB WHAN ST

HOLZHEIMER ST

BERENTS ST

SPELDEWINDE ST

SALLY ROSS WAY

TRANSGRID SUBSTATION

FUTURE EVO ENERGY ZONE SUBSTATION

LEGEND

- MACNAMARA EDP 2 BOUNDARY
- PUBLIC LAND RESERVE BOUNDARY
- EXISTING TRANSGRID 330kV OVERHEAD CABLE & TOWER
- BICENTENNIAL NATIONAL TRAIL
- EXISTING BICENTENNIAL NATIONAL TRAIL
- SITE ACCESS
- AREAS OF WORKS OUTSIDE EDP 2
- PROPOSED POND
- EXISTING POND
- TRANSGRID SUBSTATION NOISE LINE (25dBA)
- EC2 : APPROVED ADJUSTMENT - LANDFILL BUFFER ZONE (200m)
- GREENWASTE CLEARANCE ZONES (300m & 1000m)
- STAGE 3 IS NOT PART OF THIS SUBMISSION

PLANNING AND DEVELOPMENT ACT 2007

APPROVAL GRANTED

SUBJECT TO THE CONDITIONS SET OUT IN THIS NOTICE OF DECISION PURSUANT TO SECTION 162

Delegate name DALE BILLING

Date 28/7/2025

DRAFT

DWELLING YIELD

STAGE	DETACHED BLOCKS	MULTI UNIT BLOCKS	MULTI UNIT DWELLINGS	TOTAL BLOCKS	TOTAL DWELLINGS
OFFSITE					
1	97	14	234	111	331
2	84	30	87	114	171
3	101	13	62	114	163
TOTAL	282	57	383	339	665

INITIAL ISSUE	DES	DRN	CHK	APP	DATE	AMENDMENT DETAILS
	JS	SKT			24/08/2023	
A	JS	JS			20/05/2024	ISSUE FOR FIR RESPONSE
B	MJ	EH			25/10/2024	TCCS COMMENTS RESPONSES
C	AMK	NN			07/02/2025	ISSUE FOR S165

STATUS: ESTATE DEVELOPMENT PLAN

APPROVED BY: NO: SIGN: DATE:

SCALE: 0 20 40 60 80 100 120 140 160 — SCALE 1:2000 (A1) SCALE 1:4000 (A3)

© 2023 Egis Consulting Pty Ltd

egis www.egis-group.com

CLIENT: Ginninderry / redbox design group

WAE No: .

PROJECT: MACNAMARA EDP 2

DRAWING TITLE: STAGING PLAN .

PROJECT No.	DRAWING No.	EDP No	REVISION
21-000393	E1.06.01	.	C

DISCLAIMER: ALL DIMENSIONS TO BE CHECKED ON SITE BY CONTRACTOR PRIOR TO CONSTRUCTION. USE WRITTEN DIMENSIONS ONLY, DO NOT SCALE.

ANNEXURE B – BLOCK DETAILS PLAN

SPECIMEN

FOR CONTINUATION REFER TO DRAWING No. 21-000393-E1.03.06

PLANNING AND DEVELOPMENT ACT 2007

APPROVAL GRANTED

SUBJECT TO THE CONDITIONS SET OUT IN THE NOTICE OF DECISION PURSUANT TO SECTION 162

Delegate name DALE BILLING

Date 28/7/2025

N

ROAD 144

ROAD 146

LANE 145

LANE 147

ROAD 2

LANE 143a

PRO HART AVENUE

MACNAMARA STAGE 1F

MACNAMARA STAGE 1A1

INDICATIVE FUTURE DEVELOPMENT SUBJECT TO TRANSMISSION LINE RELOCATION FUTURE EDP SUBMISSION

676m² a 2435m² b MU(10)

384m² a 187m² b 187m² c 187m² d 187m² e 701m² f MU(4)

280m² a 249m² b 526m² a MU(3) 195m² b 195m² c 194m² d 194m² e 160m² f

247m² c 184m² d 184m² e 184m² f 184m² g AD 704m² h MU(4) 504m² i MU(2) 504m² k MU(2)

427m²

AB 568m² g MU(2) 569m² h MU(2) 191m² i 191m² j 230m² k

555m² c MU(2) AA 556m² d MU(2) 541m² e MU(2) 556m² f MU(2) 563m² g MU(2) 1340m² h MU(9)

j 548m² MU(2) i 541m² MU(2)

537m² b MU(2) 504m² d MU(2) 512m² f MU(2)

CK 411m² a

1695m² a MU(12) 557m² c MU(2) 557m² e MU(2) 562m² g MU(2)

b MU (2) c MU (2) d MU (2) e MU (2) f CF g MU (4) CG a b c d e f h i j k l m n o g e

NOTES

1. REFER TO DRAWING 21-000393-E1.03.01 FOR BLOCK SUMMARY TABLE AND LEGEND.

INITIAL ISSUE	DES	DRN	CHK	APP	DATE	AMENDMENT DETAILS
	JS	SKT	HH	JL	24/08/2023	
A	JS	JS	HH	HH	20/05/2024	ISSUE FOR FIR RESPONSE
B	HH	SKT	JL	HH	25/10/2024	BLOCKS NORMALISED AND DETAILS UPDATED FOR AREA, DIMENSIONS AND OPEN SPACE DETAILS
C	AMK	NN	YE	HH	07/02/2025	ISSUE FOR S165

AMENDMENTS

STATUS: ESTATE DEVELOPMENT PLAN

APPROVED

BY: NO:

SIGN: DATE:

SCALE: 0 5 10 15 20 25 30 35 40 — SCALE 1:500 (A1) SCALE 1:1000 (A3)

egis © 2023 Egis Consulting Pty Ltd www.egis-group.com

CLIENT: Ginninderry redbox design group

WAE No .

PROJECT: MACNAMARA EDP 2

DRAWING TITLE: BLOCK DETAILS PLAN

SHEET 7 OF 7

PROJECT No.	DRAWING No.	EDP No	REVISION
21-000393	E1.03.07	.	C

DISCLAIMER: ALL DIMENSIONS TO BE CHECKED ON SITE BY CONTRACTOR PRIOR TO CONSTRUCTION. USE WRITTEN DIMENSIONS ONLY, DO NOT SCALE.

FOR CONTINUATION REFER TO DRAWING No. 21-000393-E1.03.05 AND 21-000393-E1.03.06

PLANNING AND DEVELOPMENT ACT 2007

APPROVAL GRANTED

SUBJECT TO THE CONDITIONS SET OUT IN THE NOTICE OF DECISION PURSUANT TO SECTION 162

Delegate name DALE BILLING

Date 28/7/2025

REVIEW

FOR CONTINUATION REFER TO DRAWING 21-000393-E1.03.05 AND 21-000393-E1.03.06

FOR CONTINUATION REFER TO DRAWING No. 21-000393-E1.03.01 AND 21-000393-E1.03.02

FOR CONTINUATION REFER TO DRAWING No. 21-000393-E1.03.03

REFER TO MACNAMARA OFFSITE WORKS DA

NOTES

1. REFER TO DRAWING 21-000393-E1.03.01 FOR BLOCK SUMMARY TABLE AND LEGEND.

INITIAL ISSUE	DES	DRN	CHK	APP	DATE	AMENDMENT DETAILS
	JS	SKT	HH	JL	24/08/2023	
A	JS	JS	HH	HH	20/05/2024	ISSUE FOR FIR RESPONSE
B	HH	SKT	JL	HH	25/10/2024	BLOCKS NORMALISED AND DETAILS UPDATED FOR AREA, DIMENSIONS AND OPEN SPACE DETAILS
C	AMK	NN	YZ	HH	07/02/2025	ISSUE FOR S165

STATUS: ESTATE DEVELOPMENT PLAN

APPROVED

BY: NO:

SIGN: DATE:

SCALE

0 5 10 15 20 25 30 35 40

SCALE 1:500 (A1) SCALE 1:1000 (A3)

egis

© 2023 Egis Consulting Pty Ltd

www.egis-group.com

CLIENT: Ginninderry / redbox design group

WAE No .

PROJECT: MACNAMARA EDP 2

DRAWING TITLE: BLOCK DETAILS PLAN

SHEET 4 OF 7

PROJECT No.	DRAWING No.	EDP No	REVISION
21-000393	E1.03.04	.	C

DISCLAIMER: ALL DIMENSIONS TO BE CHECKED ON SITE BY CONTRACTOR PRIOR TO CONSTRUCTION. USE WRITTEN DIMENSIONS ONLY, DO NOT SCALE.

FOR CONTINUATION REFER TO DRAWING No. 21-000393-E1.03.04

FOR CONTINUATION REFER TO DRAWING 21-000393-E1.03.05 AND 21-000393-E1.03.06

FOR CONTINUATION REFER TO DRAWING No. 21-000393-E1.03.01 AND 21-000393-E1.03.02

ROAD 1

ROAD 4

ROAD 6

ROAD 140

LANE 5

LANE 6

LANE 9

PRO HART AVENUE

MACNAMARA STAGE 1A1

MACNAMARA STAGE 1E

MACNAMARA STAGE 1E

N

PLANNING AND DEVELOPMENT ACT 2007
APPROVAL GRANTED
SUBJECT TO THE CONDITIONS SET OUT IN THE NOTICE OF DECISION
PURSUANT TO SECTION 162
Delegate name NATALIE BILLING
Date 28/7/2025

REFER TO MACNAMARA OFFSITE WORKS DA

OPTION

NOTES

1. REFER TO DRAWING 21-000393-E1.03.01 FOR BLOCK SUMMARY TABLE AND LEGEND.

INITIAL ISSUE	DES	DRN	CHK	APP	DATE	AMENDMENT DETAILS
	JS	SKT			24/08/2023	
AMENDMENTS						
A	JS	JS			20/05/2024	ISSUE FOR FIR RESPONSE
B	HH	SKT			25/10/2024	BLOCKS NORMALISED AND DETAILS UPDATED FOR AREA, DIMENSIONS AND OPEN SPACE DETAILS
C	AK	EH			19/02/2025	ISSUE FOR S165

STATUS: ESTATE DEVELOPMENT PLAN

APPROVED
BY: NO:
SIGN: DATE:

SCALE
0 5 10 15 20 25 30 35 40
SCALE 1:500 (A1) SCALE 1:1000 (A3)

© 2023 Egis Consulting Pty Ltd
www.egis-group.com

CLIENT: Ginninderry / redbox design group

WAE No .

PROJECT: MACNAMARA EDP 2

DRAWING TITLE: BLOCK DETAILS PLAN

SHEET 3 OF 7

PROJECT No.	DRAWING No.	EDP No	REVISION
21-000393	E1.03.03	.	C

DISCLAIMER: ALL DIMENSIONS TO BE CHECKED ON SITE BY CONTRACTOR PRIOR TO CONSTRUCTION. USE WRITTEN DIMENSIONS ONLY, DO NOT SCALE.

ANNEXURE C – BLOCK FILL PLAN

SPECIMEN

PLANNING AND DEVELOPMENT ACT 2007

APPROVAL GRANTED

SUBJECT TO THE CONDITIONS SET OUT IN THE NOTICE OF DECISION PURSUANT TO SECTION 162

Delegate name DALE BILLING

Date 28/7/2025

ROAD 2 · ROAD 2A · ROAD 4 · ROAD 6 · ROAD 7 · ROAD 8 · LANE 3 · LANE 5 · LANE 6 · LANE 7 · LANE 8 · LANE 9 · LANE 10

REFER TO MACNAMARA OFFSITE WORKS DA

SALLY ROSS WAY

MACNAMARA STAGE 1A1

MACNAMARA STAGE 1E

STRATHNAIRN STAGE 2A

STRATHNAIRN STAGE 2B

FOR CONTINUATION REFER TO DRAWING 21-000393-E1.27.02

N

LEGEND

- MACNAMARA EDP 2 BOUNDARY
- PUBLIC LAND RESERVE BOUNDARY
- RETAINING WALL
- 570.0 — SITE REGRADING - NEW CONTOURS (1.0m CONTOUR INTERVAL)
- 570.0 — EXISTING CONTOURS (1.0m CONTOUR INTERVAL)
- GRADING LIMITS
- TREES RETAINED
- TREES TO BE REMOVED
- EXISTING 132 & 330kV POWER LINE AND EASEMENT
- ROCK OUTCROP
- CUT DEPTH GREATER THAN 5.5m
- CUT DEPTH 5.0m TO 5.5m
- CUT DEPTH 4.5m TO 5.0m
- CUT DEPTH 4.0m TO 4.5m
- CUT DEPTH 3.5m TO 4.0m
- CUT DEPTH 3.0m TO 3.5m
- CUT DEPTH 2.5m TO 3.0m
- CUT DEPTH 2.0m TO 2.5m
- CUT DEPTH 1.5m TO 2.0m
- CUT DEPTH 1.0m TO 1.5m
- CUT DEPTH 0.5m TO 1.0m
- CUT DEPTH 0.0m TO 0.5m
- FILL DEPTH 0.0m TO 0.5m
- FILL DEPTH 0.5m TO 1.0m
- FILL DEPTH 1.0m TO 1.5m
- FILL DEPTH 1.5m TO 2.0m
- FILL DEPTH 2.0m TO 2.5m
- FILL DEPTH 2.5m TO 3.0m
- FILL DEPTH 3.0m TO 3.5m
- FILL DEPTH 3.5m TO 4.0m
- FILL DEPTH 4.0m TO 4.5m
- FILL DEPTH 4.5m TO 5.0m
- FILL DEPTH GREATER THAN 5.0m
- STAGE 3 IS NOT PART OF THIS SUBMISSION B

DISCHARGE REFUSED

INITIAL ISSUE	DES	DRN	CHK	APP	DATE	AMENDMENT DETAILS
AMENDMENTS						
A	JS	JS			20/05/2024	ISSUE FOR FIR RESPONSE
B	AMK	NN			07/02/2025	ISSUE FOR S165

STATUS: ESTATE DEVELOPMENT PLAN

APPROVED BY: NO: SIGN: DATE:

SCALE: 0 10 20 30 40 50 60 70 80 — SCALE 1:1000 (A1) SCALE 1:2000 (A3)

© 2023 Egis Consulting Pty Ltd

egis www.egis-group.com

CLIENT: Ginninderry / redbox design group

WAE No: .

PROJECT: MACNAMARA EDP 2

DRAWING TITLE: FILL PLAN

SHEET 1 OF 2

PROJECT No.	DRAWING No.	EDP No	REVISION
21-000393	E1.27.01	.	B

DISCLAIMER: ALL DIMENSIONS TO BE CHECKED ON SITE BY CONTRACTOR PRIOR TO CONSTRUCTION. USE WRITTEN DIMENSIONS ONLY, DO NOT SCALE.

NOTES

1. REFER TO DRAWING 21-000393-E1.27.01 FOR NOTES AND LEGEND.

N

PLANNING AND DEVELOPMENT ACT 2007

APPROVAL GRANTED

SUBJECT TO THE CONDITIONS SET OUT IN THE NOTICE OF DECISION PURSUANT TO SECTION 162

Delegate name DALE BILLING

Date 28/7/2025

INDICATIVE FUTURE DEVELOPMENT SUBJECT TO TRANSMISSION LINE RELOCATION FUTURE EDP SUBMISSION

ROAD 146
ROAD 144
LANE 145
LANE 147
ROAD 2
ROAD 3
LANE 1
LANE 2
ROAD 1
ROAD 4
LANE 3
LANE 143a
ROAD 5
LANE 4
LANE 5
LANE 6

MACNAMARA STAGE 1F
MACNAMARA STAGE 1A1
MACNAMARA STAGE 1E

FOR CONTINUATION REFER TO DRAWING No. 21-000393-E1.27.03

INITIAL ISSUE	DES	DRN	CHK	APP	DATE	AMENDMENT DETAILS
AMENDMENTS						
A	JS	JS			20/05/2024	ISSUE FOR FIR RESPONSE
B	AMK	NN			07/02/2025	ISSUE FOR S165

STATUS: ESTATE DEVELOPMENT PLAN

APPROVED

BY: NO:

SIGN: DATE:

SCALE: 0 10 20 30 40 50 60 70 80
SCALE 1:1000 (A1) SCALE 1:2000 (A3)

egis

© 2023 Egis Consulting Pty Ltd

www.egis-group.com

CLIENT: Ginninderry redbox design group

WAE No .

PROJECT: MACNAMARA EDP 2

DRAWING TITLE: FILL PLAN

SHEET 2 OF 2

PROJECT No.	DRAWING No.	EDP No	REVISION
21-000393	E1.27.02	.	B

DISCLAIMER: ALL DIMENSIONS TO BE CHECKED ON SITE BY CONTRACTOR PRIOR TO CONSTRUCTION. USE WRITTEN DIMENSIONS ONLY. DO NOT SCALE.

ANNEXURE D – SPECIMEN LEASE

SPECIMEN

Entered in Register Book Vol Folio

This is a market value lease – s263 (2) (a) (ii)
Planning Act 2023

Section 370
Planning Act 2023
applies

AUSTRALIAN CAPITAL TERRITORY

PLANNING ACT 2023

Australian Capital Territory (Planning and Land Management) Act 1988 (C'th) ss 29, 30 & 31

LEASE GRANTED pursuant to the *Planning Act 2023* and the Regulations made under that Act on the day of Two thousand and twenty WHEREBY THE TERRITORY PLANNING AUTHORITY ("the Authority") ON BEHALF OF THE COMMONWEALTH OF AUSTRALIA ("the

LESSEE Commonwealth") in exercising its functions grants to *
(a company or lessee) having its registered office at * in the Australian Capital Territory ("the Lessee") ALL THAT piece or parcel of land

LAND situate in the Australian Capital Territory containing **an area of * square metres** or thereabouts and being **Block * Section * Division of *** as delineated on **Deposited Plan Number** in the Registrar-General's Office at Canberra in the said Territory ("the land") RESERVING unto the Territory all minerals and the right to the use, flow and control of ground water under the

TERM surface of the land TO HOLD unto the Lessee for the term of ninety nine years commencing on the day of Two thousand and twenty ("the date of the commencement of the lease") to be used by the Lessee for the purpose set out in Clause 3(b) of this lease only YIELDING AND PAYING THEREFOR rent in the amount and in the manner and at the times provided for in this lease and UPON AND SUBJECT TO the covenants conditions and agreements contained in this lease.

SPECIMEN

INTERPRETATION 1. IN THIS LEASE unless the contrary intention appears:

(a) "Authority" means the Territory Planning Authority established by section 16 of the *Planning Act 2023*;

(b) “building” means any building or structure constructed or partially constructed or to be constructed, as the context permits or requires, on or under the land;

(c) “dual occupancy housing” means the use of land that was originally used or leased for the purposes of single dwelling housing for two dwellings;

(d) “dwelling” has the same meaning as in the *Planning (General) Regulation 2023*;

(e) “Lessee” shall:

(i) where the Lessee consists of one person be deemed to include the Lessee and the executors administrators and assigns of the Lessee;

(ii) where the Lessee consists of two or more persons be deemed to include in the case of a tenancy in common the said persons and each of them and their and each of their executors administrators and assigns and in the case of a joint tenancy be deemed to include the said persons and each of them and their and each of their assigns and the executors administrators and assigns of the survivor of them; and

(iii) where the Lessee is a corporation be deemed to include such corporation its successors and assigns;

(f) “multi-unit housing” means the use of land for more than one dwelling;

(g) “premises” means the land and any building or other improvements on the land;

(h) “single dwelling housing” means the use of land for residential purposes for a single dwelling only;

(i) “Territory” means:

(i) when used in a geographical sense the Australian Capital Territory; and

(ii) when used in any other sense the body politic established by section 7 of the *Australian Capital Territory (Self-Government) Act* 1988 (C’th);

SPECIMEN

(j) words in the singular include the plural and vice versa;

(k) words importing one gender include the other genders;

(l) a reference in this lease to any statute or statutory provision shall include a reference to any statute or statutory provision that amends, extends, consolidates or replaces the statute or statutory provision and to any other regulation, instrument or other subordinate legislation made under the statute.

2. THE LESSEE COVENANTS WITH THE COMMONWEALTH as follows:

RENT

(a) That the Lessee shall pay to the Authority rent at the rate of five cents per annum if and when demanded payable within one month of the date of any demand made by the Authority relating thereto and served on the Lessee;

MANNER OF PAYMENT OF RENT

(b) That any rent or other moneys payable by the Lessee to the Authority under this lease shall be paid to such person as may be authorised by the Authority for that purpose at Canberra in the said Territory without any deduction whatsoever.

3. THE LESSEE FURTHER COVENANTS WITH THE COMMONWEALTH as follows:

COMPLETION OF DEVELOPMENT

(a) That the Lessee shall within twenty four (24) months from the date of the commencement of the lease or within such further time as may be approved in writing by the Authority complete the erection of an approved development on the land in accordance with plans and specifications prepared by the Lessee and previously submitted to and approved in writing by the Authority and in accordance with every Statute Ordinance or Regulation applicable to such development;

PURPOSE

(b) To use the land for the purpose of:

(i) single dwelling housing; or
(ii) multi-unit housing of not more than two (2) dwellings;

RESERVATION FOR SERVICES

(c) That:

(i) the Authority, on behalf of the Commonwealth, grants over that part of the land identified as a 'proposed services easement' on the Deposited Plan, a reservation ('Reservation') in favour of the relevant provider (referred to as the "service provider");

(ii) the service provider may:

SPECIMEN

(A) provide, maintain and replace services supplied by that service provider through the land within the site of the Reservation; and

(B) do anything reasonably necessary for that purpose, including without limitation:

(1) entering or passing through the land;

(2) taking anything on to the land; and

(3) carrying out work, including without limitation, constructing, placing, repairing or maintaining pipes, poles, wires, cables, conduits, structures and equipment;

(iii) in exercising the powers in Clause 3(c)(ii), the service provider must take all reasonable steps to:

(A) ensure that the work carried out on the land causes as little disruption, inconvenience and damage as is practicable; and

(B) ensure that the land is restored as soon as practicable to a condition that is similar to its condition before the work was carried out;

(iv) Clause 3(c)(iii)(B), does not require the service provider to restore:

(A) the land to a condition that would result in:

(1) an interference with:

(i) any service on or through the land; or

(ii) access to any service on or through the land; or

(2) a contravention of a law of the Territory; or

(B) any building or structure placed or constructed on any part of the land comprising the Reservation;

(v) the Lessee must not place or construct, nor permit to be placed or constructed, a building or structure or any part of a building or structure on any part of the land comprising the Reservation UNLESS written advice from the service provider is obtained;

SPECIMEN

(vi) for the purposes of the Reservation, "services", includes, without limitation, communication services, the supply of water, gas, electricity and discharge or drainage of water, stormwater and sewerage; and

(vii) nothing in this clause diminishes or affects any rights or powers of a service provider conferred under any statute, regulation or law;

PROVISION OF HYDRAULIC MAINS STORMWATER DRAINS AND SEWER LINES

(d) That the Lessee shall provide and thereafter maintain hydraulic mains stormwater drains sewer lines hydraulic fire mains and hydrants on the land in accordance with plans and specifications prepared by the Lessee and previously submitted to and approved in writing by the Authority;

PROVISION OF STORAGE AREAS CARPARKING AND ILLUMINATION

(e) That the Lessee shall provide and thereafter maintain storage areas covered carparking hardstanding carparking adequately illuminated vehicle access roads pedestrian pathways and vehicle access drives on the land to a standard acceptable to the Authority in accordance with plans and specifications prepared by the Lessee and previously submitted to and approved in writing by the Authority;

PROVISION OF FACILITIES FOR ELECTRICAL AND TELEPHONE CABLES

(f) That the Lessee shall provide facilities on the land to a standard acceptable to the Authority to enable electrical and telephone cables and wires to be installed underground;

LANDSCAPING

(g) That the Lessee shall provide and thereafter maintain landscaping on the land to a standard acceptable to the Authority in accordance with plans and specifications prepared by the Lessee and previously submitted to and approved in writing by the Authority;

PRESERVATION OF TREES

(h) That the Lessee shall not, without the previous consent in writing of the Territory, remove any tree:

(i) that has been identified in a development approval for retention during the period allowed for construction of the building; or

(ii) to which the *Urban Forest Act 2023*, applies;

SERVICE AREAS

(i) That the Lessee shall screen and keep screened all service areas to the satisfaction of the Authority and shall ensure that all plant and machinery contained within the premises is suitably screened from public view;

BUILDING SUBJECT TO APPROVAL

(j) That the Lessee shall not without the previous approval in writing of the Authority, except where exempt by law, erect any building, or make any structural alterations to any building, on the land;

SPECIMEN

REPAIR

(k) That the Lessee shall at all times during the said term maintain repair and keep in repair the premises to the satisfaction of the Authority;

FAILURE TO REPAIR

(l) If and whenever the Lessee is in breach of the Lessee's obligations to maintain repair and keep in repair the premises the Authority may by notice in writing to the Lessee specifying the repairs and maintenance needed require the Lessee to effect the necessary work in accordance with the notice. If the Authority is of the opinion that a building or some other improvement on the land is beyond reasonable repair the Authority may by notice in writing to the Lessee require the Lessee to remove the building or improvement and may require the Lessee to construct a new building or improvement in place of that removed within the time specified in the notice. If the Lessee does not carry out the required work within the time specified by the Authority any person or persons duly authorised by the Authority with such equipment as is necessary may enter the premises and carry out the necessary work and all costs and expenses incurred by the Authority in carrying out the work shall be paid by the Lessee to the Authority on demand and from the date of such demand until paid shall for all purposes of this lease be a debt due and payable to the Authority by the Lessee;

RIGHT OF INSPECTION

(m) Subject to the provisions of the *Planning Act 2023* to permit any person or persons authorised by the Authority to enter and inspect the premises at all reasonable times and in any reasonable manner;

RATES AND CHARGES

(n) To pay all rates charges and other statutory outgoings assessed levied or payable in respect of the premises as and when they are due for payment.

4. THE COMMONWEALTH COVENANTS WITH THE LESSEE as follows:

QUIET ENJOYMENT

That the Lessee paying the rent and all other money due and observing and performing the covenants and stipulations on the part of the Lessee to be observed and performed shall quietly enjoy the premises without interruption by the Authority or any person lawfully claiming from or under or in trust for the Authority.

5. IT IS MUTUALLY COVENANTED AND AGREED as follows:

TERMINATION

(a) That if:

SPECIMEN

(i) any rent or other moneys payable under this lease shall remain unpaid for three months next after the date appointed for payment thereof (whether such rent shall have been formally demanded or not); or

(ii) an approved development in accordance with Clause 3(a) of this lease is not completed within the period specified in the said Clause; or

(iii) after completion of an approved development as aforesaid the said land is at any time not used for a period of one year for the purpose for which this lease is granted; or

(iv) the Lessee shall fail to observe or perform any other of the covenants contained in this lease on the part of the Lessee to be observed or performed and shall have failed to remedy such breach within a period of six months from the date of service on the Lessee of a notice in writing from the Authority specifying the nature of such breach

the Authority on behalf of the Commonwealth may terminate this lease but without prejudice to any claim which the Authority or the Commonwealth may have against the Lessee in respect of any breach of the covenants on the part of the Lessee to be observed or performed;

ACCEPTANCE OF RENT

(b) That acceptance of rent or other moneys by the Authority during or after any period referred to in Clauses 5(a) (i), (ii), (iii), or (iv) of this lease shall not prevent or impede the exercise by the Authority of the powers conferred upon it by the said Clauses;

FURTHER LEASE

(c) Subject to the Lessee paying all money required to be paid under the provisions of the *Planning Act 2023* the Lessee shall be entitled to a further lease of the land for such further term and at such rent and subject to such conditions as may then be provided or permitted by Statute Ordinance or Regulation;

NOTICES

(d) That any notice requirement demand consent or other communication to be given to or served upon the Lessee under this lease shall be deemed to have been duly given or served if signed by or on behalf of the Authority and delivered to or sent in a prepaid letter addressed to the Lessee at the registered office of the Lessee in the said Territory BUT if for any reason the Lessee does not have a registered office in the said Territory then at the usual or last known address of the Lessee or affixed in a conspicuous position on the premises;

EXERCISE OF POWERS

(e) Any and every right, power or remedy conferred on the Commonwealth or Territory in this lease, by law or implied by law may be exercised on behalf of the Commonwealth or the Territory or as the case may be by:

SPECIMEN

(i) the Authority;

(ii) an authority or person for the time being authorised by the Authority or by law to exercise those powers or functions of the Commonwealth or Territory; or

(iii) an authority or person to whom the Authority has delegated all its powers or functions under the *Planning Act 2023*.

SPECIMEN

IN WITNESS whereof the Authority on behalf of the Commonwealth and the Lessee have executed this lease.

Signed by)
a delegate authorised to execute this lease on)
behalf of the Commonwealth in the presence of)
)

……..……
Delegate

……..……
Witness

SIGNED SEALED AND DELIVERED)
by **NAME OF LESSEE**)
in the presence of:)

……..……
Lessee

……
Full Name of Witness

……
Signature of Witness

SIGNED SEALED AND DELIVERED)
by **NAME OF SECOND LESSEE**)
in the presence of:)

……..…
Lessee

……
Full Name of Witness

……
Signature of Witness

SPECIMEN

Signed by **NAME OF LESSEE**)
(**A.C.N XXX XXX XXX**) by:)

……	……
Signature	Signature
……	……
Name in full	Name in full
……	……
Sole Director/Director/Secretary	Sole Director/Director/Secretary

SPECIMEN

ANNEXURE E – SPECIAL CONDITIONS

51 NOT USED

52 ENVIRONMENTAL CLEARANCE ZONE & VENTILATION

52.1 The Seller discloses that the Land is located within a former Environmental Clearance Zone associated with the closed landfill located in the West Belconnen Resource Management Centre as identified in the West Belconnen Concept Plan.

52.2 The Seller discloses that as a consequence of the Land formerly being included within the Environmental Clearance Zone, all lower floor enclosed rooms, including basements and non-habitable rooms such as garages and storerooms, must meet the ventilation requirements set out in Australian Standards 1668.2 or 1668.4 (as updated from time to time), until an accredited Site Auditor and the Environment Protection Authority advise in writing ('the Advice') that these requirements are no longer applicable.

52.3 The Seller discloses and the Buyer acknowledges that the Advice may not be available before the Date for Completion.

52.4 If the Advice is not available before the Date for Completion, then a restriction may be imposed on the Land, the form of which may include one or more of the following:

(a) a planning control inserted into the Territory Plan 2023;

(b) a provision in the Lease for the Land; or

(c) an encumbrance registered on the title of the Land. If required, the Buyer acknowledges and agrees to execute all documents necessary in order for the encumbrance to be executed and registered on the title of the Land.

52.5 The Buyer must not make any objection, requisition or claim for compensation in relation to any matter referred to in this clause 52.

52.6 The provisions of this clause 52 take precedence over any other clause to the contrary in this Contract.

53 RETAINING WALL [APPLICABLE ONLY TO THE CONTRACTS FOR THE SALE OF BLOCK 2 AND BLOCK 3 SECTION 50 MACNAMARA]

53.1 Where there is any inconsistency between this clause 53 and the other provisions of this Contract, this clause 53 takes precedence to the extent of the inconsistency.

53.2 The Seller discloses that prior to Completion the Seller will construct a gabion retaining wall on Block 2 Section 50 Macnamara and Block 3 Section 50 Macnamara approximately in the location indicated in the Block Disclosure Plan located within the Housing Design Requirements.

53.3 The Buyer may make no claim, requisition, objection, delay Completion or rescind or terminate this Contract in respect of any matter set out in this clause 53.

SPECIMEN

ANNEXURE F – DIRECTOR'S GUARANTEE

SPECIMEN

DIRECTOR'S GUARANTEE

I/We, (name of Directors).....

of (address).....agree as follows:

1. I/We am/are a Director/s of the Buyer.

2. In consideration of the Seller entering into this Contract at my/our request, I/we agree to guarantee to the Seller:

   (a) the performance and observance by the Buyer of all its obligations under this Contract for Sale, before, on and after Completion of this Contract for Sale; and

   (b) the payment of all money payable to the Seller or to third parties under this Contract or otherwise.

3. This is a continuing guarantee and binds me/us notwithstanding:

   (a) my/our subsequent death, bankruptcy or liquidation or the subsequent death, bankruptcy or liquidation of any one or more of the Buyer or the Buyer's Directors;

   (b) any indulgence, waiver or extension of time by the Seller to the Buyer or to me/us or to the Buyer's Directors; and

   (c) Completion of this deed.

4. In the event of any breach by the Buyer covered by this guarantee, including in the payment of any money payable to the Seller or to third parties under this Contract or otherwise, the Seller may proceed to recover the amount claimed as a debt or as damages from me/us without having instituted legal proceedings against the Buyer or any other of the Buyer's Directors and without first exhausting the Seller's remedies against the Buyer.

5. I /we agree to keep the Seller indemnified against any liability, loss, damage or claim due to the default of the Buyer which the Seller may incur in respect of this Contract.

SPECIMEN

Dated this day of 20 .

Signed sealed and delivered by

in the presence of:

Signature

Signature of Witness

Signature

Name of Witness in full

NOTE: <u>All directors</u> of the Buyer are to sign this guarantee. If the Buyer is a sole director company please write "Sole Director" after that director's signature.

ANNEXURE G – GINNINDERRY HOUSING DESIGN REQUIREMENTS

SPECIMEN



Ginninderry

The Village Housing Design Requirements

Duo Blocks - MU(2)

The Village
Strathnairn & Macnamara

Version 2.0 | September 2026

Acknowledgement of Country

Riverview Projects (ACT) Pty Ltd on behalf of the Ginninderry Joint Venture proudly acknowledges Australia's Aboriginal and Torres Strait Islander community and their rich culture and pays respect to their Elders past and present. We acknowledge Aboriginal and Torres Strait Islander peoples as Australia's first peoples and as the Traditional Owners and custodians of the land and water on which we rely.

We recognise and value the ongoing contribution of Aboriginal and Torres Strait Islander peoples and communities to Australian life and how this enriches us. We embrace the spirit of reconciliation, working towards the equality of outcomes and ensuring an equal voice.

Aboriginal and Torres Strait Islander people should be aware that this report may contain images or names of deceased persons.

Disclaimer of Liability

While every effort has been made to provide accurate and complete information, Riverview Projects (ACT) Pty Ltd does not warrant or represent that the information in this report is free from errors or omissions or is suitable for your intended use. Subject to any terms implied by law and which cannot be excluded, Riverview Projects (ACT) Pty Ltd accepts no responsibility for any loss, damage, cost or expense (whether direct or indirect) incurred by you as a result of any error, omission or misrepresentation in information.

Version Control

The Housing Design Requirements has been written by Riverview Projects (ACT) Pty Ltd as Development Manager for the Ginninderry Joint Venture.

The Housing Design Requirements may be updated from time to time. Your dwelling is assessed against the Design Requirements which are current at the time that your plans are submitted to Ginninderry for approval.

Where design discrepancies occur between neighbours using different versions of the Housing Design Requirements, the decision of the Design Manager will be final.

All illustrations and pictures are used to show an intended design outcome, but may not show a dwelling completely compliant with all other requirements of the Housing Design Requirements and should be used as a guide only.

Please contact us at designs@ginninderry.com
or 1800 316 900

ginninderry.com

Follow us at:

facebook.com/Ginninderry

instagram.com/Ginninderry

SPECIMEN

Contents

Part 1: Welcome to Ginninderry 2

Our Vision 2

Your Responsibility 2

Setting High Standards 2

We're Here to Help 2

Part 2: Design Approval Process 4

Phase 1: Pre-Design 4

Phase 2: Design Review 4

Phase 3: Design Approval 4

Phase 4: Construction 4

Phase 5: Compliance 5

Phase 6: Front Landscaping 5

Duo Blocks at Ginninderry 6

Part 3: The Built Form Character of The Village 8

Part 4: Design and Compliance Requirements 9

Part 5: Exterior Material Palette 32

Mandatory Elements 32

Other elements 34

Sample Colour Schemes 36

Part 6: Minimum Documentation Requirements 42

Checklist 42

SPECIMEN

Part 1: Welcome to Ginninderry

Our Vision

The Ginninderry community is unique in our region. It extends across the ACT/NSW border to the west of Belconnen and will ultimately be home to approximately 30,000 residents over the next 30 years.

Ginninderry is governed by a joint venture, being the Suburban Land Agency and Riverview Developments (ACT) Pty Ltd with Riverview Projects (ACT) Pty Ltd acting as Development Manager.

A Vision was established for Ginninderry, when planning for the new community began, to be a "sustainable community of international significance in the Capital Region". This Vision has formed the backbone of all decisions made at Ginninderry – ensuring that social, environmental and economic factors are taken into consideration in a triple bottom line approach.

The Ginninderry Project Vision can be read in full here: ginninderry.com/our-vision

Setting High Standards

Every home built in Ginninderry is an important piece of our interconnected community and overall neighbourhood design. The Project Team has established high expectations for Ginninderry, perhaps best illustrated by the project's accreditation as Canberra's first 6 Star Green Star Community, awarded by the Green Building Council of Australia. To achieve this certification, we've shown that Ginninderry will be a world leading community, exhibiting international best practice in urban design and construction.

As residents, you will benefit from a vast conservation corridor, well connected pedestrian and cycling pathways, tree lined streets and easy access to public transport.

Ginninderry aspires to be recognised as a world leader in sustainable development, delivering a community that is:

- well planned and designed;
- dynamic and vibrant;
- a healthy place to live work and play;
- productive and prosperous;
- flexible, adaptable and resilient.

Your Responsibility

As a land owner at Ginninderry, you have become part of this Vision and the decisions that you make about the home that you build and the lifestyle you lead will impact your broader community.

As a requirement of your land contract, you will pay a Compliance Bond upon settlement of your block. The Compliance Bond helps to ensure that the house design and sustainability requirements are met in accordance with your approved plans. You have a responsibility to communicate the requirements set out within this document to your builder, your architect and/or designer.

It is strongly recommended that you include provisions in your building contract to ensure that your builder is responsible for site and waste management and repairs to surrounding public areas including the verge, street trees, footpath and services damaged during construction.

You are required to turf and maintain your street verge.

We're Here to Help

Ginninderry's Project Team is here to help you navigate the process of designing your home.

A free one-on-one consultation is available for each purchaser. You, your builder and/or designer are encouraged to meet with the project team throughout your design process, ideally before you start designing your home.


If you have questions relating to these design requirements you can book an appointment by:

Email: designs@ginninderry.com

Phone: 1800 316 900

SPECIMEN

The Village

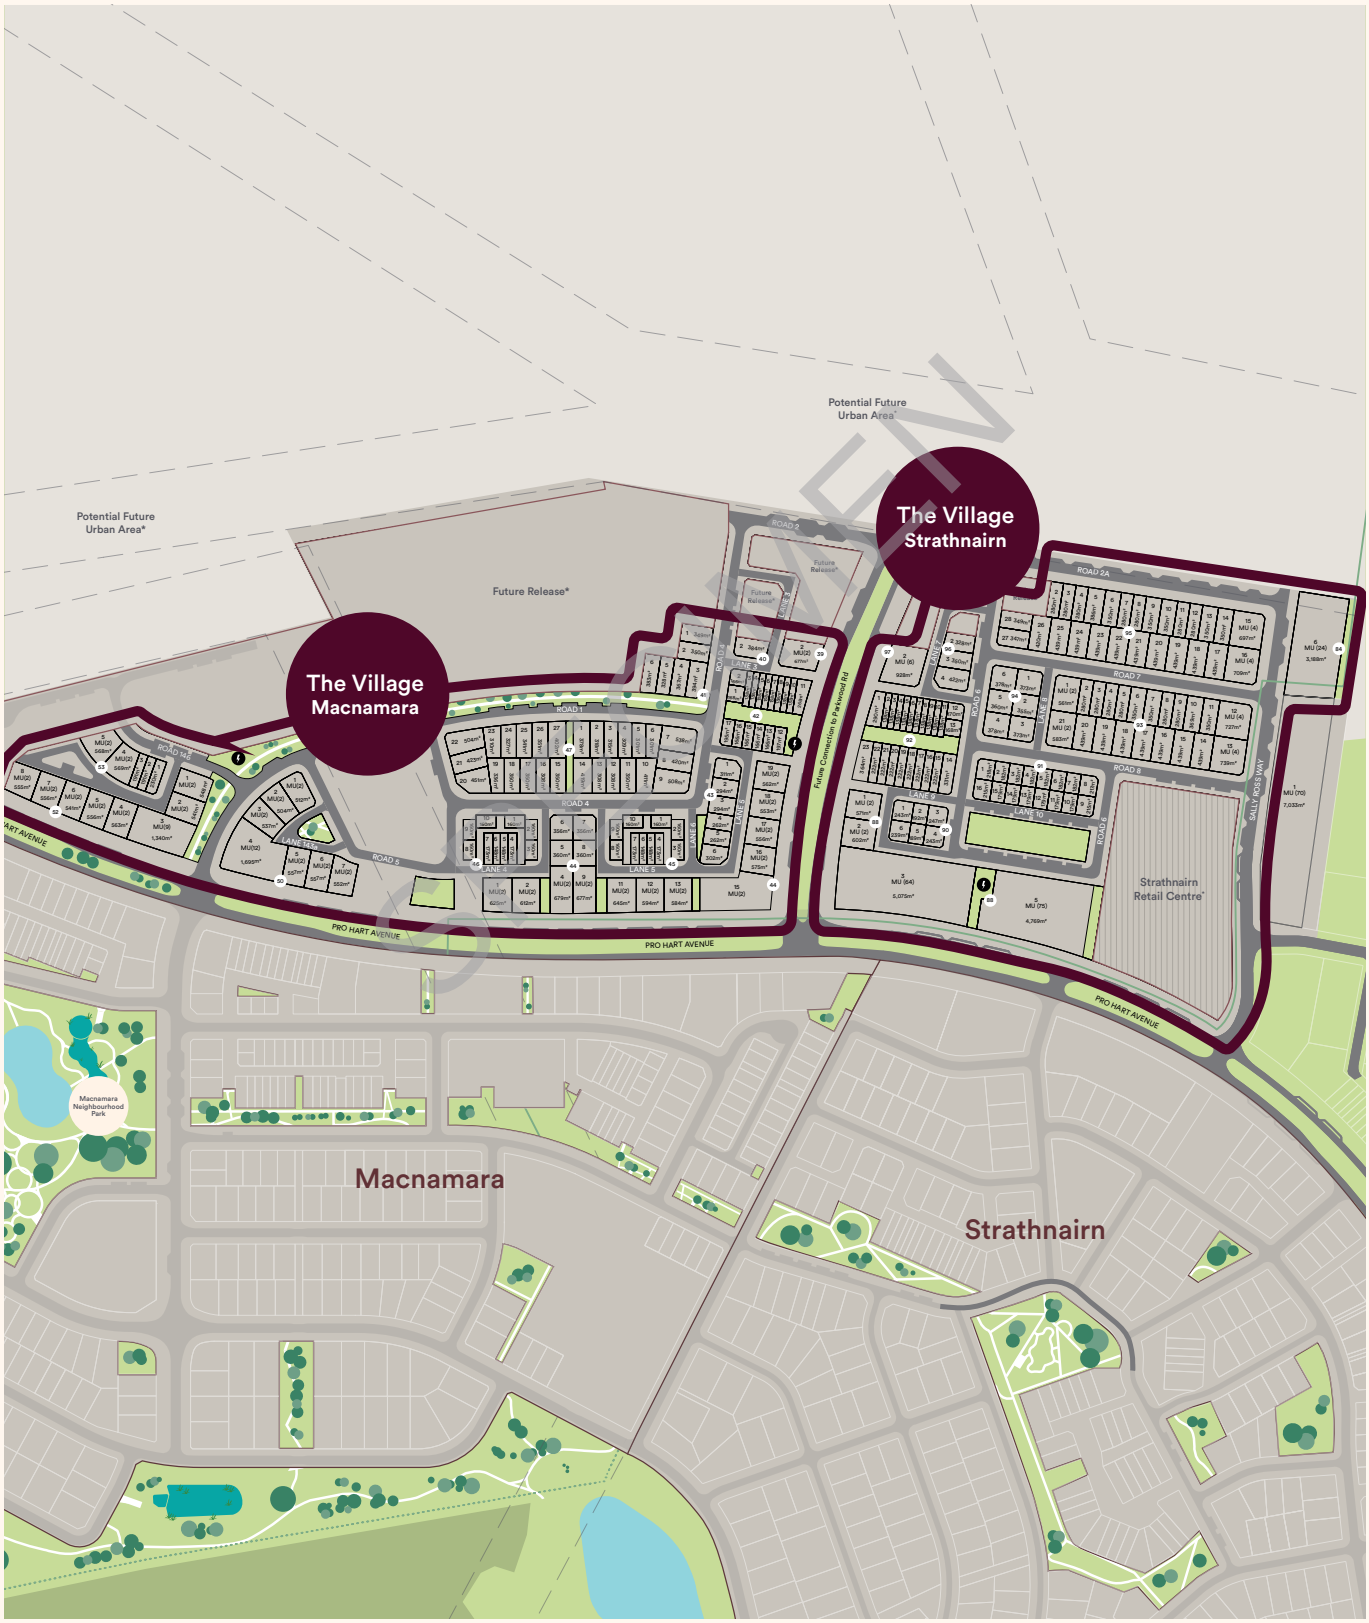
The Village Strathnairn
The Village Macnamara
Potential Future Urban Area*
Future Release*
Potential Future Urban Area*
Future Connection to Parkwood Rd
PRO HART AVENUE
PRO HART AVENUE
PRO HART AVENUE
SALLY POSS WAY
Strathnairn Retail Centre*
Macnamara Neighbourhood Park
Macnamara
Strathnairn

Part 2:
Design Approval Process

Phase 1: Pre-Design

Understand requirements before designing.

- Read and understand all mandatory Ginninderry requirements as outlined in your Land Sales Contract and this document.
- Pay your Compliance Bond at Settlement.
- Provide these Design Requirements and your accompanying Building Resources to your builder and designer.
- Meet with the Ginninderry Design Team to discuss your concept plans.

Phase 2: Design Review

The Ginninderry Design Team will review your plans.

- Once you have your working drawings complete the Ginninderry Design Application Form and submit it with your plans to designs@ginninderry.com.
- Your plans will be assessed by the Ginninderry Design Team against the Housing Design Requirements and a Design Review will be provided.
- If non-compliances are identified, you will need to revise and resubmit your application. (Any required design amendments will be at your own cost with your designer or builder).

Phase 3: Design Approval

Get your home formally approved.

- Once all items raised in the Design Review have been addressed, you can resubmit your plans for Design Approval.
- Ensure you submit your revised plans with all required documentation listed on the Design Application Form Checklist.
- If approved, you will receive stamped plans and a Letter of Approval.
- You will then need to submit your approved plans to the ACT Government or your Building Certifier for Development Approval or Building Approval (as appropriate).

Phase 4: Construction

Build your home according to approved plans.

- Begin construction after receiving Building Approval.
- Notify Ginninderry of any changes to materials or appliances listed in your application (your approved application will be used to assess compliance).
- Complete and submit the Front Landscaping Application Form when your home is nearing completion (up to 12 weeks before completion).

SPECIMEN

Phase 5: Compliance

Confirm the build matches your approved plans and requirements.

- After receiving your Certificate of Occupancy, submit a Compliance Bond Refund Form to designs@ginninderry.com.
- Ginninderry's Compliance Officer will conduct an inspection to check your home matches your approved plans.
- Compliance Bond conditions must be met. These are listed in your Land Sales Contract.
- If compliant and all conditions have been met:
  - Compliance Bond amount is refunded.
  - Free Front Landscaping Package is provided.
- If non-compliant:
  - Issues must be rectified at your cost.
  - Additional inspections may occur fees.
  - If you choose not to rectify, the Compliance Bond may be retained, and you will not be eligible for the Free Front Landscaping Package.

Phase 6: Front Landscaping

Commence your front free front landscaping package.

- The Ginninderry Landscaping Team will begin designing your garden with you once you have submitted the Front Landscaping Application Form.
- The Front Landscaping Application Form may be submitted up to 12 weeks prior to dwelling completion.
- Once you have agreed on a garden design with our Landscaping Team, and upon satisfying the contract and design requirements, the landscaping will be approved to proceed.

SPECIMEN

To access your block specific information, application forms and further information please visit the Building Resources page

ginninderry.com.au/building-resouces

Duo Blocks at Ginninderry

Duo Blocks offer a diverse choice for housing types within Ginninderry. An Duo Block type permits a range of housing configurations and flexibility to suit your living requirements. Options include a single residence, a primary residence with a secondary residence/studio over the garage or two dwellings. You have the option to separately title the dwellings or strata a secondary residence depending on the housing typology you choose.


Depending on what you decide to do, you have a choice to apply for the following assessment types:

- A DA Exempt development for a single residence under the Planning (Exempt Development) Regulation;
- A DA under the Territory Plan for a single residential dwelling and secondary residence;
- Or, a DA under the Territory Plan for up to two dwellings.

Duo Blocks - planning and approval options


	Single Dwelling	Single Dwelling + Secondary Residence	Two Dwellings - Multi Unit
Planning (Exempt Development) Regulation	DA Exempt Development for a single dwelling.	N/A	N/A
Territory Plan	DA - Residential Zones Specification for single dwellings.	DA - Residential Zones Specification for single dwellings.	DA - Residential Zones Specification for multi-unit developments.

SPECIMEN

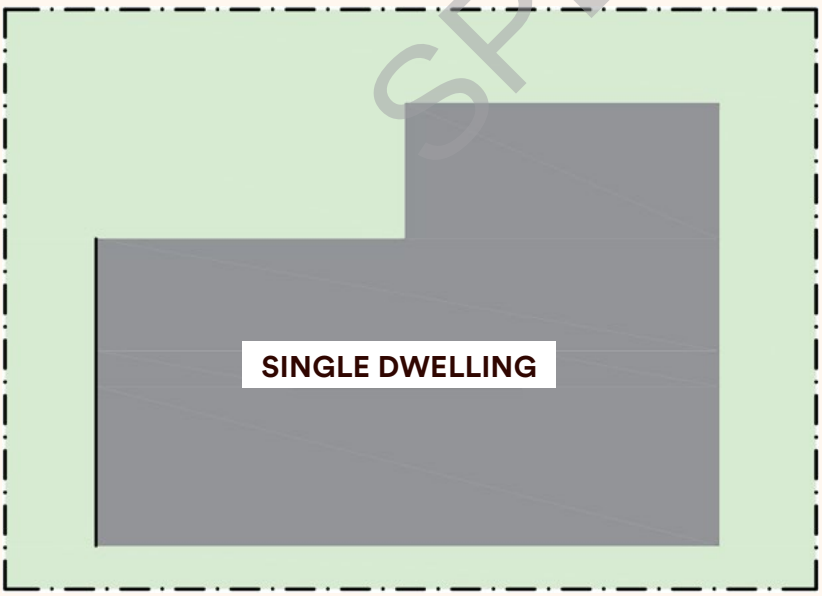


SINGLE DWELLING

Concept only refer to the Territory Plan for site specific controls

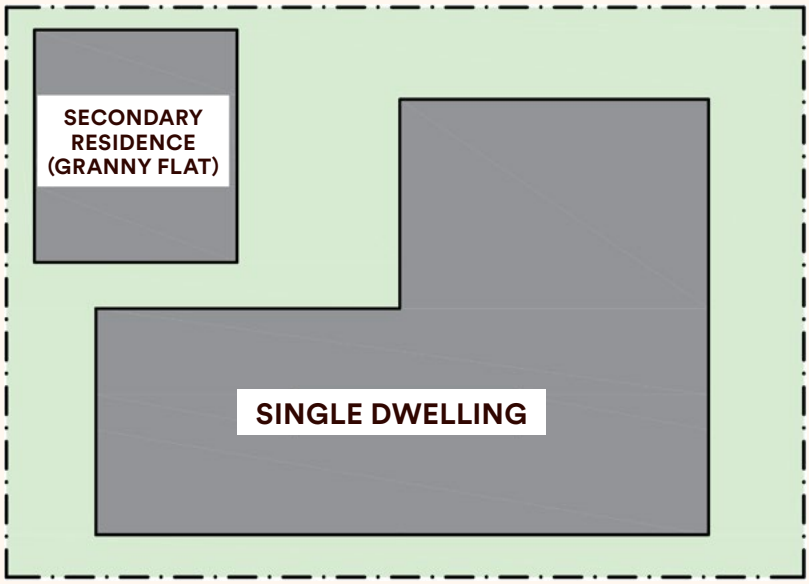

SINGLE DWELLING + SECONDARY RESIDENCE (GRANNY FLAT)

Concept only refer to the Territory Plan for site specific controls

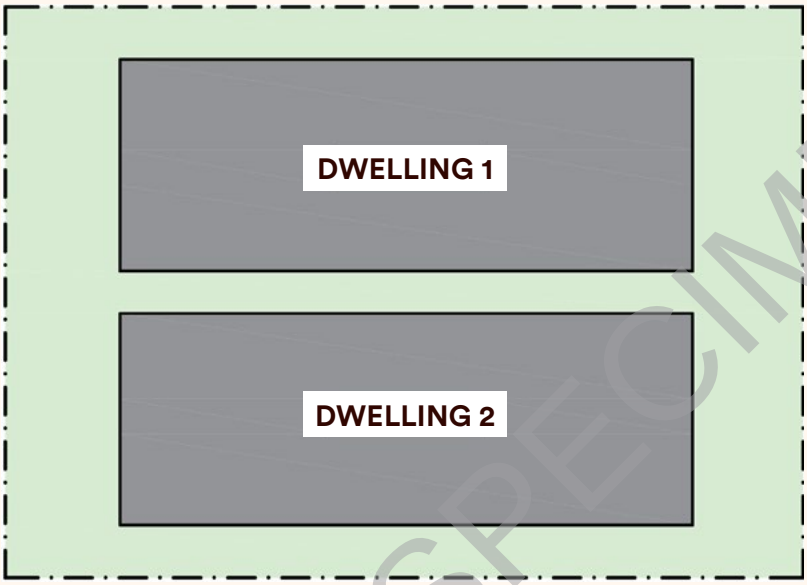

MULTI-UNIT - DUAL OCCUPANCY DETACHED

Concept only refer to the Territory Plan for site specific controls

SPECIMEN



MULTI-UNIT - DUAL OCCUPANCY ATTACHED

Concept only refer to the Territory Plan for site specific controls

Part 3:
The Built Form Character of The Village

The Village at Ginninderry represents a refined urban centre defined by architectural excellence and climate-resilient design. These Housing Design Requirements ensure that every home contributes to a cohesive, neighbourhood identity whilst assisting to provide healthy, low-cost living dwellings for its occupants.

A Shared Vision of Contemporary Urban Living

The intent of these Design Requirements is to promote well-designed dwellings of high architectural quality that contribute to Ginninderry's master-planned vision for a sophisticated, sustainable, and resilient community. Homes within The Village are designed to balance private sanctuary with active public frontages, respond to the Canberra climate and embrace a refined aesthetic that prioritises:

- **Architectural Rigour:** Clean lines and articulated façades that reduce visual bulk while maximising the unique opportunities of each block.
- **Urban Interaction:** Prominent entries, balconies, and vertical glazing that sit comfortably within the design to provide natural surveillance and an inviting street presence.
- **Human Scale & Connection:** A clear hierarchy between public and private realms, encouraging seamless indoor/outdoor connections through recessed terraces, verandahs, and usable entry porches.

By following these Design Requirements, your home will benefit from appealing streetscapes, enhanced privacy, and superior thermal comfort. Prioritising architectural performance and climate resilience creates a more efficient dwelling that costs less to run and withstands weather extremes—helping to future-proof your investment and ensure it remains a sanctuary for years to come.

SPECIMEN



Part 4:
Design and Compliance Requirements

The Design Requirements in this document will be used to assess your Design Approval. This document can be used as a checklist for your design to ensure your new home is complying with The Village Housing Design Requirements.


1. Roof Design


Roof styles and pitches are refined to promote a contemporary profile, ensuring architectural consistency and harmony across the urban streetscape.


Homes must have a roof type that complies with the following:

- ☐ Gable roof with a minimum pitch of 25-35 degrees
- ☐ Skillion Roof with a pitch of 15 degrees (or 2.5 degrees where enclosed by a parapet). Secondary skillion roofs may be 10 degrees
- ☐ Parapets are permitted to Garages with a maximum parapet height of 3.5m from Finished Ground Level.
- ☐ Parapets must fully conceal the roof form, returning down all elevations to fully conceal roof pitch and gutters.
- ☐ Multi-storey homes may use complying parapet roof designs to the dwelling and garage.
- ☐ Single storey homes are permitted complying parapets to garages only.
- ☐ Faux and raked parapets are not permitted.

SPECIMEN

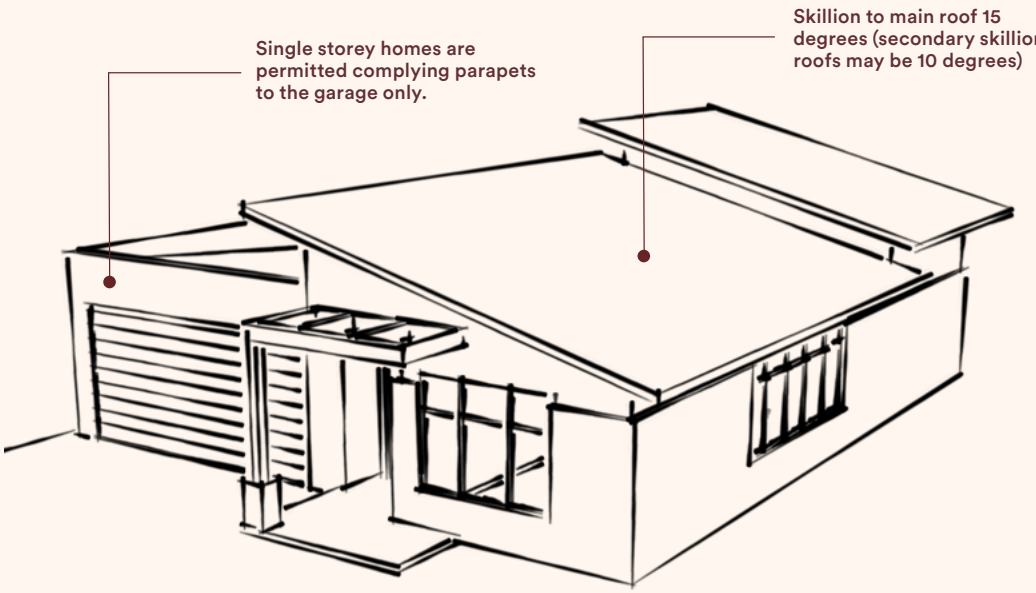


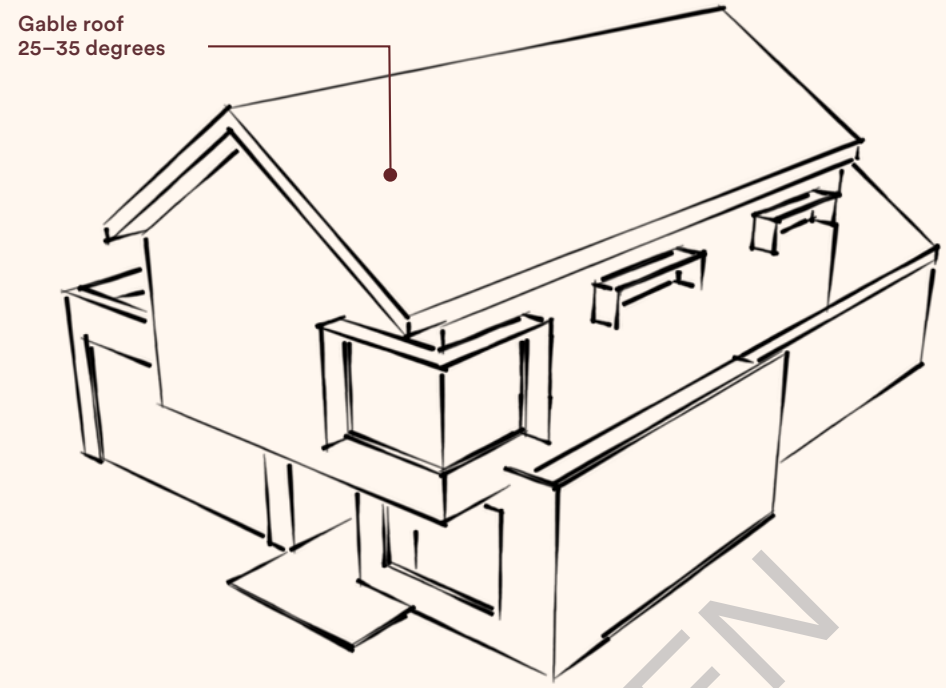

Gable roof
25–35 degrees

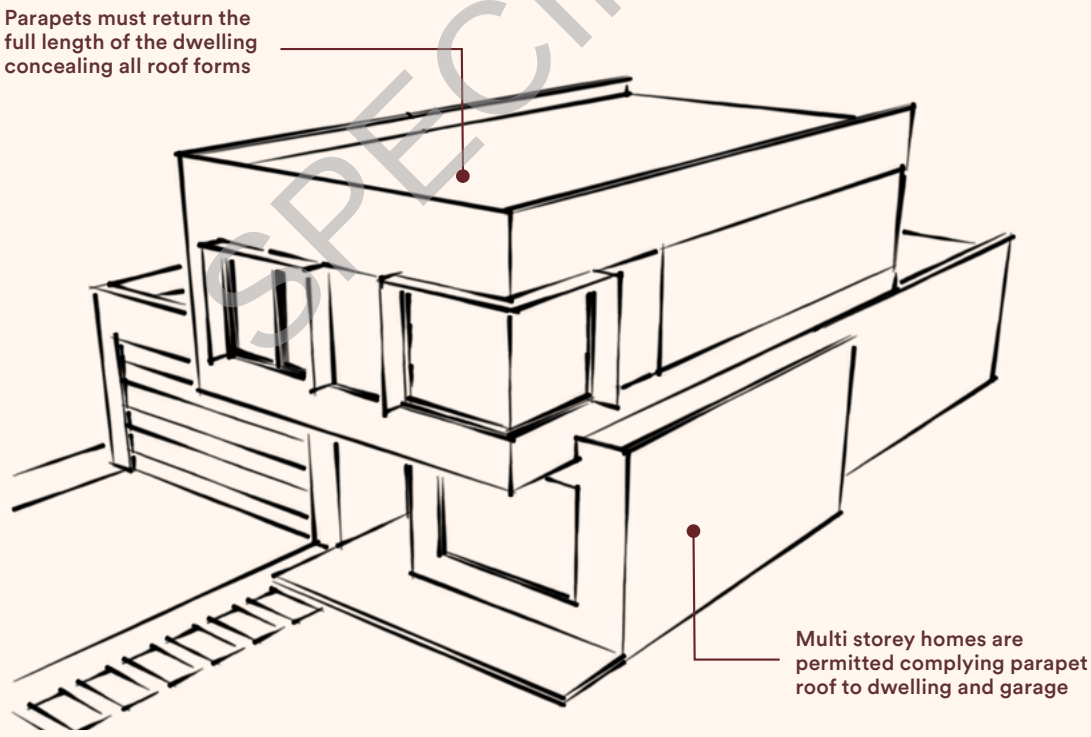
Parapets must return the full length of the dwelling concealing all roof forms
Multi storey homes are permitted complying parapet roof to dwelling and garage

SPECIMEN

- ☐ The roof of a dwelling or garage is not permitted to fall toward a side boundary where the boundary setback is less than 900mm.
- ☐ Roofs to dwellings and garages within 900mm of a boundary must fall to the front or rear of the block (away from an adjoining inter-allotment boundary).

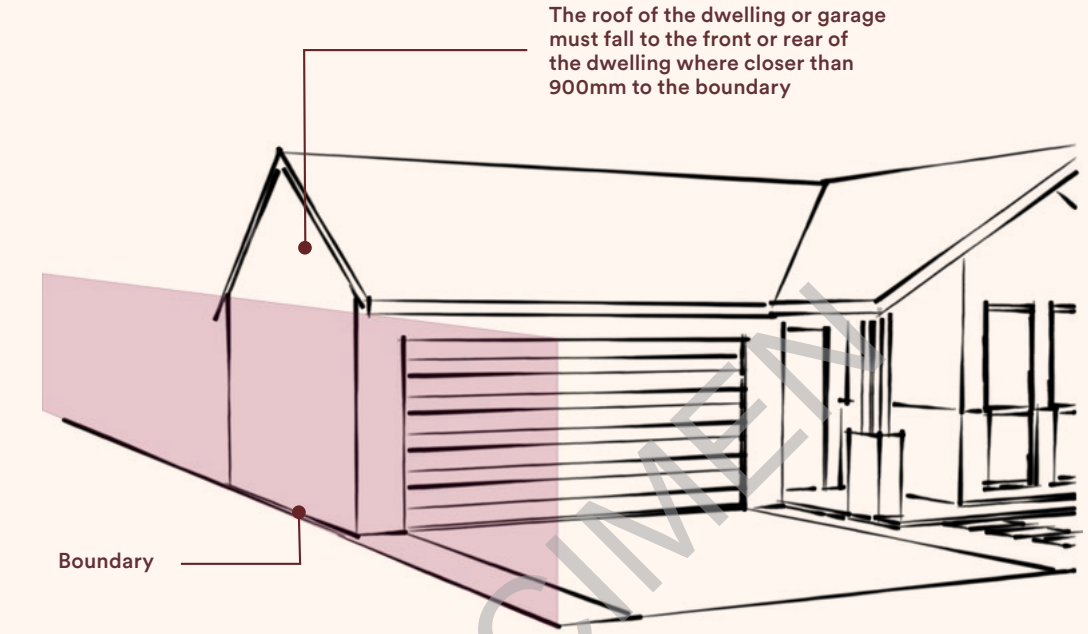

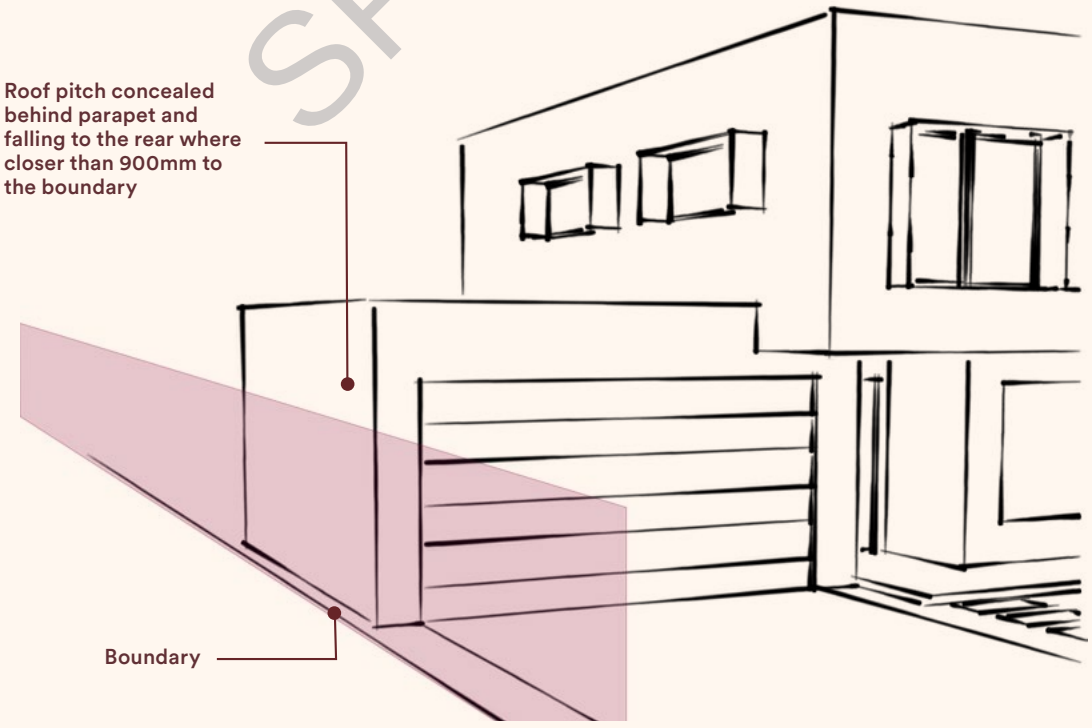

SPECIMEN

Duplex Blocks:

- ☐ Duplex blocks must be an integrated design with an adjacent wall system. Roof falls must fall to the street or rear of block and not to inter-allotment side boundaries where to setback is less than 900mm.



Duplex homes are a minimum of two storeys and are both built close to the boundary on their common boundary.

Mirrored designs are an effective design solution on duplex packaged blocks.

1.2 Roof Colour

Roof colours in The Village are a curated selection of mid to light tones to assist in reducing the urban heat island effect. These specifically selected colours prioritise thermal performance and climate resilience while maintaining a sophisticated, cohesive aesthetic across The Village.

SPECIMEN

Roof colours




Roof cladding



- ☐ Roof colour and cladding style must be selected from the Exterior Material Palette in Part 5.
- ☐ A single roof colour and style must be used for the whole dwelling.
- ☐ Roof colours other than those listed in the Exterior Material Palette at Part 5 are not permitted in The Village.

1.3 Eaves, Awnings & Shade

Cantilevered elements are designed to provide functional weather protection and solar relief while adding essential depth and shadow to the building's exterior.

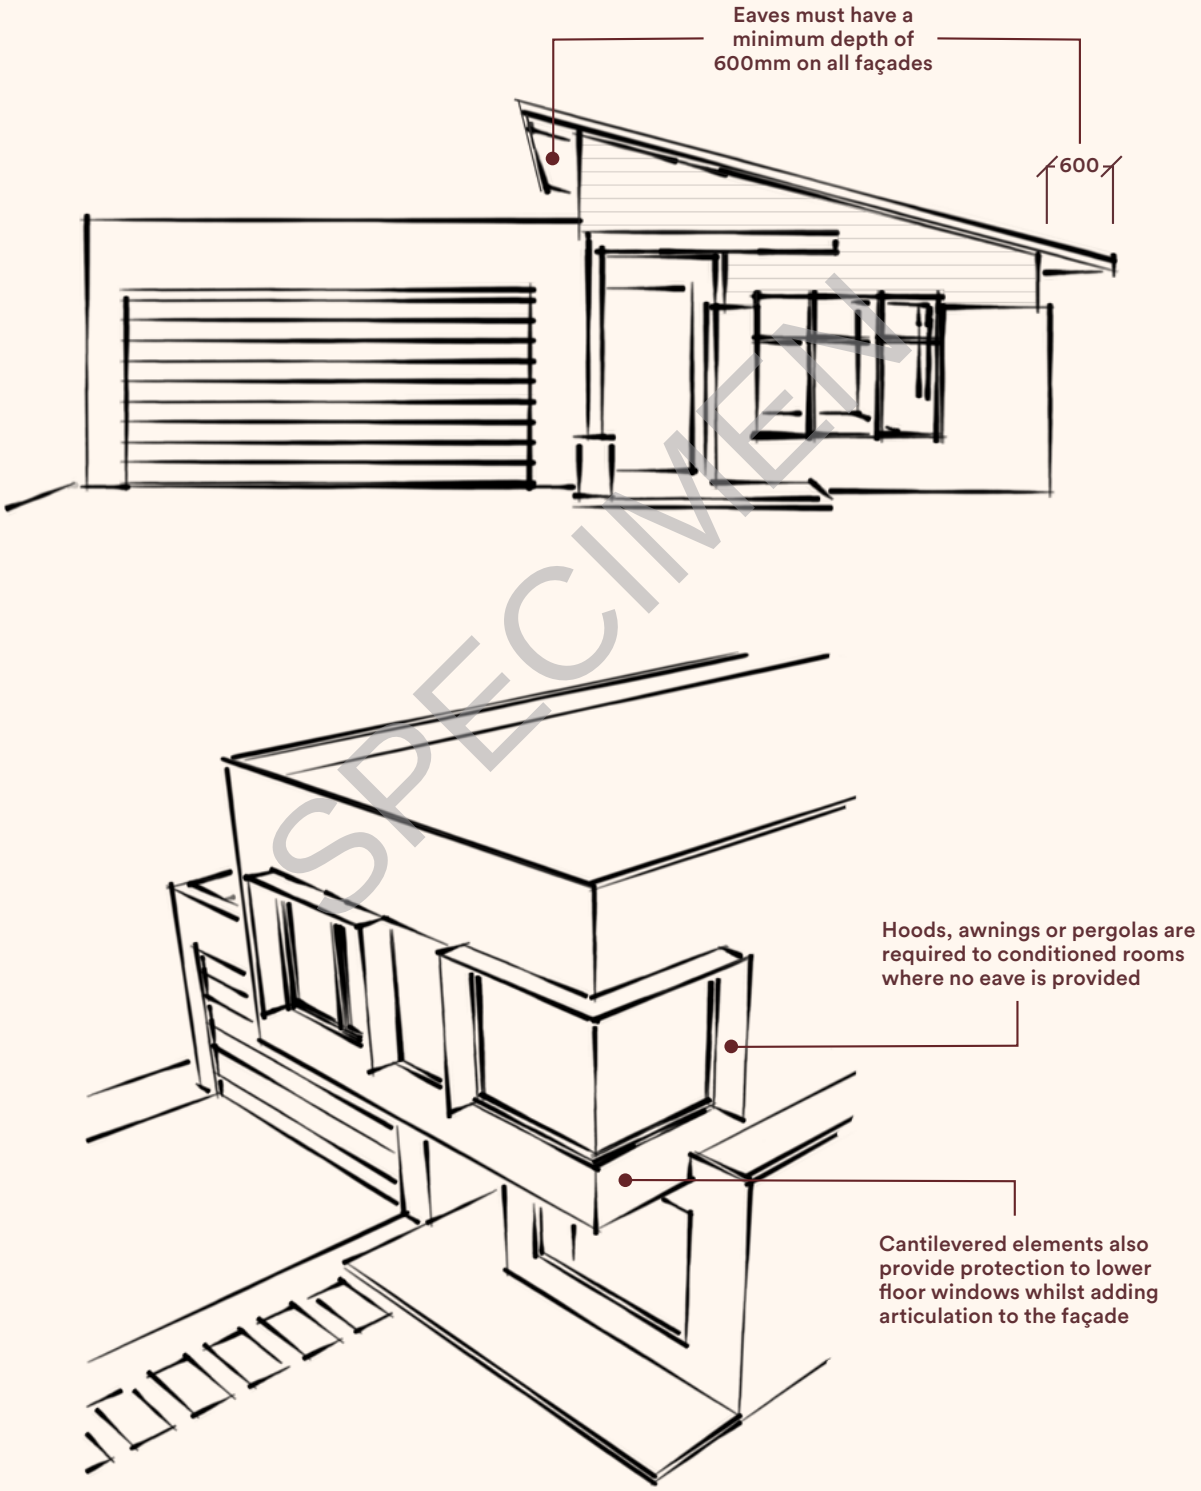

SPECIMEN

- Eaves must have a minimum depth of 600mm on all façades of the dwelling. Eaves depth is measured from the outer face of cladding/masonry.
- Where eaves are not provided, windows and doors to any conditioned room are required to have a sunhood, awning or pergola for solar and weather protection on all façades of the dwelling.
- Consider the use of projections and cantilevers to upper floors to provide shading to lower floor windows and doors.
- Sunhoods, awnings, pergolas and cantilevers protecting windows and doors must have a minimum depth of 300mm.








SPECIMEN




1.4 Windows and Glazing

Glazing configurations favour a clean, modern aesthetic with a vertical emphasis to draw in natural light and enhance the home's contemporary proportions.

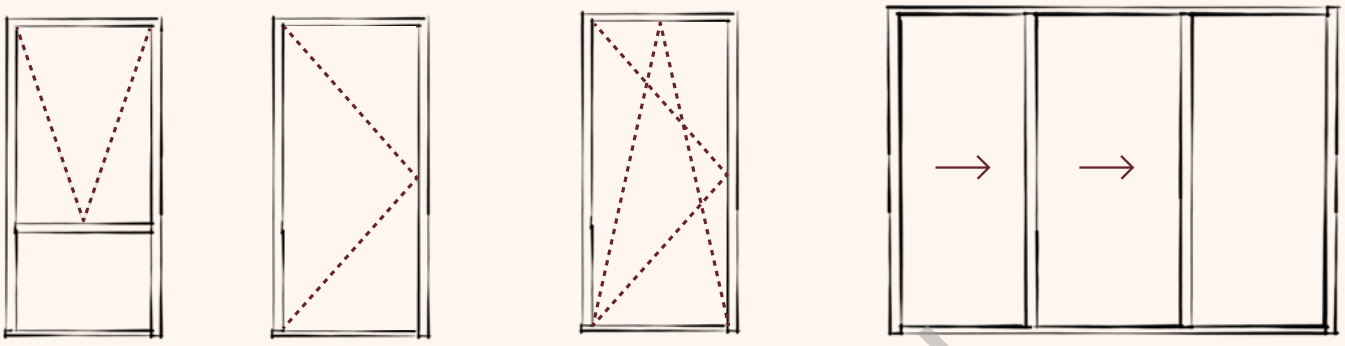

Awning | Casement | Tilt & turn | Stacking glass door

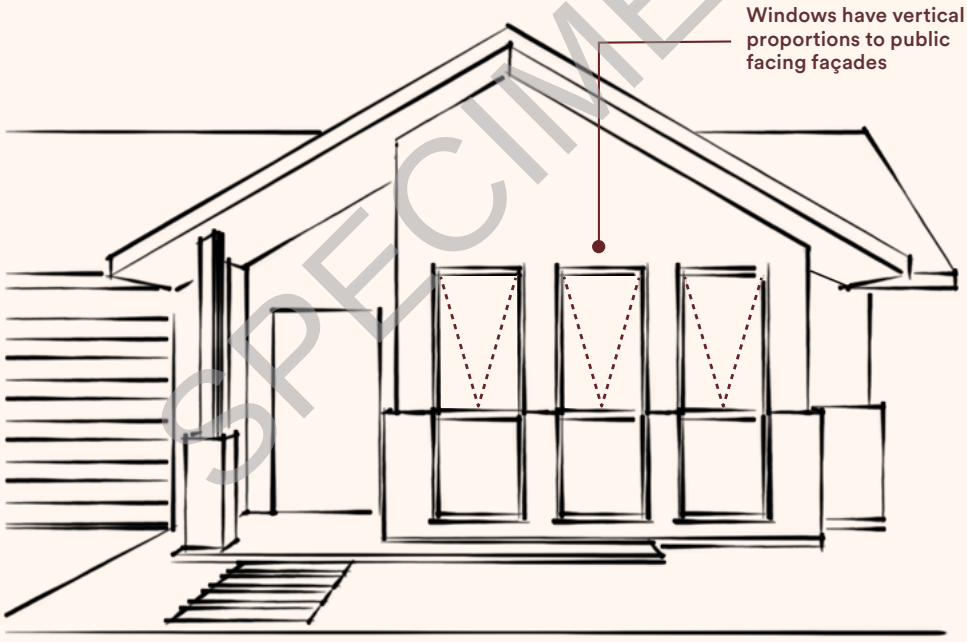


SPECIMEN

- Windows on primary street frontages, including sliding door units, must be more vertical in proportion (height > width).
- Acceptable window styles include awning, casement and tilt & turn. Sliding windows are prohibited on all public facing façades.
- Sliding doors on public facing façades must include a minimum of three sections (two-panel sliders are not permitted).
- Obscure windows are not permitted to front facing façades.
- Horizontal window slots are not permitted to public facing façades.
- Double glazing is required to all windows and glazed doors.
- Thermally broken aluminium or uPVC framed windows are strongly encouraged due to their exceptional thermal and acoustic performance in Canberra's climate.

1.5 Dwelling Entry

All dwellings must feature a usable, articulated entry porch and a separate pedestrian pathway on their primary frontage to encourage public-private engagement and strengthen the sense of neighbourhood community.

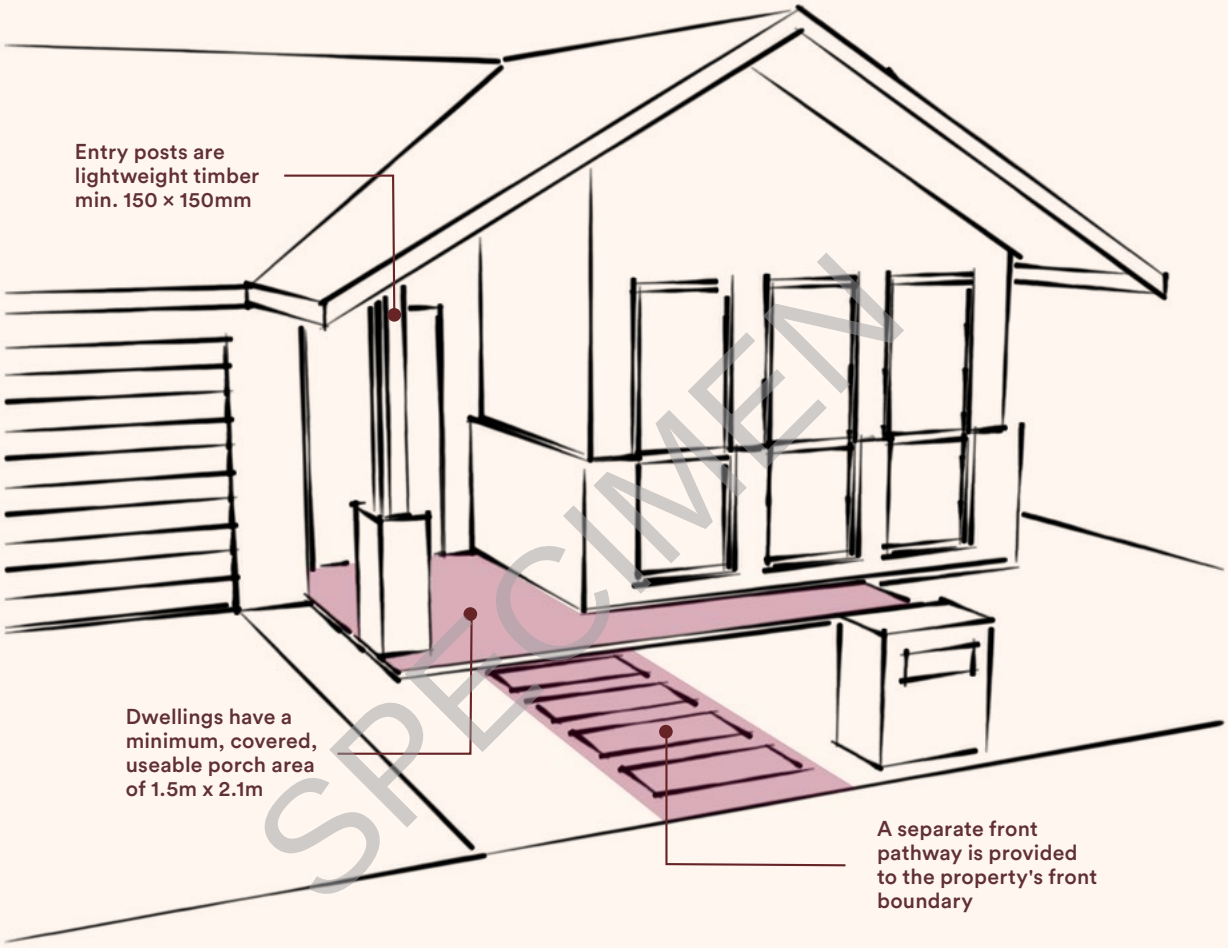

SPECIMEN

- A covered entry porch with minimum dimensions of 1.5m x 2.1m is mandatory for all homes. The covering must not be more than 3.0m above the entries finished ground level.
- Dwellings may be required to be setback further than the minimum allowable front setback to provide a useable porch area to the primary street frontage.
- Blocks with dual frontages to a laneway require a second entry point from the laneway.
- Secondary porch entries to laneway frontages must be covered with a minimum dimension of 0.9m x 0.9m.
- The front door of each dwelling must be clearly visible from a public street or laneway. For block frontages of 14.0m or less, entries to the side of the home may be considered on Architectural Merit.
- Entry posts and porch supports must be lightweight. Timber or metal posts have a minimum dimension of 150mm x 150mm. Posts are permitted within masonry piers that meet the maximum permitted brickwork height (or less) for the dwelling.
- A separate path from the front boundary to the porch entry is required for all dwellings.




1.6 Façade Composition and Materials

Dwellings must feature high-quality, well-proportioned façades that utilise articulation and varied materials to reduce building bulk. Every elevation is treated with architectural importance, contributing to the visual integrity of The Village.

SPECIMEN


Façade Articulation:

- ☐ Façade articulation must be provided in the design using wall offsets and projections including features such as blade walls, bay windows, shading and awning elements, decks and balconies.
- ☐ All sides of the dwelling must be treated with equal importance and comprised of equal quality materials.
- ☐ Façade articulation and material treatments must be used in genuine proportions and balance the entire façade. Isolated token uses of articulation or materials will not be accepted.
- ☐ Reproduction styles or historical Architectural styles are not permitted.
- ☐ Dwellings with identical façades and/or colour schemes are not permitted where adjacent to each other (excluding Duplex Blocks). In the event two applications request the same façade design or colour scheme, approval will be granted to the first application received.

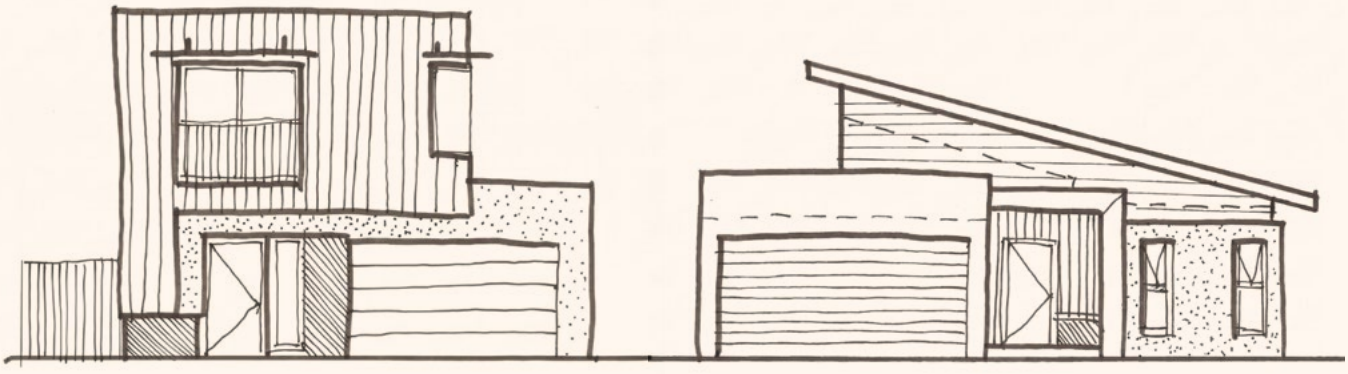

Façade Materials & Colours:

- Façade colours must be selected from within the Exterior Material Palette at Part 5
- All street and public facing façades of dwellings must include a minimum of two complementary materials chosen from the Exterior Material Palette at Part 5.
- Alternate façade colours and cladding materials may be considered if they align with the Exterior Material Palette and have a solar absorptance of less than 0.65.
- The use of foam cladding materials is strongly discouraged. Where proposed, a maximum of 15% of the dwelling's façades may comprise of foam cladding elements.
- Material changes are not permitted on external corner joints. Façade materials must return around the corners of dwellings to an internal corner joint, or a minimum of 5.0m.
- Large areas of rendered finishes are not permitted without relief by either articulation or alternate materials.
- Exposed concrete slab edges to dwellings, porches and alfrescos are not permitted.
- Tiled, stacked stone, or stone cladding applied elements are not permitted in The Village.
- Downpipes are not permitted to be located on porches and must be integrated within architectural elements such as blade walls.

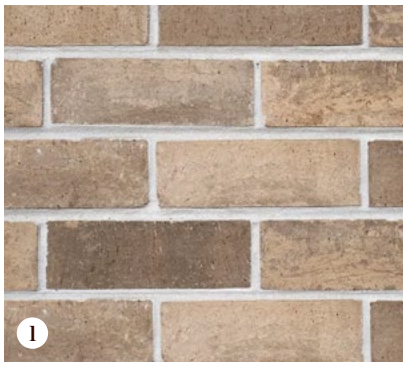












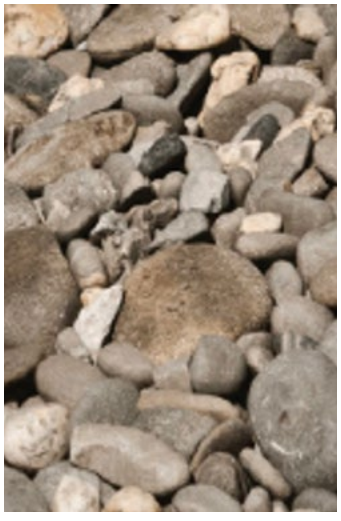




SPECIMEN

External Brickwork:

- External brickwork must be constructed using a smooth-faced, single-colour brick in neutral, mid-grey to earthy tones consistent with the Exterior Material Palette at Part 5 and sample colour schemes provided.
- Bricks must present a uniform finish, with minimal tonal variation, no heavy texturing, mottling, or multi-coloured blends.
- Feature bricks may be permitted where they align with the Material palette for The Village.
- All proposed bricks must be submitted for approval.

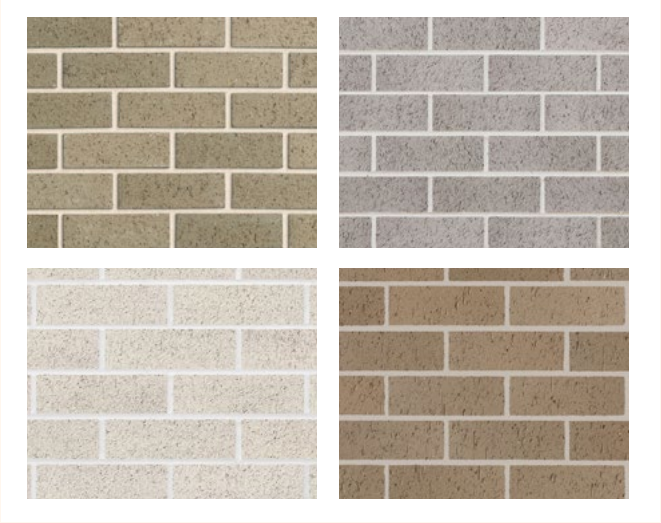

Brickwork Application:

- Single storey homes may have a maximum brickwork height of 2.4m with lightweight cladding used for the remainder of the dwelling on all façades of the dwelling.
- Garages may have full height brickwork.
- Multi-storey homes may have brickwork to the ground floor level and garage only with lightweight cladding used for the remainder of the dwelling on all façades.



SPECIMEN




1.7 Corner blocks and multiple frontages

Secondary frontages are designed to contribute meaningfully to the public realm, ensuring a consistent and high-quality streetscape from all façades.



- House design on corner blocks must incorporate one of the following:
  - extension of the entry porch to incorporate a verandah to wrap the corner
  - wrap-around corner windows with hoods, awnings or eyebrows
  - wrap-around decking
  - wrap-around balcony

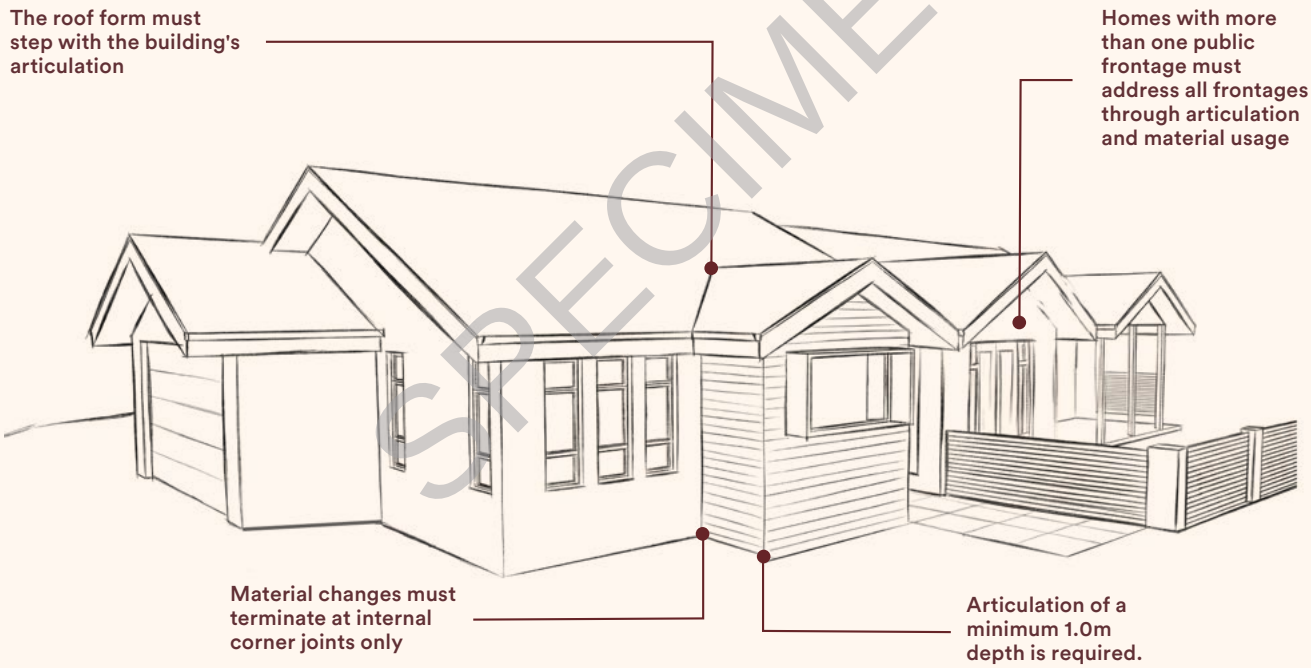


SPECIMEN


- Frontages to streets, public open space and laneways must be addressed in the same manner as primary frontages.
- Homes with more than one public frontage must address all frontages through articulation and material usage.
- Secondary public facing frontages must have a maximum 5.0m unarticulated wall length.
- Articulation of a minimum depth of 1.0m must be provided. The roof form must step with the dwelling's articulation (no under eave extensions or cut off eaves).
- Façade materials must return around the corners of dwellings to an internal corner joint or a minimum of 5.0m. Material changes are not permitted on external corner joints.

1.8 Garages and Driveway

Vehicle access and storage are integrated to remain secondary to the dwelling's architecture, ensuring a clean and consistent streetscape.

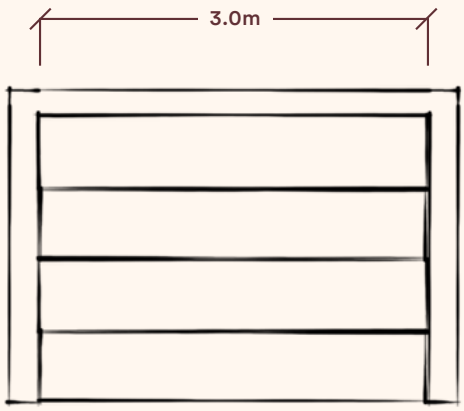

Single panel lift garage door with a maximum width of 3.0m permitted on blocks less than 12.5m wide.

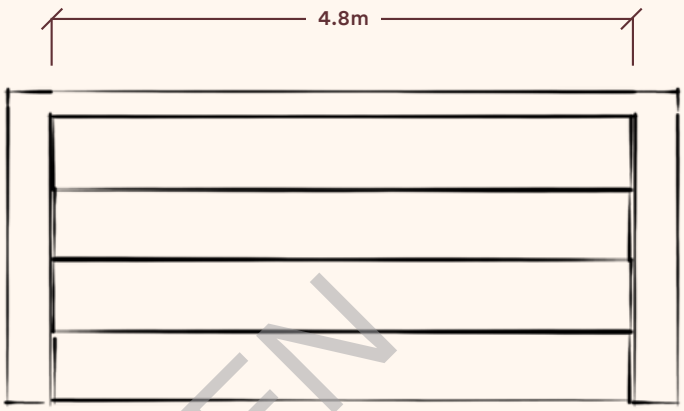

Double panel lift garage door with a maximum width of 4.8m permitted on blocks 12.5m wide and above.

SPECIMEN

- Blocks under 12.5m wide are permitted a single width driveway crossover and maximum 3.0m wide garage door.
- For all other blocks, garage doors can be panel lift or tilt-up only with a maximum width of 4.8m.
- Roller doors are not permitted to frontages including rear laneways.
- Plain concrete or a maximum of 3% grey oxide pigment is permitted to driveways on the verge and on the block.

Driveway (verge crossing and on-block)

MAXIMUM
3% GREY OXIDE




1.9 Dwelling layout

Internal and external spaces are arranged to capture optimal northern sunlight and provide practical, private zones for year-round comfort.



SPECIMEN

- Rooms fronting the street must primarily be habitable (ie. living rooms, lounge rooms, bedrooms, study) to provide a direct visual connection with the street through the use of windows.
- Windows must provide solar access to primary living spaces which are oriented to the north to maximise solar access during winter.
- A primary living space such as living rooms, dining room or kitchen must receive solar access via a window.
- Finished floor to finished ceiling height to all living spaces must be a minimum of 2.7m.

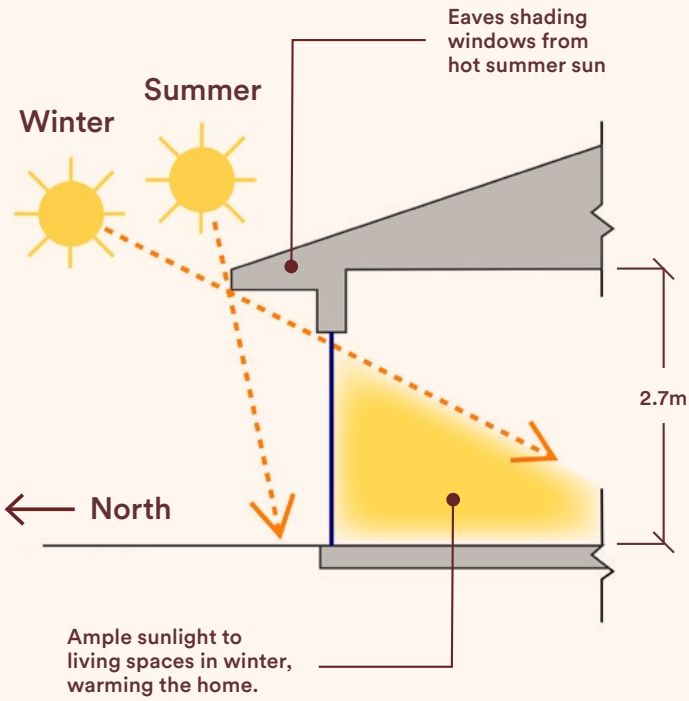


1.10 Slope, Site Cut & Retaining

Dwellings must be designed to respect the natural topography of the land, using split-level designs to minimise excavation and heavy site modification.


- ☐ Blocks with 1.5m or greater level change across the whole block must incorporate a split-level design to adequately address the majority of slope on the block.
- ☐ Cut dominant responses to block slope are not permitted.
- ☐ All retaining wall heights will be measured from the Site Cut level at the underside of the slab (approximately 350mm below FFL).
- ☐ Downward sloping blocks are permitted a maximum of one 700mm height front retaining wall.
- ☐ Upward sloping blocks are permitted a maximum of one 1.0m rear retaining wall.
- ☐ Cross slope must be addressed by split level design between dwelling and garages.
- ☐ The maximum front fill retaining wall height is 1.0m. Front retaining walls may be terraced with planting zones provided between tiers.
- ☐ The Natural Ground Level of the boundary must not be altered as a result of a site cut or fill.

SPECIMEN


Downward Sloping Block

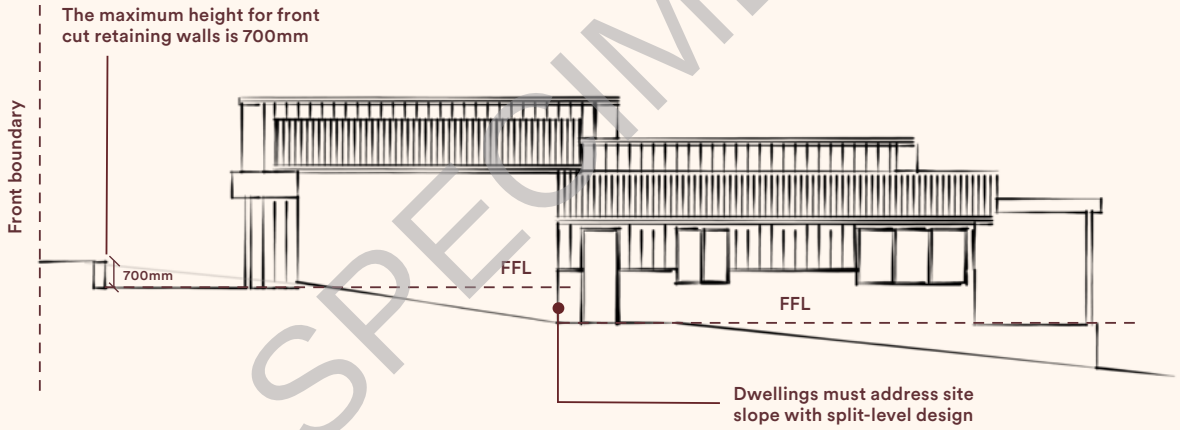

Upward Sloping Block

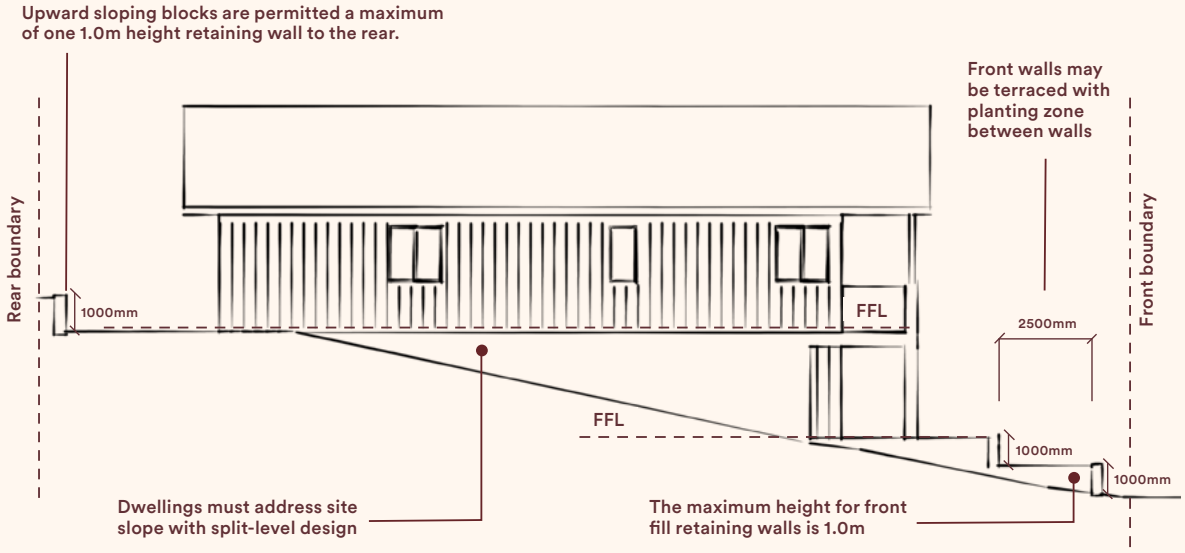


Cross Sloping Block

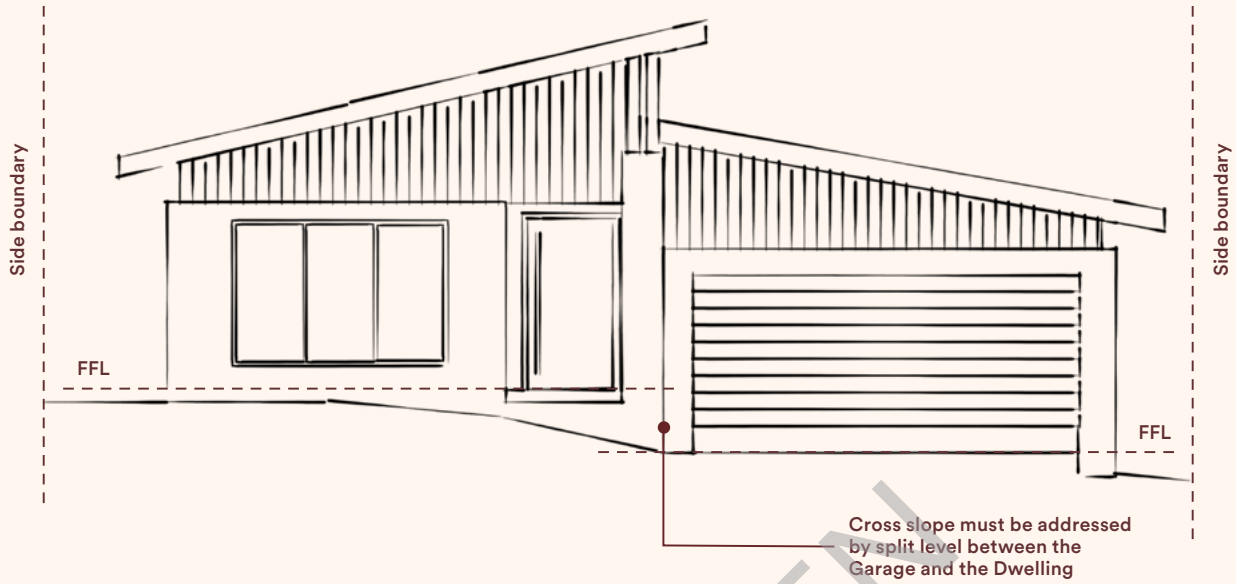

- All retaining walls, footings and drainage must be constructed within the block boundary by offsetting the wall a minimum of 300mm from property boundaries.
- Drainage through retaining walls / weep holes must be connected to the stormwater network and must fall within the block boundary.
- Retaining walls in front of the home and where visible to the public realm must be constructed of an approved material from the External Material Palette at Part 5.
- Common retaining walls between adjoining blocks are not permitted. Each block's owner is responsible for constructing their own walls.
- The maximum height of a combined front retaining wall and courtyard fence is 2.2m.
- Courtyard fencing must be offset by 600mm from retaining walls over 1.0m to allow planting.

SPECIMEN

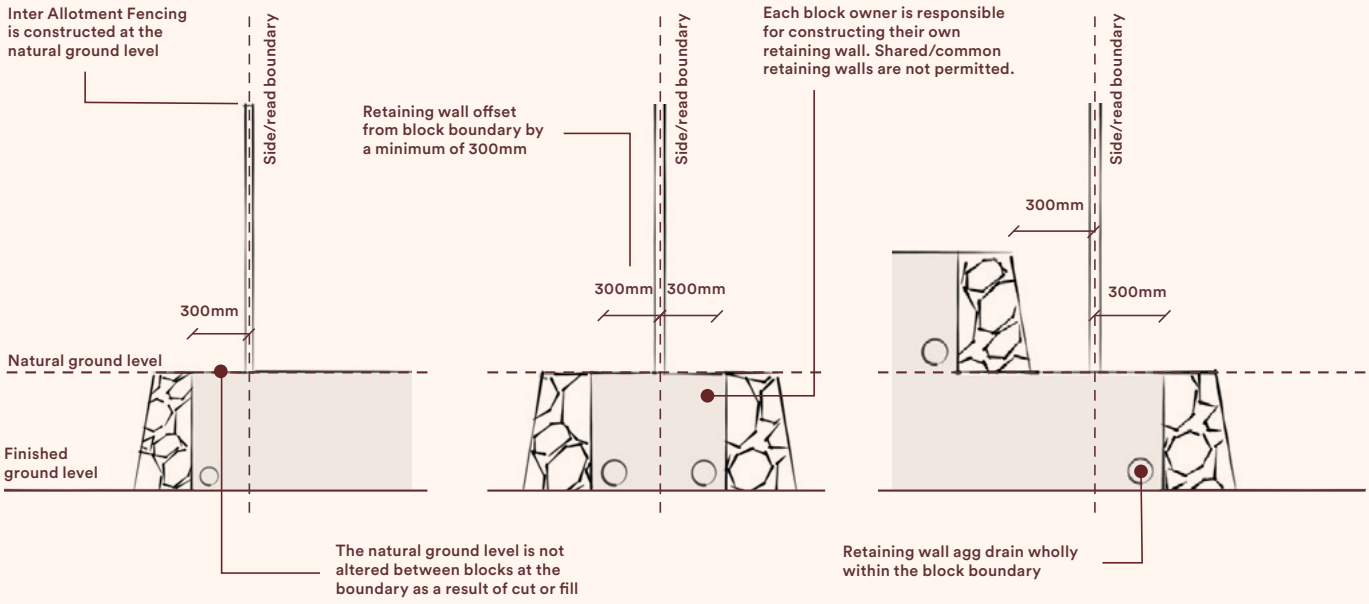

1.11 Fencing & Landscaping Elements

Gardens integrate seamlessly with the public realm through the use of natural materials, structured fencing, and soft landscaping. Ginninderry will provide a front garden landscape package for compliant dwellings only. A fencing plan must be provided with your application demonstrating the following required fencing and landscaping elements:

- ☐ A separate path from the block's front boundary to the porch area must be provided to each dwelling.
- ☐ A stone or masonry mailbox must be provided to each dwelling. Prefabricated mailboxes are not permitted. Mailbox may be integrated with complying front courtyard fencing where provided.
- ☐ Front courtyard fencing, including the height, setback, length and material is allowed where permitted in accordance with the Planning (Exempt Development) Regulation and the Approved SDP Plan.
- ☐ Front courtyard fencing must be constructed of 40mm x 40mm vertical aluminium battens face fixed to top & bottom rails with 40mm spacing between battens in a colour listed in the Exterior Material Palette at Part 5.
- ☐ Side gates and side fences facing the street must be constructed of aluminium battens with a minimum 10mm gaps between battens to a maximum height of 1.8m and setback 1.0m behind the building's façade in a colour listed in the Exterior Material Palette at Part 5.
- ☐ Inter-allotment fencing must be constructed at natural ground level using Colorbond "Neetasceen" panels with a maximum height of 1.8m in the colour "Dune"
- ☐ The Buyer must lay turf or plant and establish grass seed to a coverage level equivalent to turfing, in the verge areas between the front boundary of the Land and the kerb.
- ☐ The use of synthetic/artificial grass is not permitted in any location on your block.

SPECIMEN

Front Courtyard Fencing

SURFMIST




DUNE

Inter-Allotment Fencing



DUNE


Front Fencing Materials

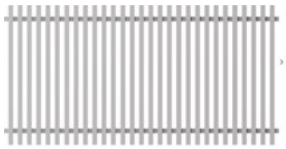

40 x 40MM - 40MM SPACING

Mailbox



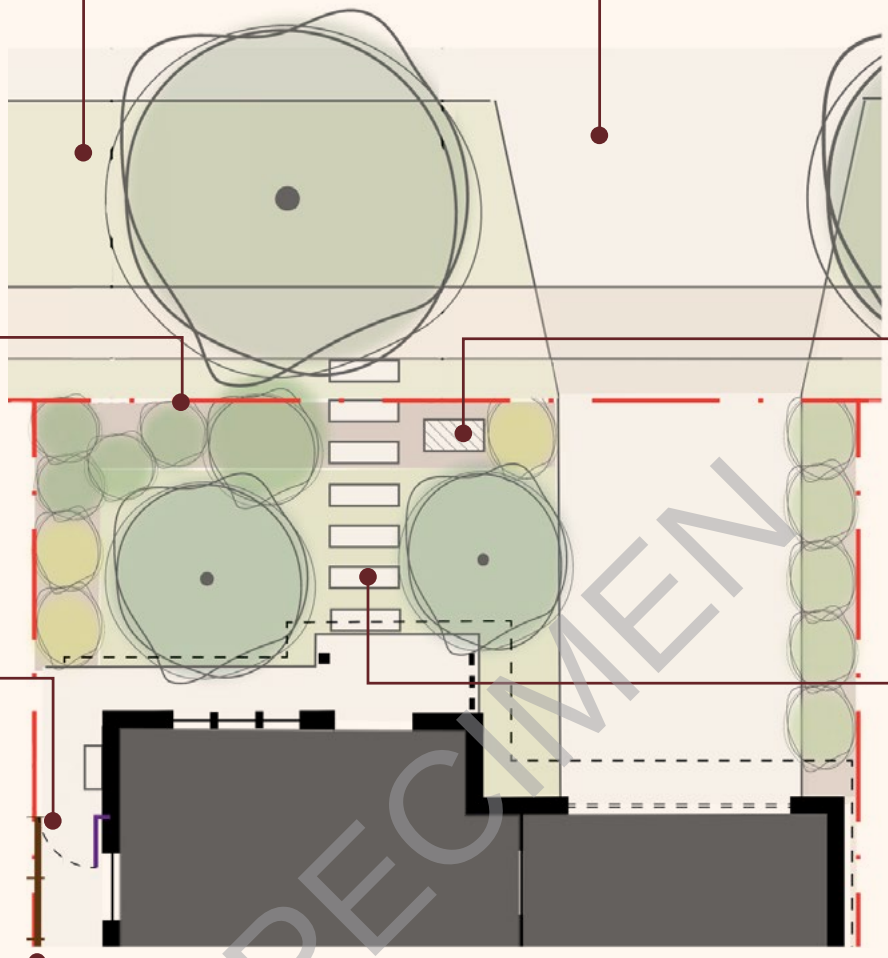


SPECIMEN

Refer to your block specific Fencing Controls Plan for information on permitted fencing types for your block. Scan the QR code to visit Building Resources and search for your block

ginninderry.com.au/building-resouces

1.12 Sustainability

Ginninderry has been designed as an all-electric community, with renewable energy and water sensitive urban design at it core. The following requirements aim to help you design a home that is more comfortable to live in, costs less to run and is suited to the Canberra climate.

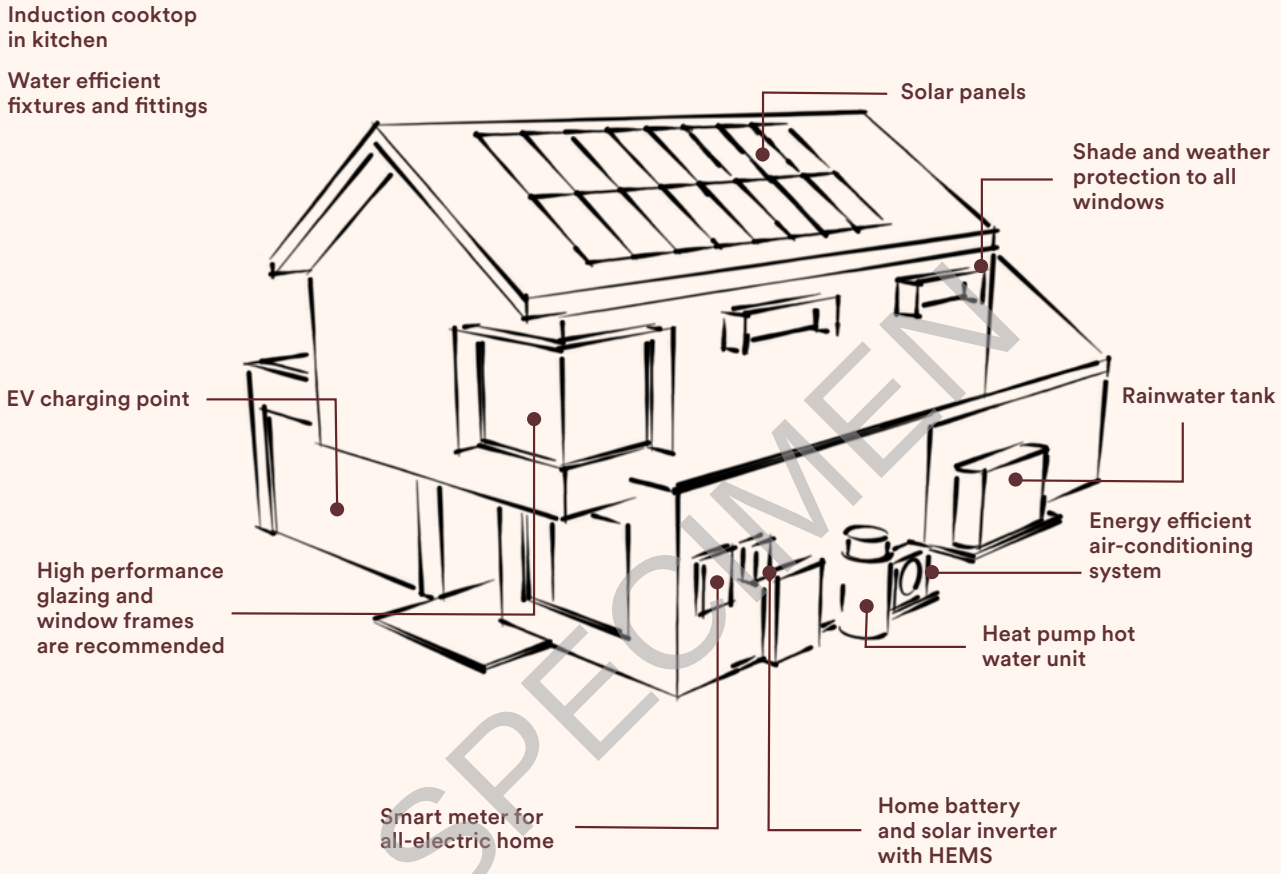

SPECIMEN

- ☐ Your home must achieve a minimum 7 star NatHERS Rating (7.5 stars is strongly encouraged). NatHERs generated certificates and stamped plans are required for Design Approval.
  Non-Accredited NatHERs Certificates will be reviewed by an accredited assessor if required.
- ☐ Minimum solar panel system size requirements apply to the following block sizes (m2):

Block size (m²)	PV Size (kW)
≤ 250	2kW
251 ≤ 350	3kW
351 ≤ 500	4kW
> 500	5kW

- ☐ One of the following approved home energy management systems must be installed and commissioned:
  - ○ Evergen
  - ○ Reposit (only available if installing a solar battery)
- ☐ Your solar inverter must be compatible with the home energy management system selected above.
- ☐ A solar or heat pump hot water system must be installed. Instantaneous electric, gas and electric storage hot water systems are not permitted.
- ☐ Hot water systems must have a temperature application range appropriate for the Canberra Climate including operation with outdoor air temperatures of as low as -5°C.

- ☐ If installed Reverse Cycle Air Conditioning Systems must have the following specifications:
  - Energy Efficiency Ratio (EER) of ≥ 3.1 for the cooling cycle
  - Coefficient of Performance (COP) of ≥ 3.5 for the heating cycle
  - Sound Pressure Level (SPL) of outdoor unit of ≤ 57dBa at 1.0m for both heating and cooling cycle
  - Able to operate with outdoor air temperatures of -10°C (heating) and 45°C (cooling)
- ☐ Minimum rain water tank size (L) requirements apply to the following block sizes (m2):

Block size (m^2)	Tank size (L)
≤ 250	no minimum requirement
251 ≤ 350	2,000
351 ≤ 599	4,000
600≤ 800	8,000
≥ 801	10,000

- ☐ Rainwater tanks must be connected to at least a toilet, laundry cold water and external taps.
- ☐ Water efficient fixtures and fittings must be installed with the following minimum star rating in accordance with the Water Efficiency Labelling and Standards (WELS) Scheme:
  - Showerheads: 3 star with flow rate 9L/min or less
  - Tapware in kitchen and wet areas: 4 star
  - Toilets: 4 star
- ☐ If installed, solid fuel heaters (eg. slow combustion wood heaters) must have an overall efficiency standard of not less than 65% and an emission standard of not greater than 1g/1kg. Note: ACT Government has banned all wood burning heaters from 2045.

SPECIMEN

1.13 Services & Ancillary Structures

Utility elements and external structures are concealed or integrated into the building's design to maintain a clean, uncluttered exterior.

- ☐ Water meters, electrical meters and NBN cabinets must be integrated within the building wall or screened from the street.
- ☐ Solar panels and rooftop hot water systems must sit flush with the roof pitch if located to the front of the house. Aerials, satellite dishes and antennas must be located to the rear or side of the house.
- ☐ Heat pump hot water systems, air conditioning units, rainwater tanks and clothes drying lines are to be located to the rear or side of the house and must be screened from street view.
- ☐ A dedicated bin storage area is required for three bins (general waste, recycling and garden waste). This can either be within the garage or behind the street fronting fence.
- ☐ Sheds and outdoor structures can only be located in the rear yard and must not be visible from the street and public spaces.


1.14 Beyond the Minimum: Designing for Performance


Ginninderry encourages a shift in focus from large floor areas to the enduring quality and health of the home.

By prioritising airtightness, superior insulation, and high-performance glazing over non-essential aesthetic finishes, dwellings can achieve significantly higher thermal comfort and lower daily running costs.

Investing in multifunctional spaces over single-use rooms and passive solar design maximising the benefit of your block's orientation, you can ensure that your well designed, well-built home outperforms a building constructed only to minimum standards.

This approach fosters a healthier living environment with improved indoor air quality and long-term occupant wellbeing, creating a resilient home that offers genuine value and sustainable, low-cost living.

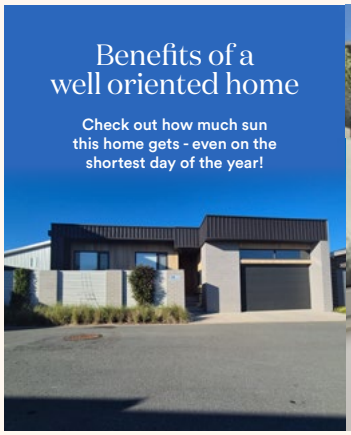

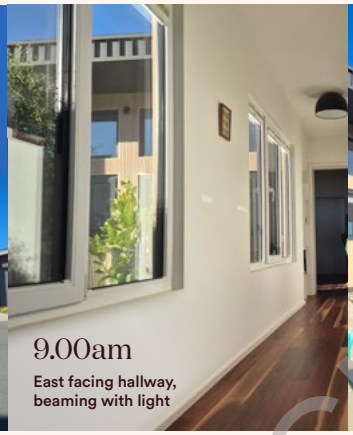



A north facing home maximises natural light, provides passive solar heating in winter, and optimises solar panel efficiency.



South facing living areas lead to colder, darker spaces and higher heating costs.

West facing living areas can be unbearably hot in summer, and miss morning sun in winter.

*Photos taken on the winter solstice



To learn more, speak to your designer, builder, or book an appointment with our Design Team.

SPECIMEN

Designing for Comfort & Lower Cost Living:

- ✓ High performance glazing
- ✓ Ceiling Fans
- ✓ Thermally broken window frames
- ✓ Panel radiators
- ✓ Slab edge insulation
- ✓ High performance building wraps
- ✓ Insulation to all walls and roofs
- ✓ Airlocks throughout home

1.15 Merit Based Assessment


In instances where a concept or design may not sit within the framework of these Design Requirements, a Merit Based Assessment may be considered. The proposal will be assessed against each of the below demonstrable criteria that encourage resilience, sustainability, innovation and architectural brilliance:



SPECIMEN

The dwelling must demonstrate compliance with each of the below criteria:

- ☐ **Site Appreciation**: the design must consider house siting, orientation of the dwelling, solar access, light penetration and minimal site cut.
- ☐ **Architectural Merit:** the architectural detailing must be well resolved and understood, enhancing the building performance and offering a sustainable design approach not simply stylistic features.
- ☐ **Sustainability:** rainwater tank size, solar panel (PV) size, water fixture ratings, appliance ratings, slab edge insulation and window performance must be above the minimum standards set within this document.
- ☐ **Efficiency:** must achieve a NatHERS rating of 8.0 or higher. Certificates must be provided by a NatHERs Accredited Assessor.
- ☐ **Innovation:** innovative building technologies such as off-site manufacturing, electric vehicle readiness, solar battery readiness, alternate void formers such as Biax or Visy pods, slab edge insulation or a lower embodied carbon design approach.

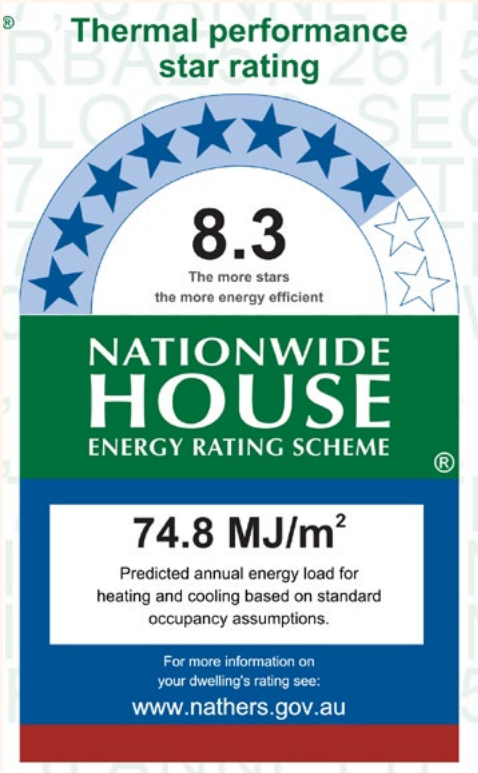

*Merit Based Assessment is at the final discretion of the Design Manager.

Housing Design Requirements (The Village) 30

1.16 Construction Practices

As the land owner, you are responsible for the Construction Practices of your builder on your site. It is recommended that you include the following requirements in your Build Contract. This includes (but is not limited to) provisions to ensure that your builder is responsible for sediment and erosion control, site and waste management and repairs to surrounding public areas including the verge, street trees, footpath and services damaged during construction.

Ginninderry's Project Estate Manager will monitor sites during construction. If your building is seen to not be complying with the following requirements you may be provided with a warning letter or compliance bond deduction.

Temporary Site Fencing:

- ☐ On settling on your block, you should fence your site with temporary construction fencing to secure access and prevent dumping.

Sediment & Erosion Control:

- ☐ The measures shown on the approved Sediment and Erosion Control Plan must be established prior to commencing any construction.

Drainage:

- ☐ Adequate drainage must be provided to ensure that there will not be any concentrated overland flow from the block during or after construction.
- ☐ Adequate soil and stormwater management controls are maintained until the landscape on the block is established.

Air & Noise Pollution:

- ☐ All ACT Government requirements relating to air and noise pollution, including but not limited to the minimisation of dust, appropriate noise thresholds and hours of operation must be adhered to.
- ☐ Under no circumstance must waste material be burnt on site.

Construction and Demolition Waste:

- ☐ During construction on the block, builders must establish and maintain a waste enclosure or waste containment area on the block.
- ☐ All building materials and waste stock piles must be fully enclosed to prevent material being blown off the block.
- ☐ All building materials and waste stock piles must be located within the block and clear of verges. You must obtain approval from ACT Government if you wish to store material on the verge or other Territory owned land.

SPECIMEN





Part 5:
Exterior Material Palette

Dwellings must feature high-quality, well-proportioned façades that utilise articulation and varied materials to reduce building bulk. Every elevation is treated with architectural importance, contributing to the visual integrity of The Village.

Mandatory Elements

Colours and materials listed in this section are mandatory. No colours or materials outside of this range will be accepted.

SPECIMEN

Roof colour

WALLABY | BLUEGUM | SHALE GREY | SOUTHERLY | DUNE | SURFMIST

Roof cladding



LYSAGHT CUSTOM ORB | LYSAGHT KLIP LOK | LYSAGHT SPANDEK | LYSAGHT TRIMDEK

Façade colour

DULUX WINDSPRAY | DULUX GAMELAN | DULUX BLUEGUM | DULUX CAPITAL GREY | DULUX SOUTHERLY | DULUX DUNE

DULUX EVENING HAZE | DULUX SURFMIST | DULUX ANTIQUE WHITE USA

Windows & Hoods

MONUMENT

WOODLAND GREY

APO GREY

DUNE

PAPERBARK


SURFMIST

Front Courtyard Fencing

SURFMIST

DUNE

Front Fencing Materials

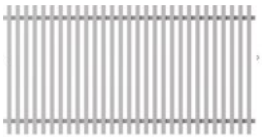

40 x 40MM - 40MM SPACING

Inter-Allotment Fencing

DUNE

Retaining Walls – to front of dwellings



MASONRY



SPLIT-FACED BLOCKS



STONE

Driveway – (verge crossing and on-block)

MAXIMUM 3% GREY OXIDE

SPECIMEN

Other elements

Colours and materials listed in this section are to be used to guide your selection choices. All of these elements will be assessed on a case-by-case basis for suitability, application and scale within the proposed built form. Colours or materials which depart from the general palette provided here will not be accepted. All proposed bricks are subject to approval by the Ginninderry Design Team.

Brickwork

External brickwork must be constructed using a smooth-faced, single-colour brick in neutral, mid-grey to earthy tones. Bricks are to present a uniform finish, with minimal tonal variation, no heavy texturing, mottling, or multi-coloured blends consistent with the below examples.

BRICK STANDARD



Feature brickwork is suitable for smaller applications to enhance architectural elements or façade features. Approval of feature brick is at the discretion of the Ginninderry Design Team.

BRICK FEATURE



SAN SELMO CLASSICO LIMEWASH

SAN SELMO SMOKED OPAQUE SLAT

AUSTRALIS COORONG

BOWRAL HIGHLANDS PENROSE

Garage doors

Garage doors outside of this range may be permitted based on merit and at the discretion of the Ginninderry Design Team.



BLUEGUM

DUNE

SHALE GREY

SOUTHERLY

WALLABY

EVENING HAZE



SURFMIST

WINDSPRAY

SPECIMEN

Cladding

FC WALL CLADDING PRE-FINISHED


CEMINTEL WOODLANDS GREY GUM


CEMINTEL WOODLANDS LIME


CEMINTEL WOODLANDS TEAK


CEMINTEL WOODLANDS BIRCH

CEMINTEL BARESTONE

COMPOSITE WALL CLADDING


COEN CASTELLATED SHALE GREY


COEN CASTELLATED MARINE TEAK


COEN CASTELLATED BEACH


COEN SHIPLAP SHALE GREY


COEN SHIPLAP MARINE TEAK


COEN SHIPLAP BEACH


EKODECK SHIPLAP HAZELWOOD


EKODECK CASTELLATED HAZELWOOD


EKODECK CASTELLATED BLONDE OAK

FC WALL CLADDING RAW



WEATHERTEX WEATHERGROOVE WOODSMAN 75MM


WEATHERTEX WEATHERGROOVE WOODSMAN 1200MM


JAMES HARDIE AXON


JAMES HARDIE PRIMELINE WEATHERBOARD

METAL WALL CLADDING

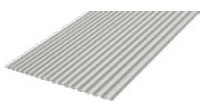

LYSAGHT PANELRIB


LYSAGHT SPANDEK


LYSAGHT TRIMDEK

SPECIMEN

Sample Colour Schemes

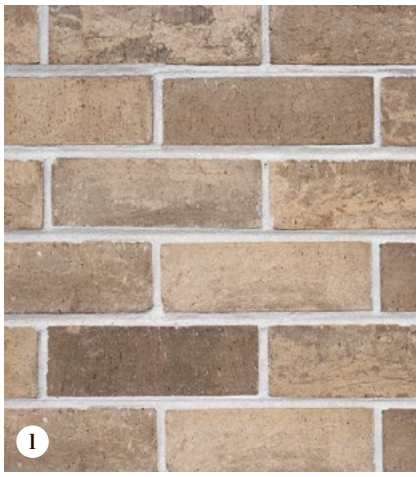















SPECIMEN

1. Material Palette

1 Brick	Australis - Coorong
2 Composite cladding	Castellated - Hazelwood
3 Fibre cement cladding	Weathergroove - Woodsman 75mm
4 Paint colours	Evening haze
5 Roof colour	Surfmist
6 Windows, flashing & trims	Basalt


1


2


3

4

5






SPECIMEN

2. Material Palette


1 Brick	San Selmo Smoked - Opaque
2 Composite cladding	Slat
3 Fibre cement cladding	Shiplap - Hazelwood
4 Paint colours	Shiplap - Shale Grey
5 Roof colour	Southerly
6 Windows, flashing & trims	Apo Grey

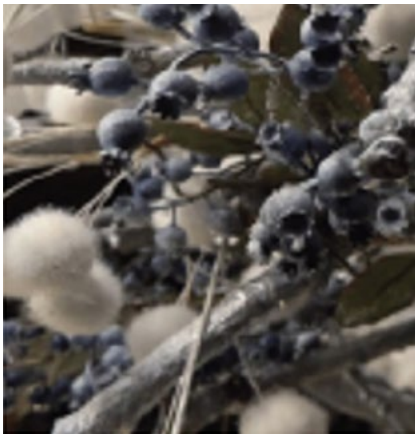







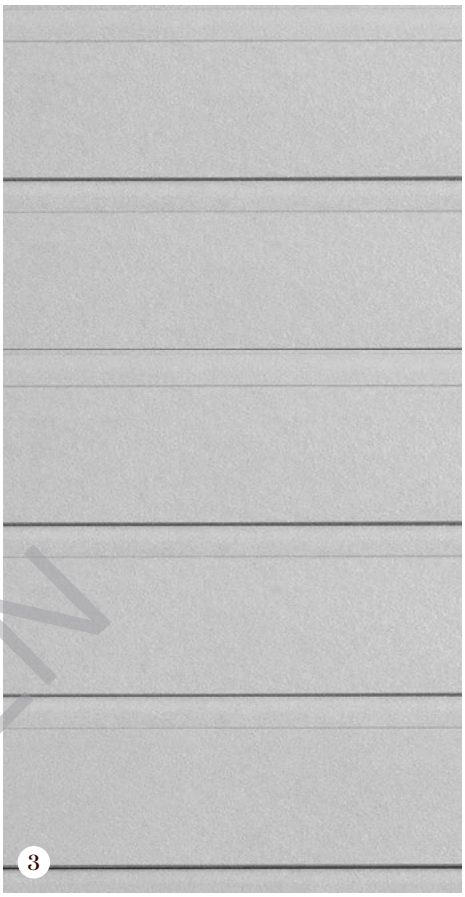











SPECIMEN

3. Material Palette

1 Brick	Wilderness - Silver Birch
2 Composite cladding	Castellated - Blonde Oak
3 Fibre cement cladding	Primeline - Weatherboard
4 Paint colours	Bluegum
5 Roof colour	Southerly
6 Windows, flashing & trims	Monument

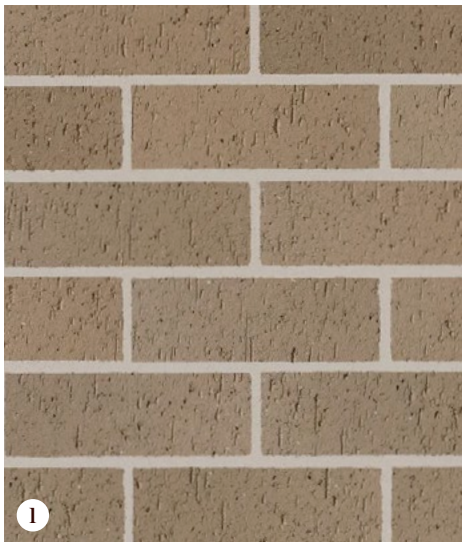
1


2

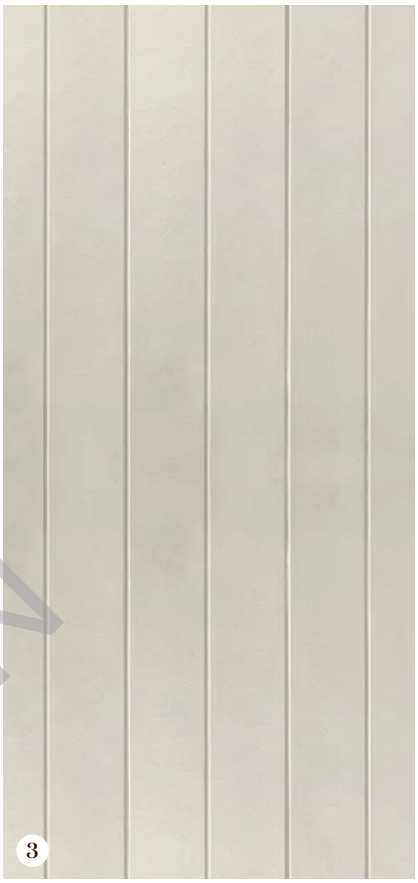
3

4

5

6






SPECIMEN

4. Material Palette


1 Brick	Whitsunday - Brampton
2 Composite cladding	Woodlands - Birch
3 Fibre cement cladding	Axon
4 Paint colours	Dulux White USA
5 Roof colour	Dune
6 Windows, flashing & trims	Paperbark



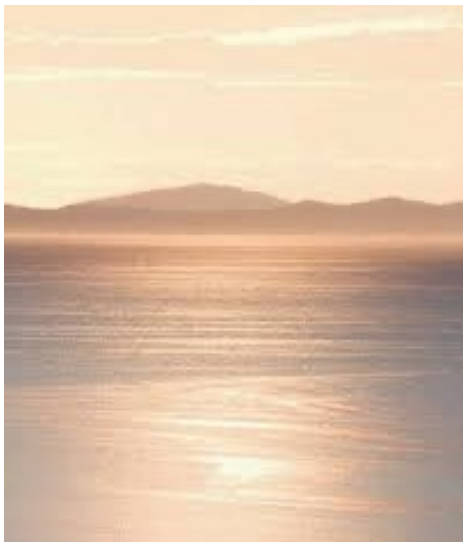





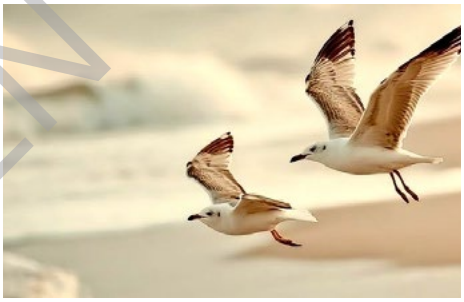

4

5

6

SPECIMEN

5. Material Palette

1 Brick	Metallix - Quartz
2 Composite cladding	Castellated - Blonde Oak
3 Fibre cement cladding	Weathergroove - Woodsman 75mm
4 Paint colours	Antique White USA
5 Roof colour	Surfmist
6 Windows, flashing & trims	Dune














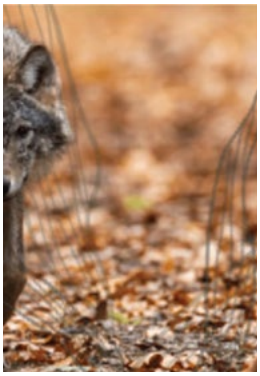

SPECIMEN

6. Material Palette

1 Brick	Urban One - Silver
2 Composite cladding	Castellated - Marine Teak
3 Fibre cement cladding	Weathergroove - Woodsman 75mm
4 Paint colours	Shale Grey
5 Roof colour	Woodland Grey

Part 6: Minimum Documentation Requirements

The following minimum documentation is required for the first Design Review submission:

- ☐ **Design Application Form** - listing purchaser, designer and builder contact details.
- ☐ **Site plan – 1:200**
  - ○ Overall Building Footprint with setback dimensions to the
  - ○ boundaries
  - ○ North point
  - ○ Site contours
  - ○ Services and Easements
  - ○ Location of all AC, HWS, RWT, Solar Battery, Fan units, clothes lines
  - ○ Extent of retaining walls
  - ○ Location and dimensions of (PPOS)
  - ○ Finished floor levels for the house and garage
  - ○ Area schedule of the dwelling including block size / POS/ PPOS / all GFA / Garage / carports / hardstands
- ☐ **Floor Plans – 1:100**
  - ○ Fully dimensioned floor plan for each level
  - ○ Show all room names
  - ○ All internal walls / doors
  - ○ Finished levels
  - ○ Eaves
  - ○ Area schedule
- ☐ **Elevations – 1:100**
  - ○ North/South/East/West
  - ○ Natural Ground Level & Finished Ground Level
  - ○ Finished Floor & Ceiling Levels
  - ○ Roof Pitch
  - ○ Eave/Awning/Sunhood Dimensions
  - ○ Extent of cut/fill and all retaining walls (required where level change is more than 0.5m)
- ☐ **Sections – 1:100 – minimum two**
  - ○ Section A-A
  - ○ Section B-B
  - ○ Natural Ground Level & Finished Ground Level
  - ○ All structure/internals walls
  - ○ Extent of cut/fill and all retaining walls (required where level change is more than 0.5m)
- ☐ **Roof Plan – 1:100**
  - ○ Roof Pitches
  - ○ Eaves Depths
  - ○ Solar Panel Size and Location
  - ○ Roof Material and Colour
- ☐ **Fencing Plan – 1:200**
  - ○ All side and rear fencing – location, colour and material
  - ○ All front courtyard fencing – location, colour and material
  - ○ Mailbox – location, colour and material
  - ○ Retaining walls – location, colour and material
  - ○ Area schedule of soft planting zone / canopy cover / paved or non-permeable areas
- ☐ **Sediment & Erosion Control Plan – 1:200**

SPECIMEN

Following your first Design Review and after addressing all comments and requirements, the full design submission for Ginninderry Design Approval must include all items listed above in addition to the below listed items:

External Colours & Finishes Schedule

- All façades must identify all materials and colours
- Must be consistent with Ginninderry External Colours & Finishes Schedule (also required).

☐ **NatHERs Certificate**

- NatHERS energy efficiency rating report and certificate
- generated by NatHERS approved software package
- NatHERS stamped plans

☐ **Sustainability Schedule**

- Completed form, all fields are required.

Complete the Design Application Form linked below and send it together with your concept design or building plans to the Ginninderry Design Team at designs@ginninderry.com

To access your block specific information, application forms and further information please visit the Building Resources page

ginninderry.com.au/building-resouces

SPECIMEN

Part 6: Appendix A


SPECIMEN

Ginninderry

STAGE 2

Section: 39
Block: 2

Block Disclosure Plan

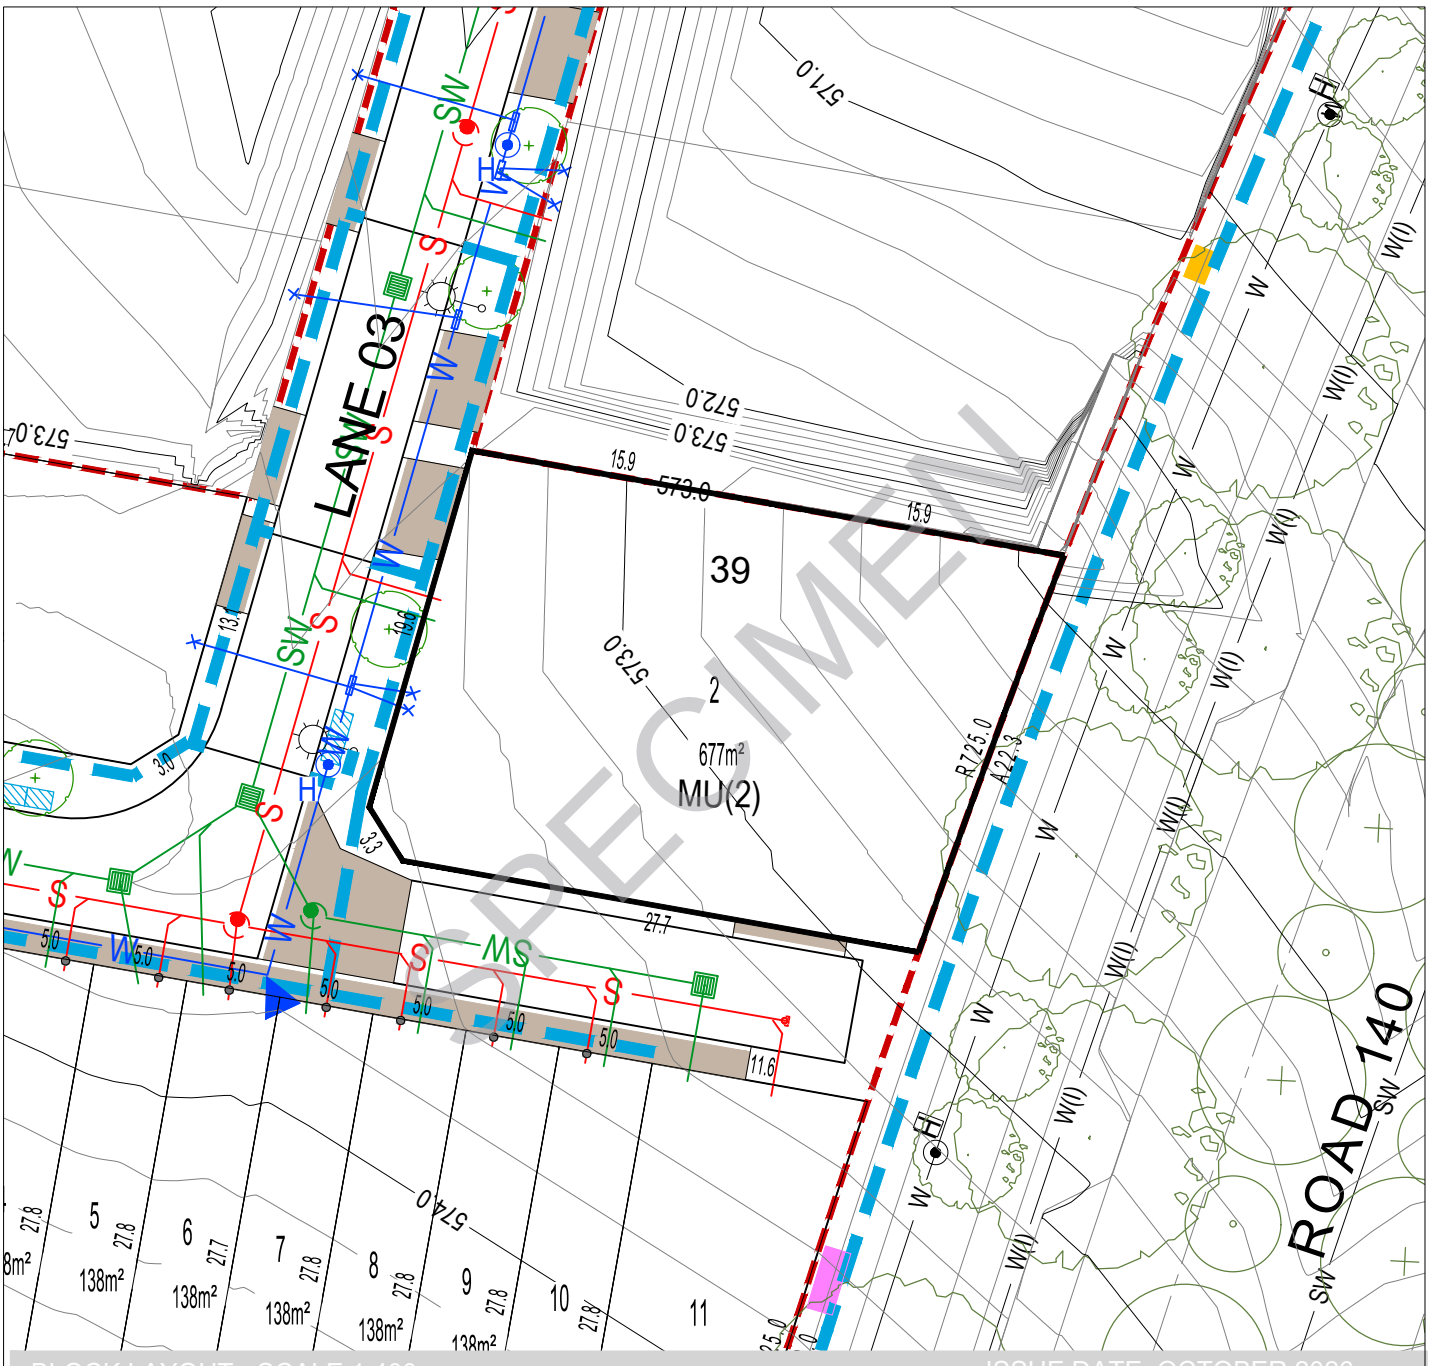

BLOCK LAYOUT - SCALE 1:400

ISSUE DATE: OCTOBER 2026

LEGEND

- LOT BOUNDARY
- EASEMENT
- 550.0 CONTOUR 1.0m INTERVAL
- CONTOUR 0.2m INTERVAL
- REINFORCED CONCRETE DRIVEWAY BY PURCHASER
- REINFORCED CONCRETE DRIVEWAY BY CIVIL CONTRACTOR
- STAGE BOUNDARY
- SEWER MAIN / MANHOLE / TIE
- STORMWATER MAIN / SUMP / MANHOLE / TIE
- WATER MAIN / STOP VALVE / HYDRANT / TIE
- RETAINING WALL
- SEWER MAINTENANCE ACCESS ROUTE REQUIRED
- SERVICES TRENCH
- NBNCo. PIT
- STREETLIGHT
- ABOVE GROUND MINIPILLAR
- IN GROUND MINIPILLAR
- INDICATIVE SET BACK
- WASTE COLLECTION POINT
- SUBSTATION
- STREET TREES

PLEASE NOTE: INFORMATION SHOWN IN THIS DRAWING IS PRELIMINARY ONLY, AND SUBJECT TO CHANGE PRIOR FINAL DESIGN
REFER ALSO TO PLANNING CONTROLS PLAN AND FENCING CONTROLS PLAN


Disclaimer: All care has been taken in the preparation of this material. No responsibility is taken by the vendor for any errors or omissions, and details may be subject to change. All road designs, contours, block sizes, block dimensions, easements, services, ties and trees are preliminary only and are subject to change.

Ginninderry

STAGE 2

Section: 44
Block: 16

Block Disclosure Plan

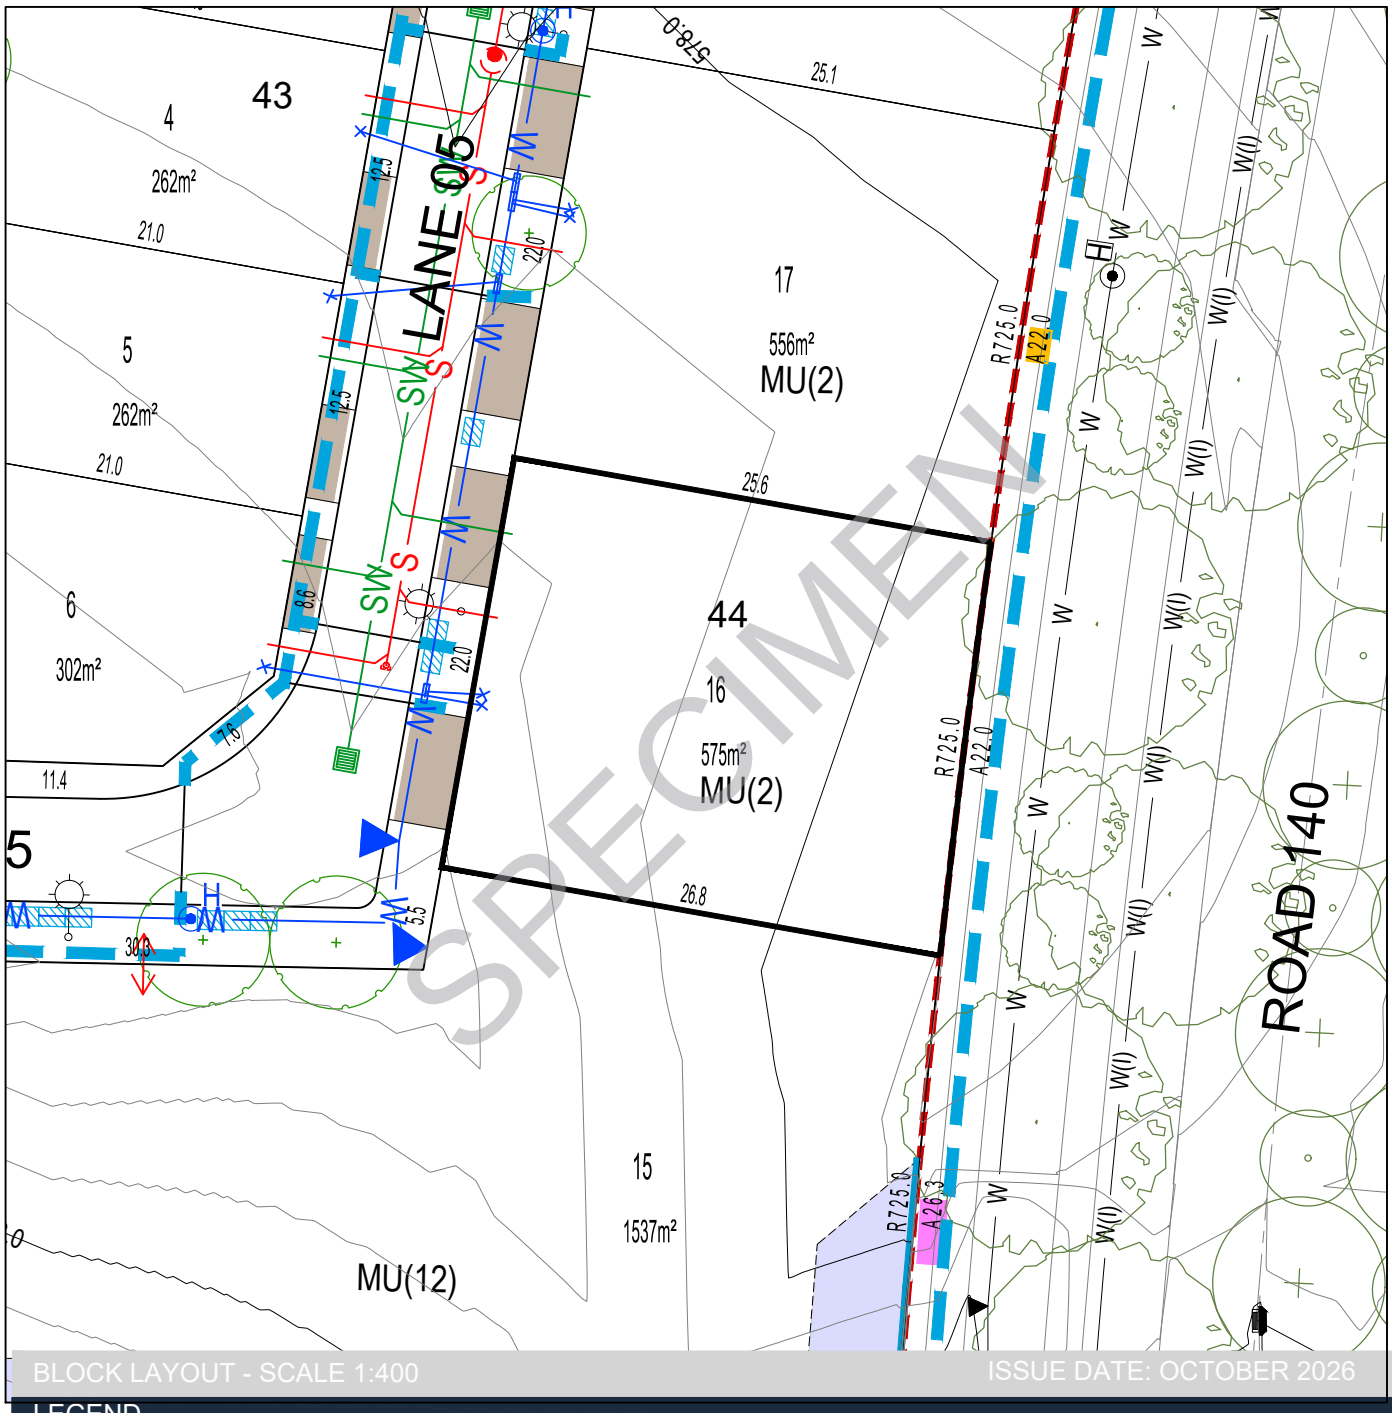

BLOCK LAYOUT - SCALE 1:400 ISSUE DATE: OCTOBER 2026

LEGEND

- LOT BOUNDARY
- EASEMENT
- 550.0 CONTOUR 1.0m INTERVAL
- CONTOUR 0.2m INTERVAL
- REINFORCED CONCRETE DRIVEWAY BY PURCHASER
- REINFORCED CONCRETE DRIVEWAY BY CIVIL CONTRACTOR
- STAGE BOUNDARY
- SEWER MAIN / MANHOLE / TIE
- STORMWATER MAIN / SUMP / MANHOLE / TIE
- WATER MAIN / STOP VALVE / HYDRANT / TIE
- RETAINING WALL
- SEWER MAINTENANCE ACCESS ROUTE REQUIRED
- SERVICES TRENCH
- NBNCo. PIT
- STREETLIGHT
- ABOVE GROUND MINIPILLAR
- IN GROUND MINIPILLAR
- INDICATIVE SET BACK
- WASTE COLLECTION POINT
- SUBSTATION
- STREET TREES

PLEASE NOTE: INFORMATION SHOWN IN THIS DRAWING IS PRELIMINARY ONLY, AND SUBJECT TO CHANGE PRIOR FINAL DESIGN
REFER ALSO TO PLANNING CONTROLS PLAN AND FENCING CONTROLS PLAN


Disclaimer: All care has been taken in the preparation of this material. No responsibility is taken by the vendor for any errors or omissions, and details may be subject to change. All road designs, contours, block sizes, block dimensions, easements, services, ties and trees are preliminary only and are subject to change.

STAGE 2

Ginninderry

Section: 44
Block: 17

Block Disclosure Plan

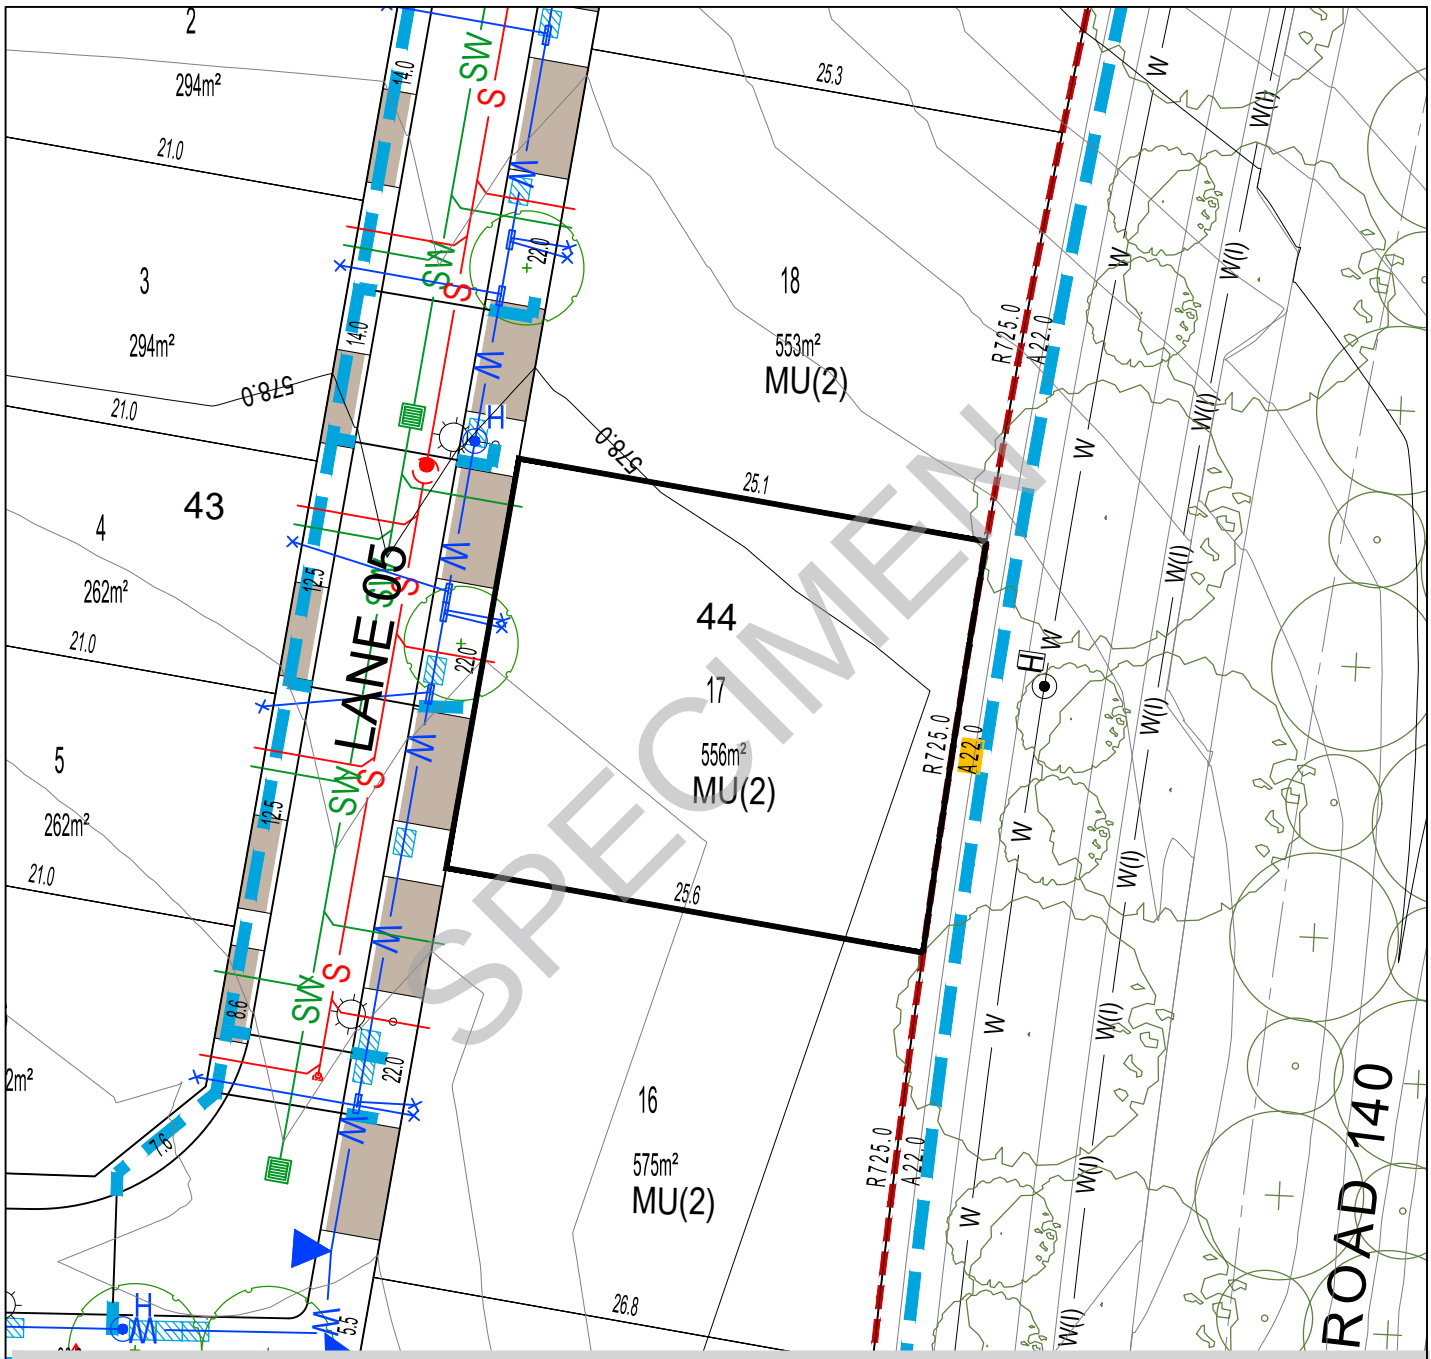

BLOCK LAYOUT - SCALE 1:400

ISSUE DATE: OCTOBER 2026

LEGEND

- LOT BOUNDARY
- EASEMENT
- 550.0 CONTOUR 1.0m INTERVAL
- CONTOUR 0.2m INTERVAL
- REINFORCED CONCRETE DRIVEWAY BY PURCHASER
- REINFORCED CONCRETE DRIVEWAY BY CIVIL CONTRACTOR
- STAGE BOUNDARY
- SEWER MAIN / MANHOLE / TIE
- STORMWATER MAIN / SUMP / MANHOLE / TIE
- WATER MAIN / STOP VALVE / HYDRANT / TIE
- RETAINING WALL
- SEWER MAINTENANCE ACCESS ROUTE REQUIRED
- SERVICES TRENCH
- NBNCo. PIT
- STREETLIGHT
- ABOVE GROUND MINIPILLAR
- IN GROUND MINIPILLAR
- INDICATIVE SET BACK
- WASTE COLLECTION POINT
- SUBSTATION
- STREET TREES

PLEASE NOTE: INFORMATION SHOWN IN THIS DRAWING IS PRELIMINARY ONLY, AND SUBJECT TO CHANGE PRIOR FINAL DESIGN
REFER ALSO TO PLANNING CONTROLS PLAN AND FENCING CONTROLS PLAN


Disclaimer: All care has been taken in the preparation of this material. No responsibility is taken by the vendor for any errors or omissions, and details may be subject to change. All road designs, contours, block sizes, block dimensions, easements, services, ties and trees are preliminary only and are subject to change.

Ginninderry

STAGE 2

Section: 44
Block: 18

Block Disclosure Plan

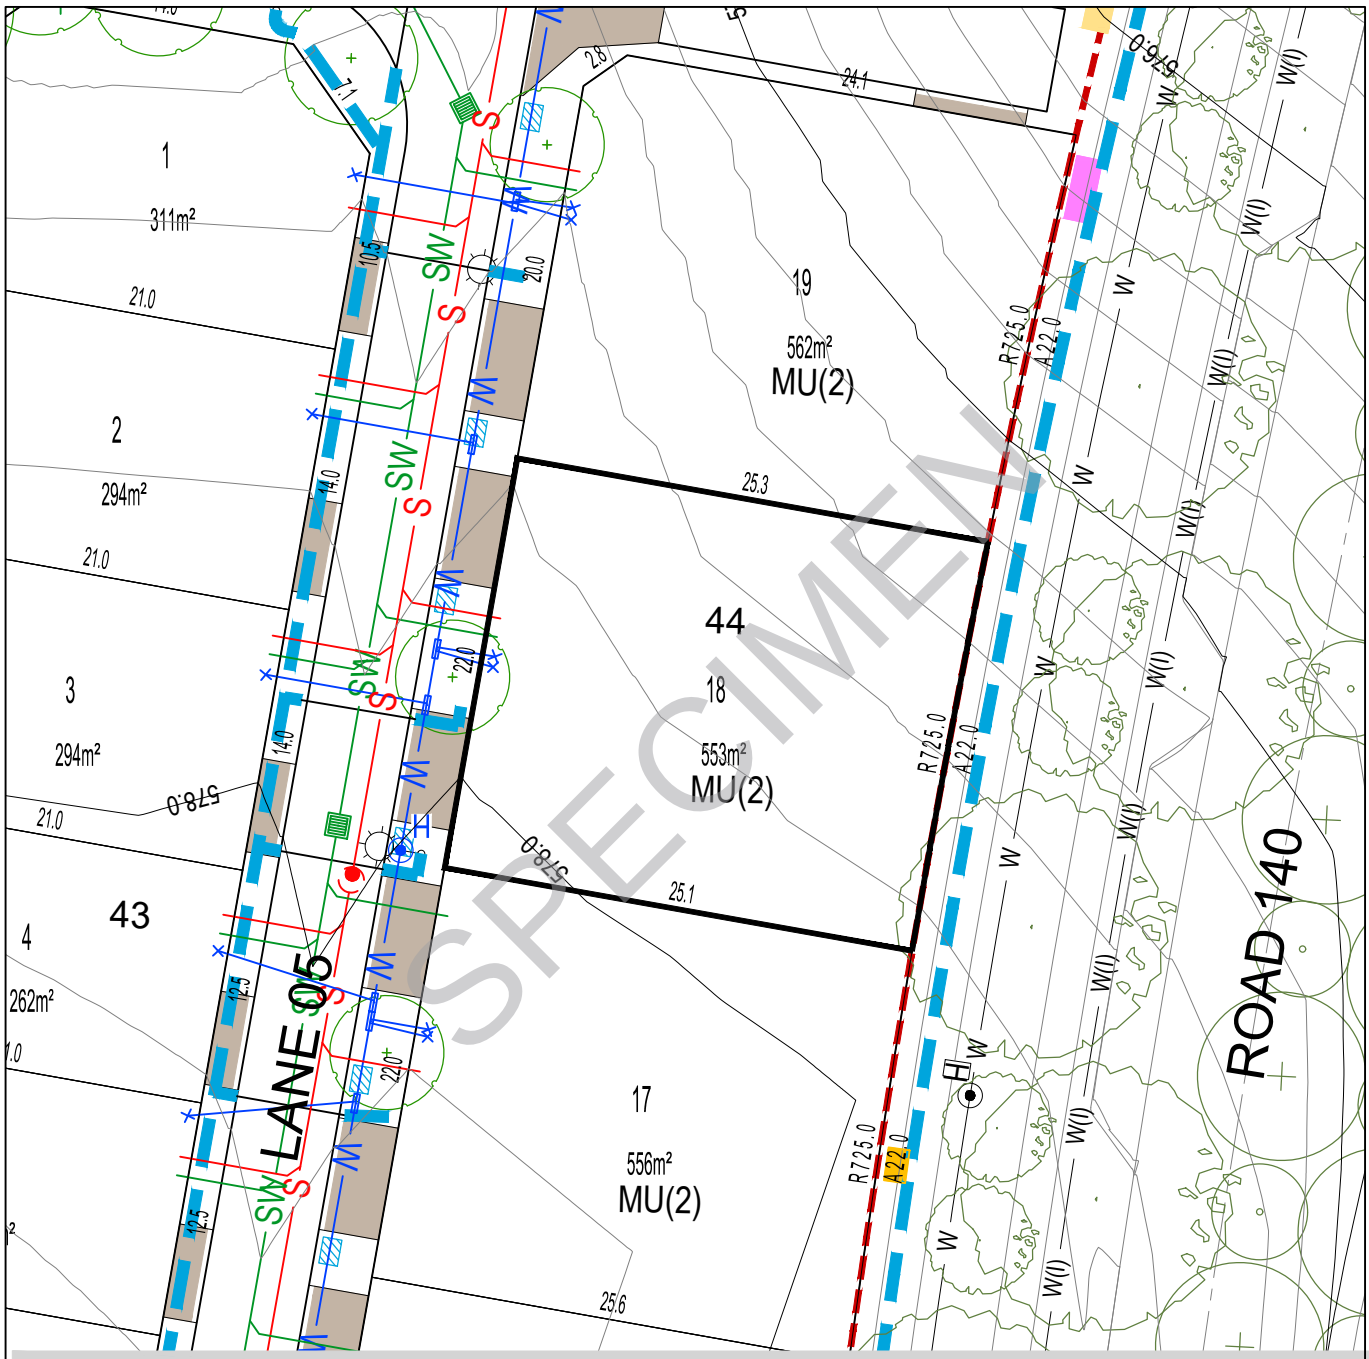

BLOCK LAYOUT - SCALE 1:400

ISSUE DATE: OCTOBER 2026

LEGEND

- LOT BOUNDARY
- EASEMENT
- 550.0 CONTOUR 1.0m INTERVAL
- CONTOUR 0.2m INTERVAL
- REINFORCED CONCRETE DRIVEWAY BY PURCHASER
- REINFORCED CONCRETE DRIVEWAY BY CIVIL CONTRACTOR
- STAGE BOUNDARY
- SEWER MAIN / MANHOLE / TIE
- STORMWATER MAIN / SUMP / MANHOLE / TIE
- WATER MAIN / STOP VALVE / HYDRANT / TIE
- RETAINING WALL
- SEWER MAINTENANCE ACCESS ROUTE REQUIRED
- SERVICES TRENCH
- NBNCo. PIT
- STREETLIGHT
- ABOVE GROUND MINIPILLAR
- IN GROUND MINIPILLAR
- INDICATIVE SET BACK
- WASTE COLLECTION POINT
- SUBSTATION
- STREET TREES

PLEASE NOTE: INFORMATION SHOWN IN THIS DRAWING IS PRELIMINARY ONLY, AND SUBJECT TO CHANGE PRIOR FINAL DESIGN
REFER ALSO TO PLANNING CONTROLS PLAN AND FENCING CONTROLS PLAN


Disclaimer: All care has been taken in the preparation of this material. No responsibility is taken by the vendor for any errors or omissions, and details may be subject to change. All road designs, contours, block sizes, block dimensions, easements, services, ties and trees are preliminary only and are subject to change.

Ginninderry

STAGE 2

Section: 44
Block: 19

Block Disclosure Plan

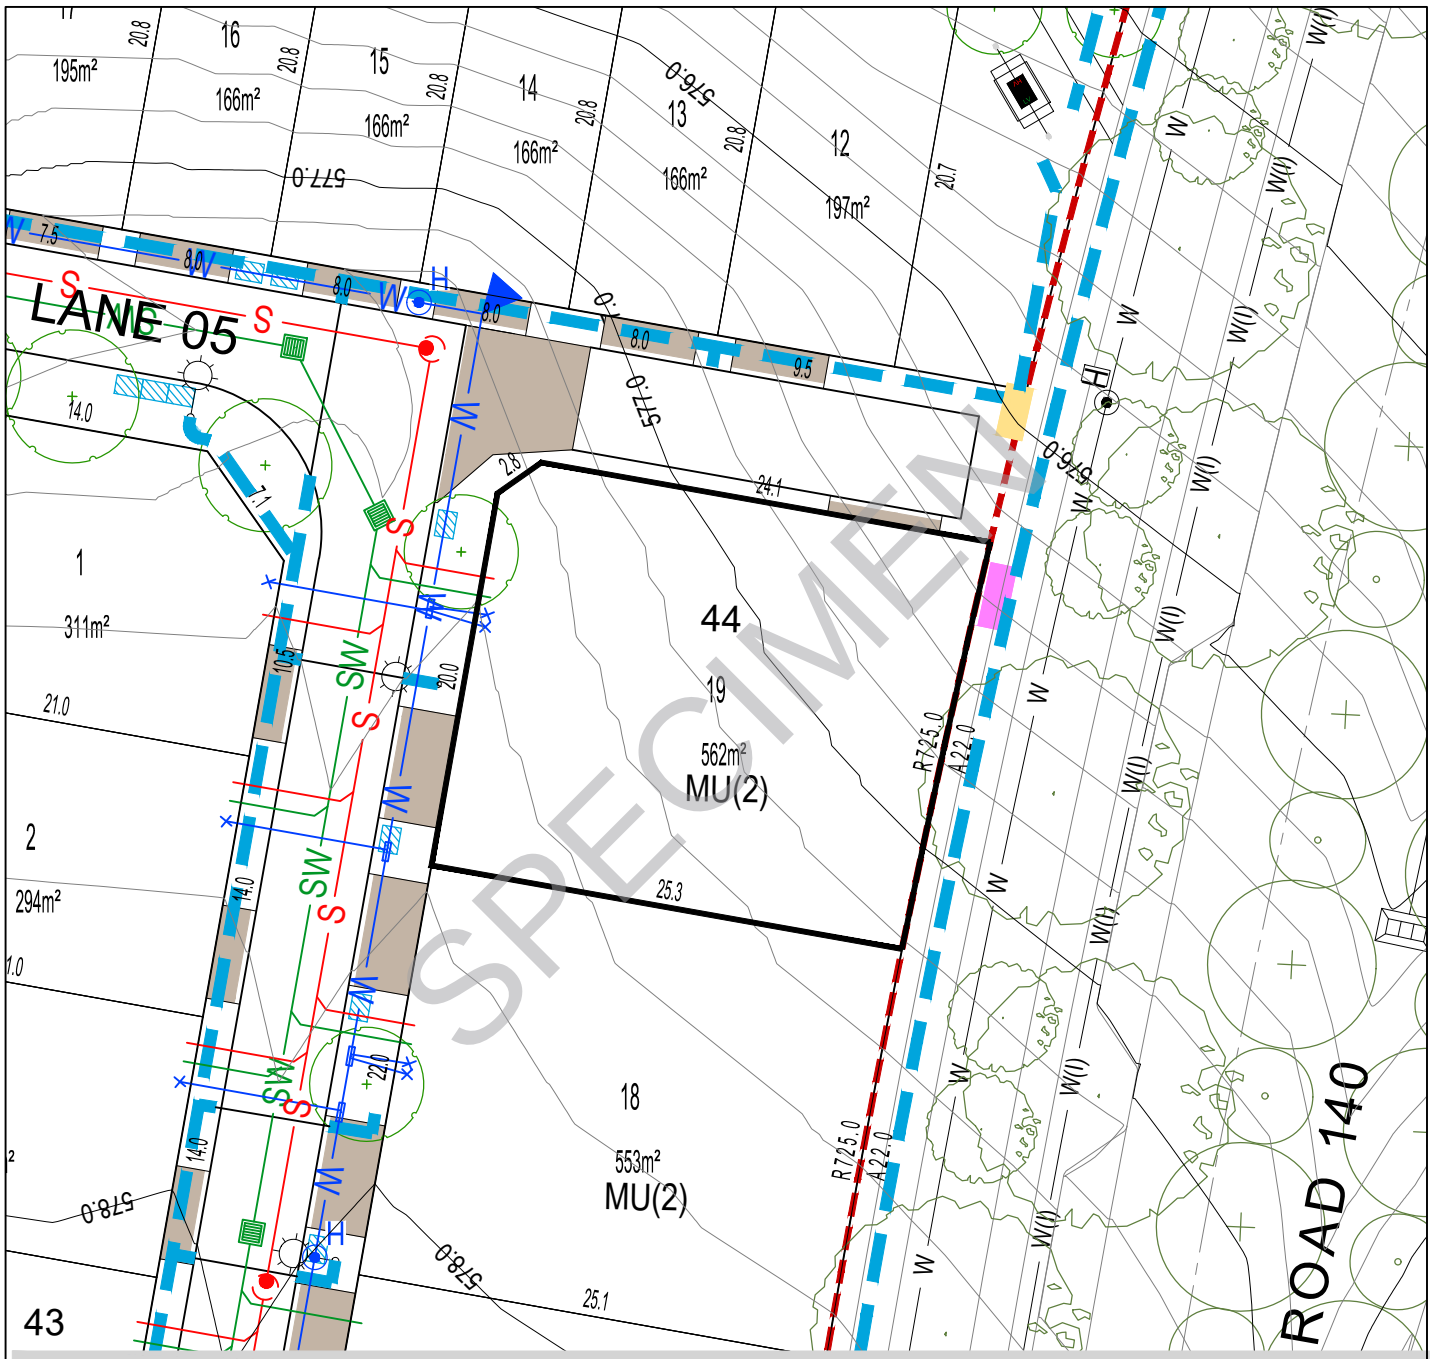

BLOCK LAYOUT - SCALE 1:400 ISSUE DATE: OCTOBER 2026

LEGEND

- LOT BOUNDARY
- EASEMENT
- 550.0 CONTOUR 1.0m INTERVAL
- CONTOUR 0.2m INTERVAL
- REINFORCED CONCRETE DRIVEWAY BY PURCHASER
- REINFORCED CONCRETE DRIVEWAY BY CIVIL CONTRACTOR
- STAGE BOUNDARY
- SEWER MAIN / MANHOLE / TIE
- STORMWATER MAIN / SUMP / MANHOLE / TIE
- WATER MAIN / STOP VALVE / HYDRANT / TIE
- RETAINING WALL
- SEWER MAINTENANCE ACCESS ROUTE REQUIRED
- SERVICES TRENCH
- NBNCo. PIT
- STREETLIGHT
- ABOVE GROUND MINIPILLAR
- IN GROUND MINIPILLAR
- INDICATIVE SET BACK
- WASTE COLLECTION POINT
- SUBSTATION
- STREET TREES

PLEASE NOTE: INFORMATION SHOWN IN THIS DRAWING IS PRELIMINARY ONLY, AND SUBJECT TO CHANGE PRIOR FINAL DESIGN
REFER ALSO TO PLANNING CONTROLS PLAN AND FENCING CONTROLS PLAN


Disclaimer: All care has been taken in the preparation of this material. No responsibility is taken by the vendor for any errors or omissions, and details may be subject to change. All road designs, contours, block sizes, block dimensions, easements, services, ties and trees are preliminary only and are subject to change.

STAGE 2

Ginninderry

Section: 50
Block: 1

Block Disclosure Plan

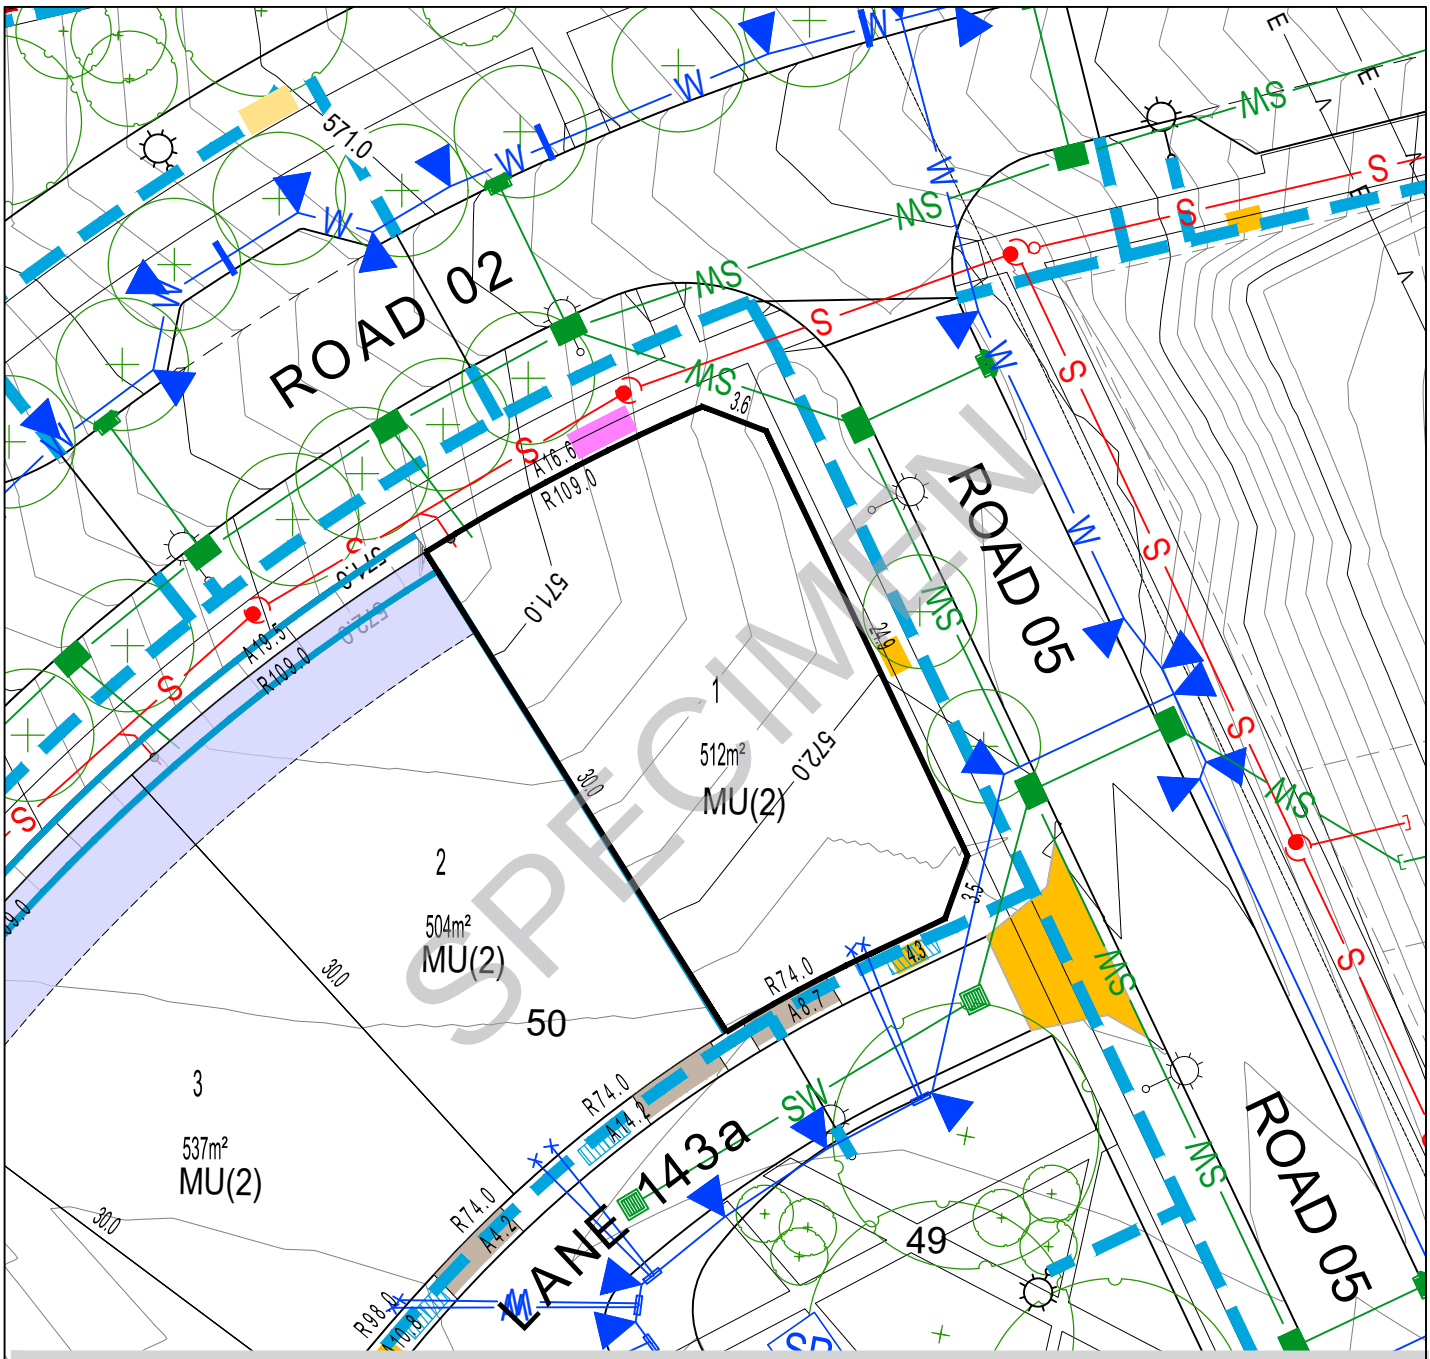

BLOCK LAYOUT - SCALE 1:400 ISSUE DATE: OCTOBER 2026

LEGEND

- LOT BOUNDARY
- EASEMENT
- 550.0 CONTOUR 1.0m INTERVAL
- CONTOUR 0.2m INTERVAL
- REINFORCED CONCRETE DRIVEWAY BY PURCHASER
- REINFORCED CONCRETE DRIVEWAY BY CIVIL CONTRACTOR
- STAGE BOUNDARY
- SEWER MAIN / MANHOLE / TIE
- STORMWATER MAIN / SUMP / MANHOLE / TIE
- WATER MAIN / STOP VALVE / HYDRANT / TIE
- RETAINING WALL
- SEWER MAINTENANCE ACCESS ROUTE REQUIRED
- SERVICES TRENCH
- NBNCo. PIT
- STREETLIGHT
- ABOVE GROUND MINIPILLAR
- IN GROUND MINIPILLAR
- INDICATIVE SET BACK
- WASTE COLLECTION POINT
- SUBSTATION
- STREET TREES

PLEASE NOTE: INFORMATION SHOWN IN THIS DRAWING IS PRELIMINARY ONLY, AND SUBJECT TO CHANGE PRIOR FINAL DESIGN
REFER ALSO TO PLANNING CONTROLS PLAN AND FENCING CONTROLS PLAN


Disclaimer: All care has been taken in the preparation of this material. No responsibility is taken by the vendor for any errors or omissions, and details may be subject to change. All road designs, contours, block sizes, block dimensions, easements, services, ties and trees are preliminary only and are subject to change.

STAGE 2

Ginninderry

Section: 50
Block: 2

Block Disclosure Plan

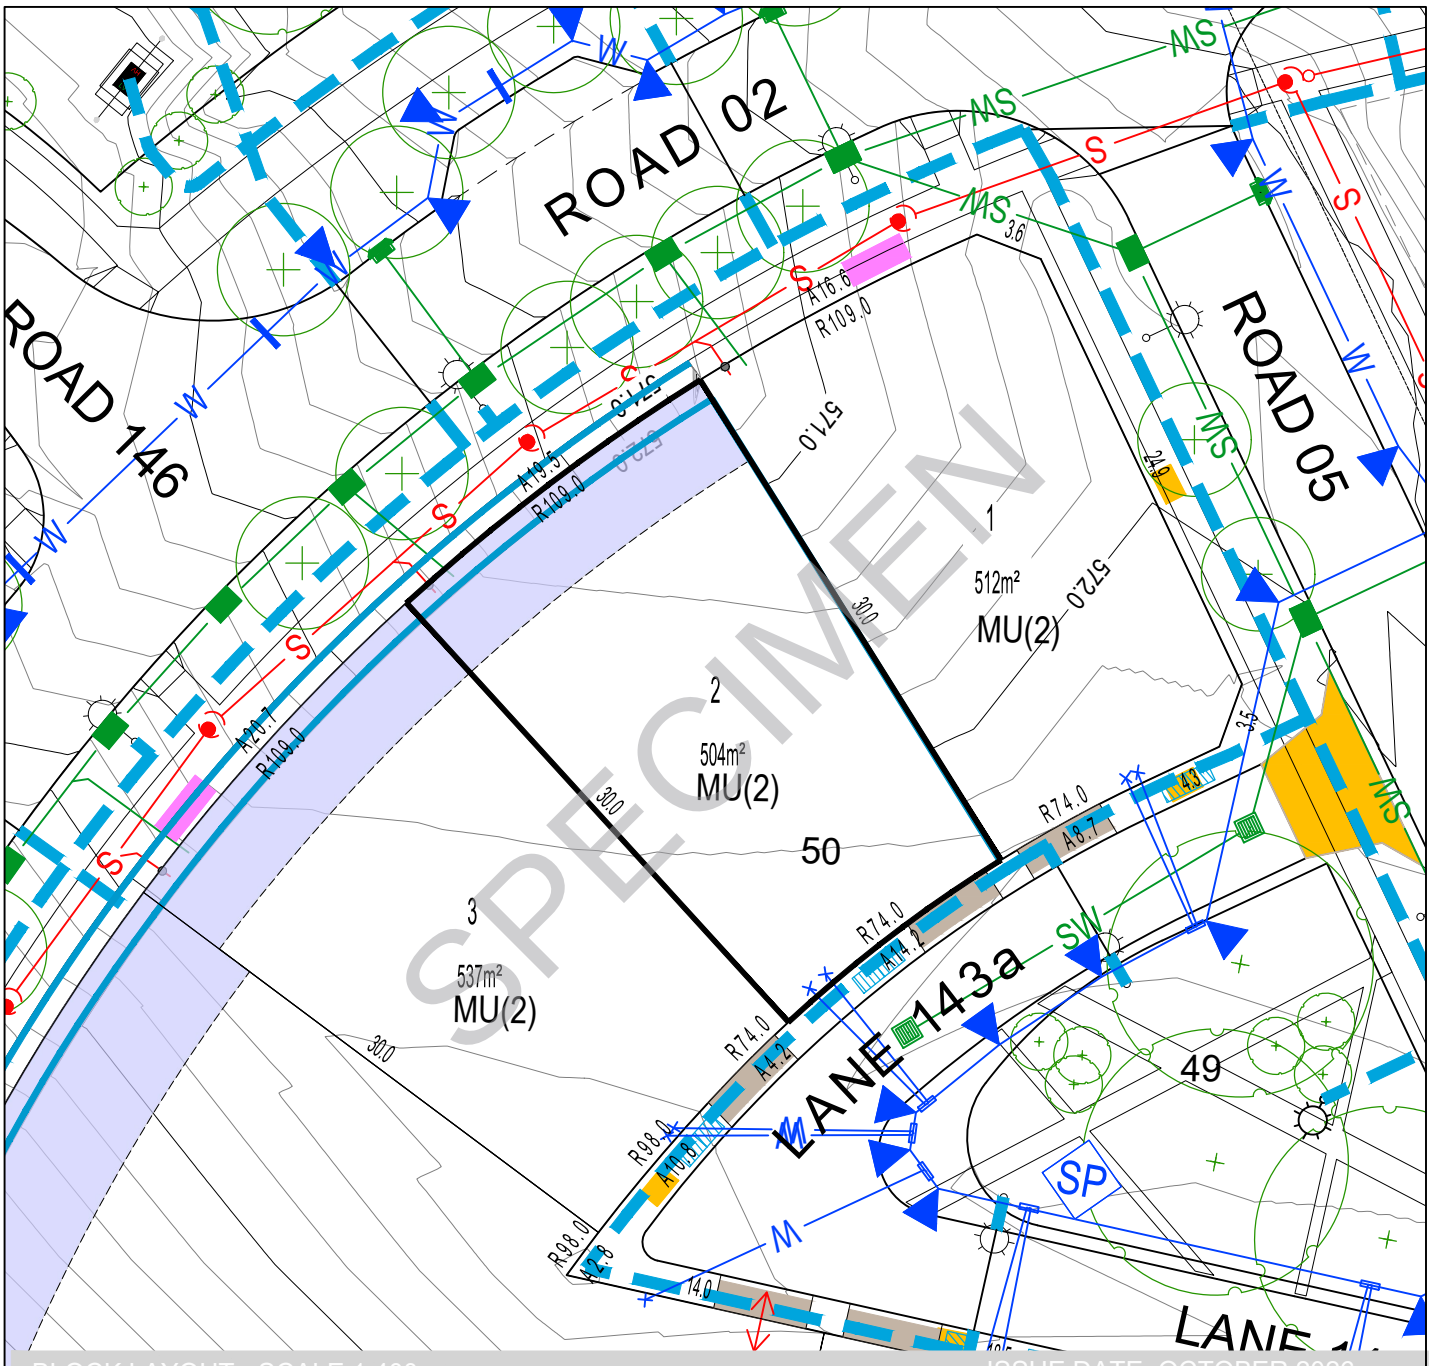

BLOCK LAYOUT - SCALE 1:400

ISSUE DATE: OCTOBER 2026

LEGEND

- LOT BOUNDARY
- EASEMENT
- 550.0 CONTOUR 1.0m INTERVAL
- CONTOUR 0.2m INTERVAL
- REINFORCED CONCRETE DRIVEWAY BY PURCHASER
- REINFORCED CONCRETE DRIVEWAY BY CIVIL CONTRACTOR
- STAGE BOUNDARY
- SEWER MAIN / MANHOLE / TIE
- STORMWATER MAIN / SUMP / MANHOLE / TIE
- WATER MAIN / STOP VALVE / HYDRANT / TIE
- RETAINING WALL
- SEWER MAINTENANCE ACCESS ROUTE REQUIRED
- SERVICES TRENCH
- NBNCo. PIT
- STREETLIGHT
- ABOVE GROUND MINIPILLAR
- IN GROUND MINIPILLAR
- INDICATIVE SET BACK (REFER TO SECTION 1, NOMINAL WALL HEIGHT=0.4m - 0.6m)
- WASTE COLLECTION POINT
- SUBSTATION
- STREET TREES

PLEASE NOTE: INFORMATION SHOWN IN THIS DRAWING IS PRELIMINARY ONLY, AND SUBJECT TO CHANGE PRIOR FINAL DESIGN
REFER ALSO TO PLANNING CONTROLS PLAN AND FENCING CONTROLS PLAN


Disclaimer: All care has been taken in the preparation of this material. No responsibility is taken by the vendor for any errors or omissions, and details may be subject to change. All road designs, contours, block sizes, block dimensions, easements, services, ties and trees are preliminary only and are subject to change.

STAGE 2

Ginninderry

Section: 50
Block: 3

Block Disclosure Plan

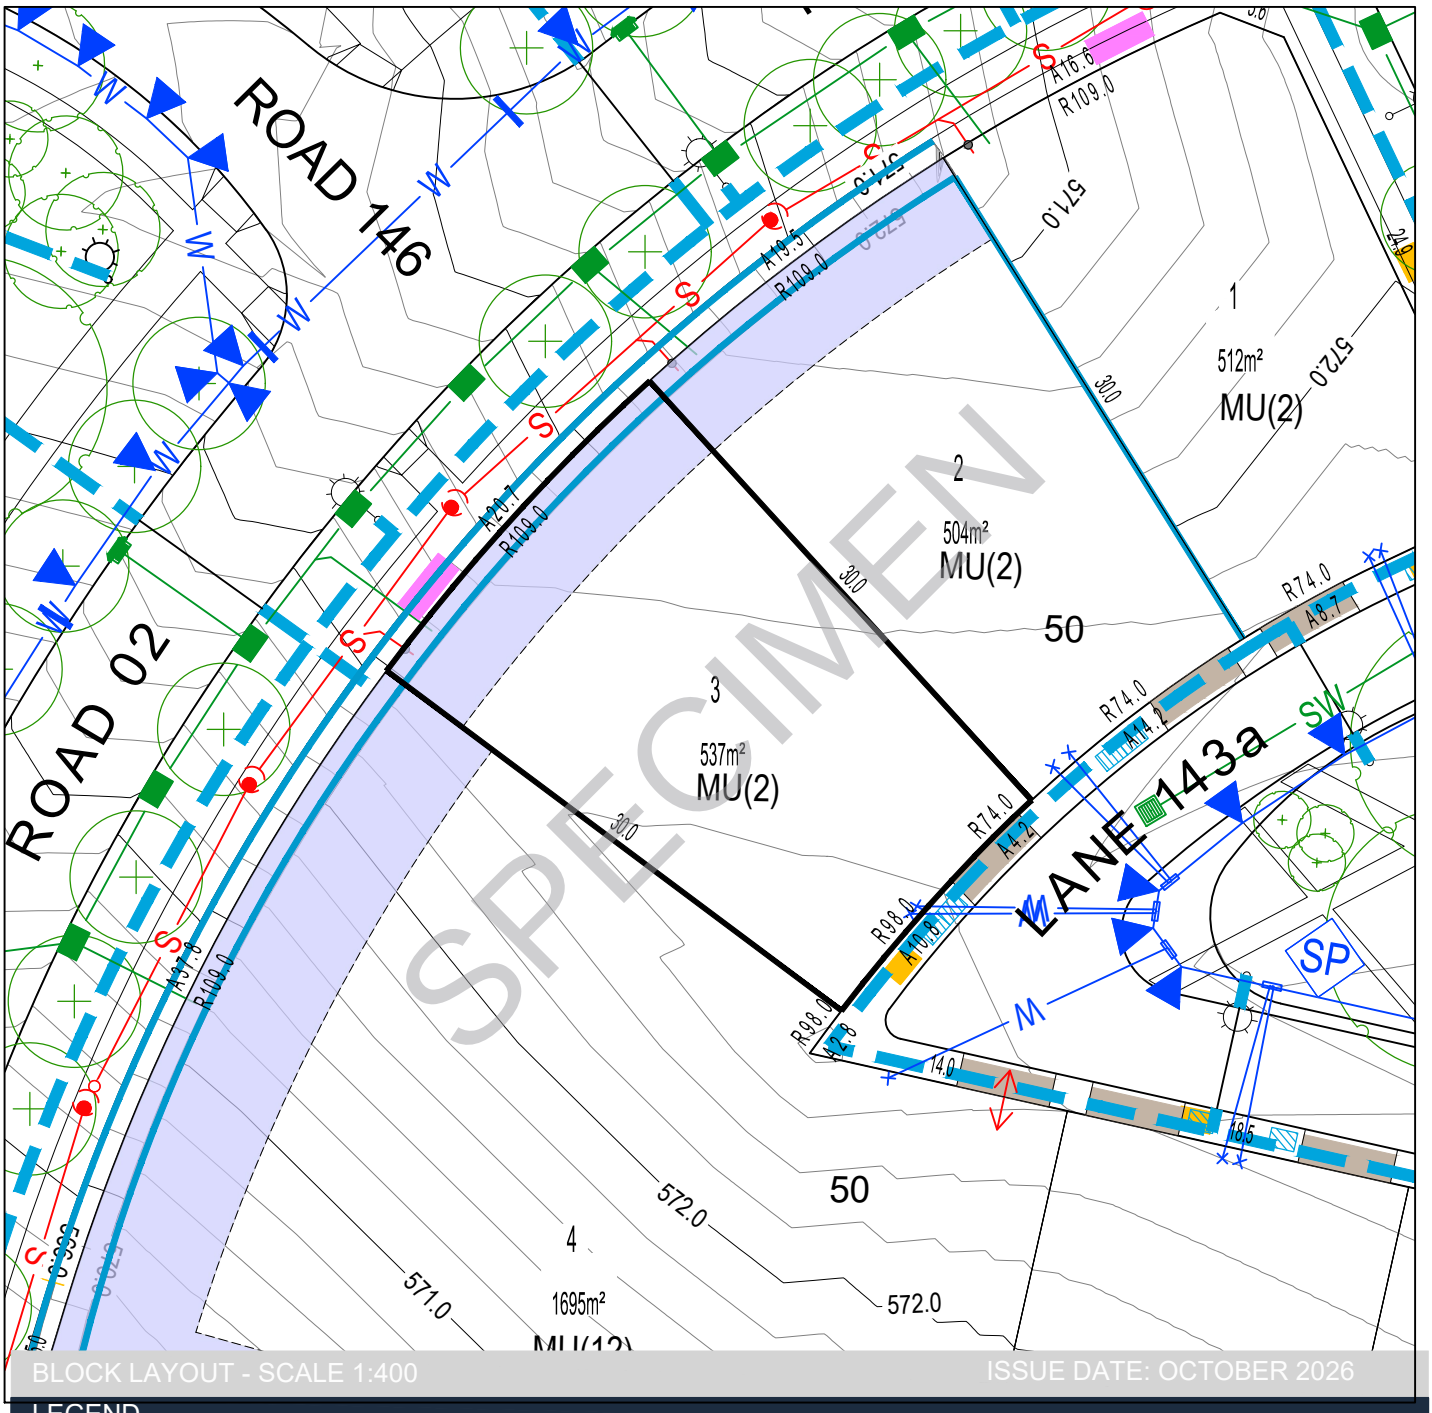

BLOCK LAYOUT - SCALE 1:400

ISSUE DATE: OCTOBER 2026

LEGEND

- LOT BOUNDARY
- EASEMENT
- 550.0 CONTOUR 1.0m INTERVAL
- CONTOUR 0.2m INTERVAL
- REINFORCED CONCRETE DRIVEWAY BY PURCHASER
- REINFORCED CONCRETE DRIVEWAY BY CIVIL CONTRACTOR
- STAGE BOUNDARY
- SEWER MAIN / MANHOLE / TIE
- STORMWATER MAIN / SUMP / MANHOLE / TIE
- WATER MAIN / STOP VALVE / HYDRANT / TIE
- RETAINING WALL
- SEWER MAINTENANCE ACCESS ROUTE REQUIRED
- SERVICES TRENCH
- NBNCo. PIT
- STREETLIGHT
- ABOVE GROUND MINIPILLAR
- IN GROUND MINIPILLAR
- INDICATIVE SET BACK (REFER TO SECTION 1, NOMINAL WALL HEIGHT=0.5m - 1.6m)
- WASTE COLLECTION POINT
- SUBSTATION
- STREET TREES

PLEASE NOTE: INFORMATION SHOWN IN THIS DRAWING IS PRELIMINARY ONLY, AND SUBJECT TO CHANGE PRIOR FINAL DESIGN
REFER ALSO TO PLANNING CONTROLS PLAN AND FENCING CONTROLS PLAN


Disclaimer: All care has been taken in the preparation of this material. No responsibility is taken by the vendor for any errors or omissions, and details may be subject to change. All road designs, contours, block sizes, block dimensions, easements, services, ties and trees are preliminary only and are subject to change.

STAGE 2

Ginninderry

Section: 52
Block: 1

Block Disclosure Plan

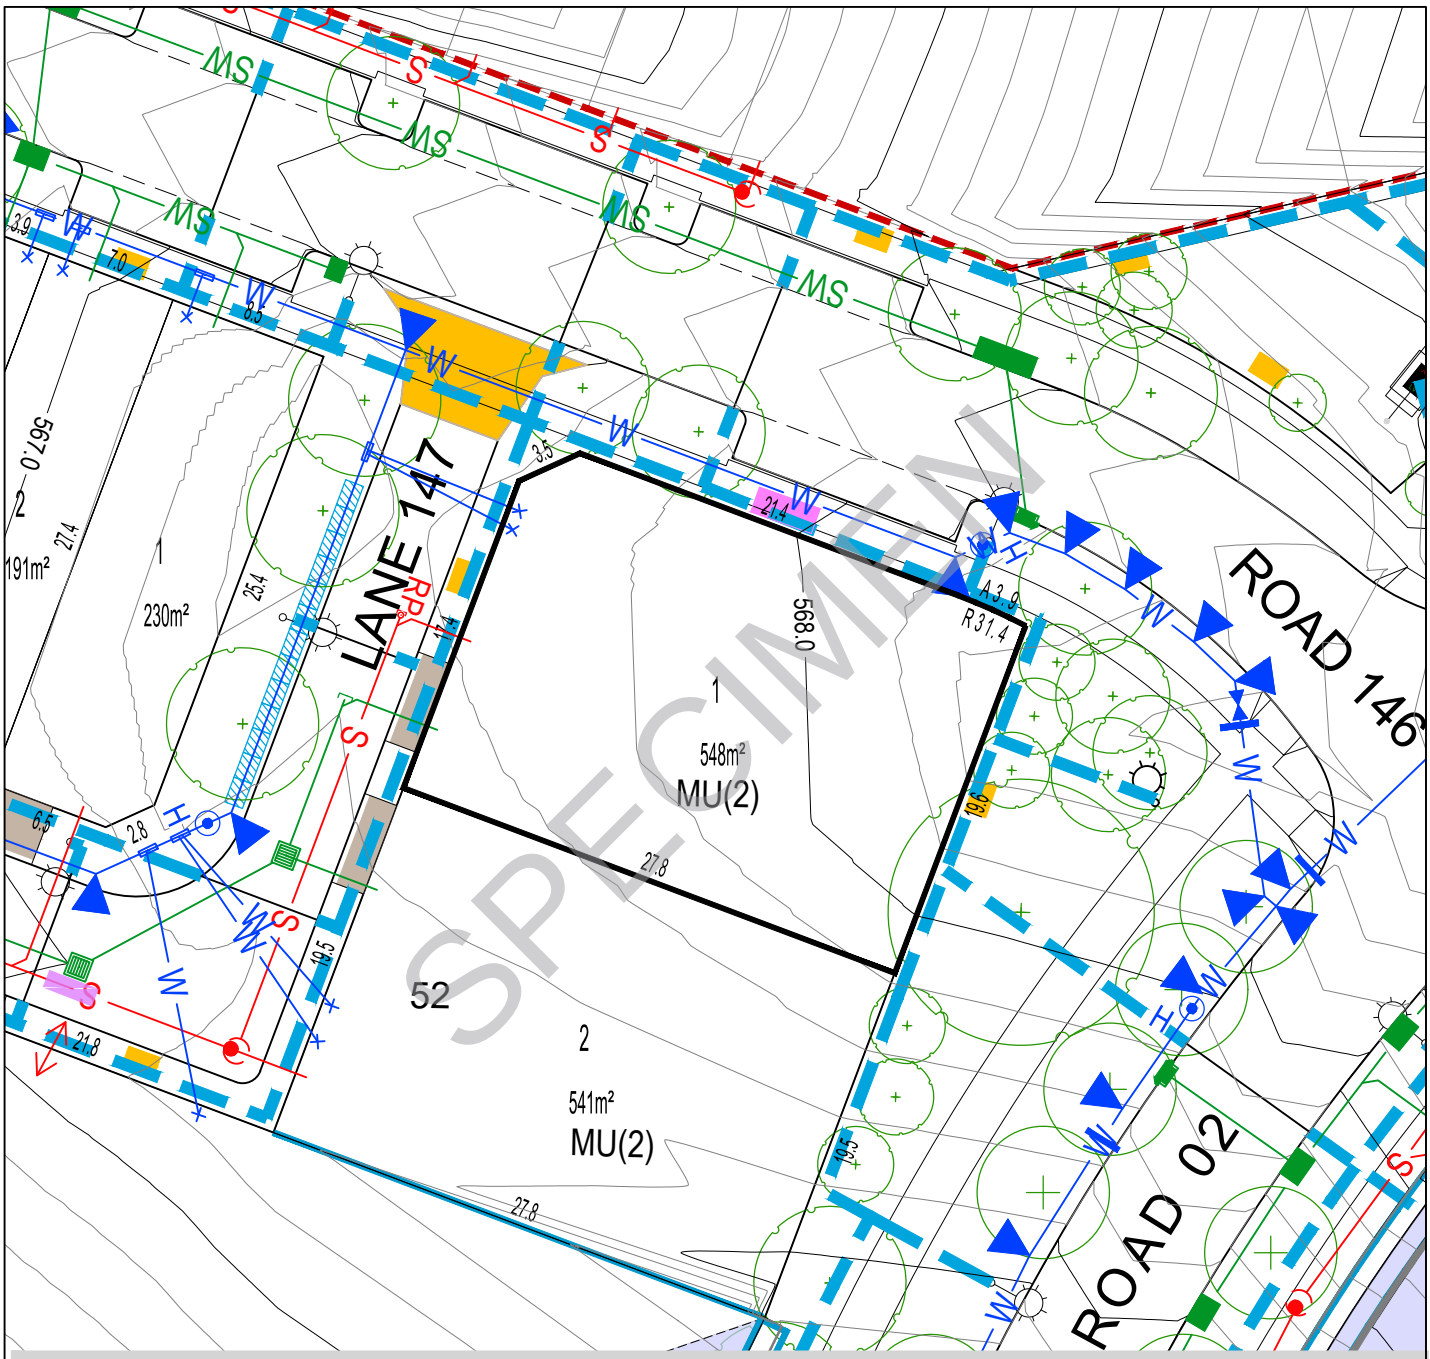

BLOCK LAYOUT - SCALE 1:400 ISSUE DATE: OCTOBER 2026

LEGEND

- LOT BOUNDARY
- EASEMENT
- 550.0 CONTOUR 1.0m INTERVAL
- CONTOUR 0.2m INTERVAL
- REINFORCED CONCRETE DRIVEWAY BY PURCHASER
- REINFORCED CONCRETE DRIVEWAY BY CIVIL CONTRACTOR
- STAGE BOUNDARY
- SEWER MAIN / MANHOLE / TIE
- STORMWATER MAIN / SUMP / MANHOLE / TIE
- WATER MAIN / STOP VALVE / HYDRANT / TIE
- RETAINING WALL
- SEWER MAINTENANCE ACCESS ROUTE REQUIRED
- SERVICES TRENCH
- NBNCo. PIT
- STREETLIGHT
- ABOVE GROUND MINIPILLAR
- IN GROUND MINIPILLAR
- INDICATIVE SET BACK
- WASTE COLLECTION POINT
- SUBSTATION
- STREET TREES

PLEASE NOTE: INFORMATION SHOWN IN THIS DRAWING IS PRELIMINARY ONLY, AND SUBJECT TO CHANGE PRIOR FINAL DESIGN
REFER ALSO TO PLANNING CONTROLS PLAN AND FENCING CONTROLS PLAN


Disclaimer: All care has been taken in the preparation of this material. No responsibility is taken by the vendor for any errors or omissions, and details may be subject to change. All road designs, contours, block sizes, block dimensions, easements, services, ties and trees are preliminary only and are subject to change.

STAGE 2

Ginninderry

Section: 52
Block: 2

Block Disclosure Plan

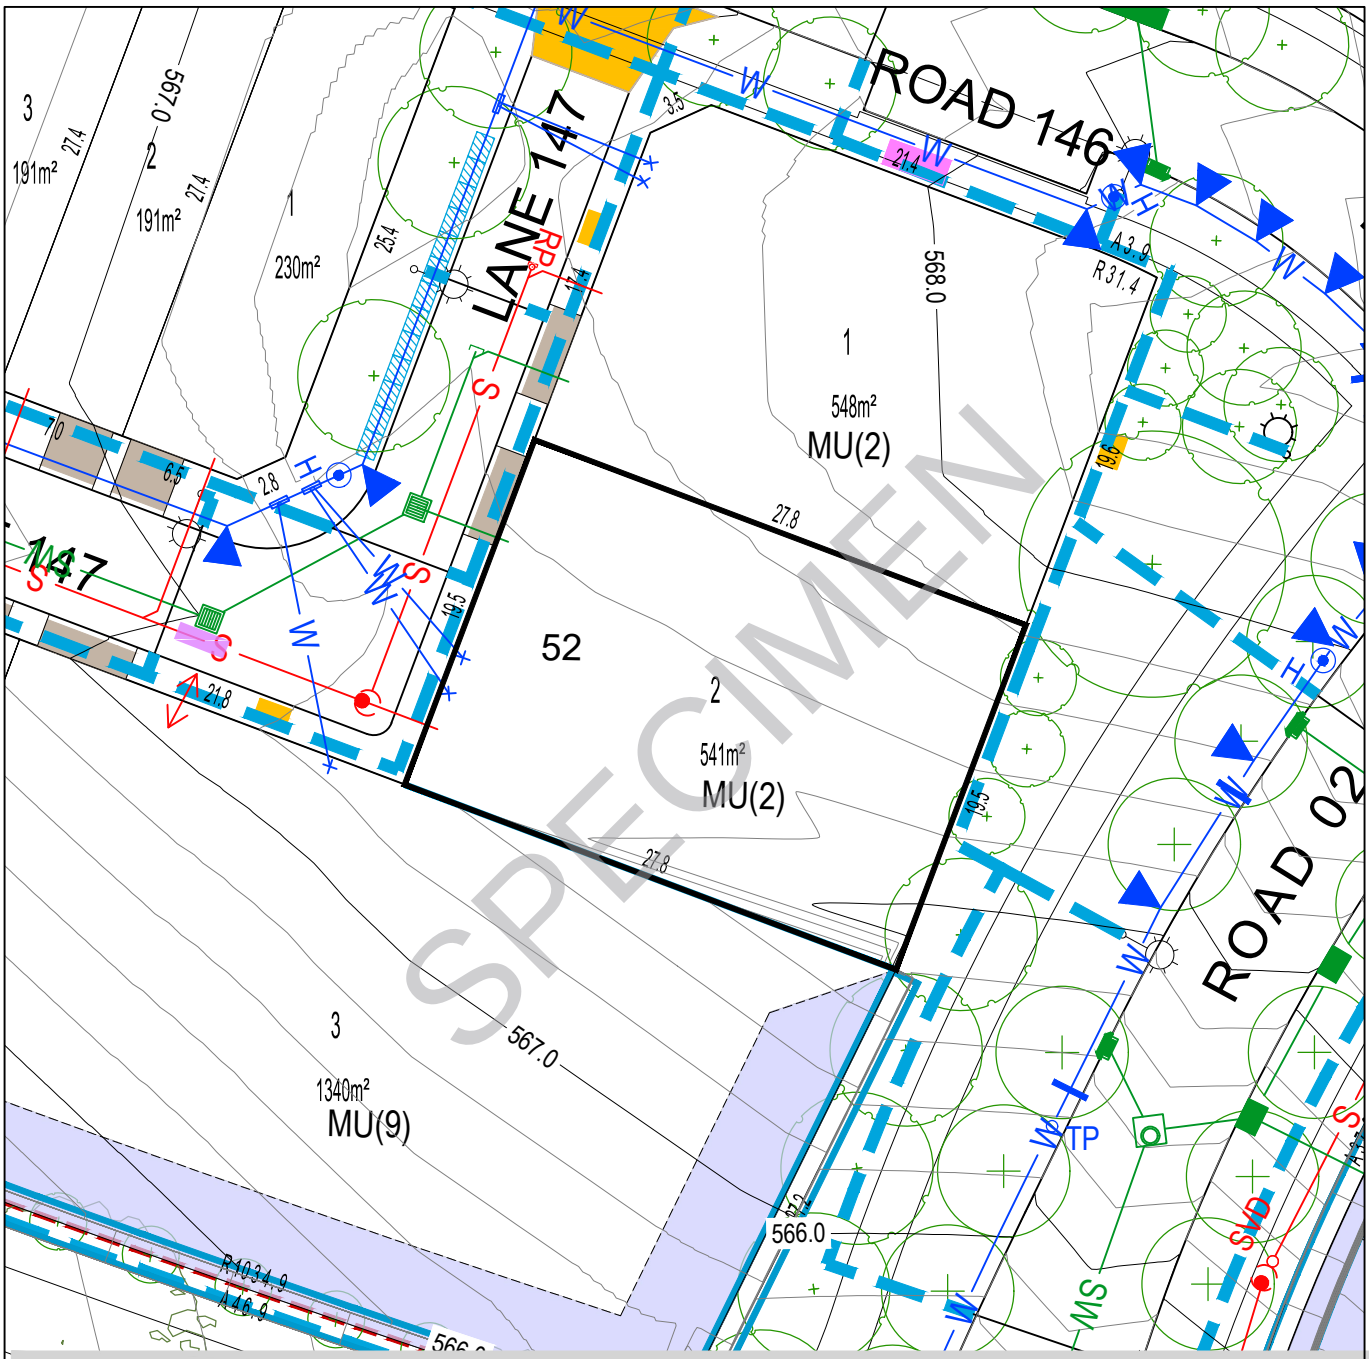

BLOCK LAYOUT - SCALE 1:400

ISSUE DATE: OCTOBER 2026

LEGEND

- LOT BOUNDARY
- EASEMENT
- 550.0 CONTOUR 1.0m INTERVAL
- CONTOUR 0.2m INTERVAL
- REINFORCED CONCRETE DRIVEWAY BY PURCHASER
- REINFORCED CONCRETE DRIVEWAY BY CIVIL CONTRACTOR
- STAGE BOUNDARY
- SEWER MAIN / MANHOLE / TIE
- STORMWATER MAIN / SUMP / MANHOLE / TIE
- WATER MAIN / STOP VALVE / HYDRANT / TIE
- RETAINING WALL
- SEWER MAINTENANCE ACCESS ROUTE REQUIRED
- SERVICES TRENCH
- NBNCo. PIT
- STREETLIGHT
- ABOVE GROUND MINIPILLAR
- IN GROUND MINIPILLAR
- INDICATIVE SET BACK
- WASTE COLLECTION POINT
- SUBSTATION
- STREET TREES

PLEASE NOTE: INFORMATION SHOWN IN THIS DRAWING IS PRELIMINARY ONLY, AND SUBJECT TO CHANGE PRIOR FINAL DESIGN
REFER ALSO TO PLANNING CONTROLS PLAN AND FENCING CONTROLS PLAN


Disclaimer: All care has been taken in the preparation of this material. No responsibility is taken by the vendor for any errors or omissions, and details may be subject to change. All road designs, contours, block sizes, block dimensions, easements, services, ties and trees are preliminary only and are subject to change.

Ginninderry

STAGE 2

Section: 53
Block: 4

Block Disclosure Plan

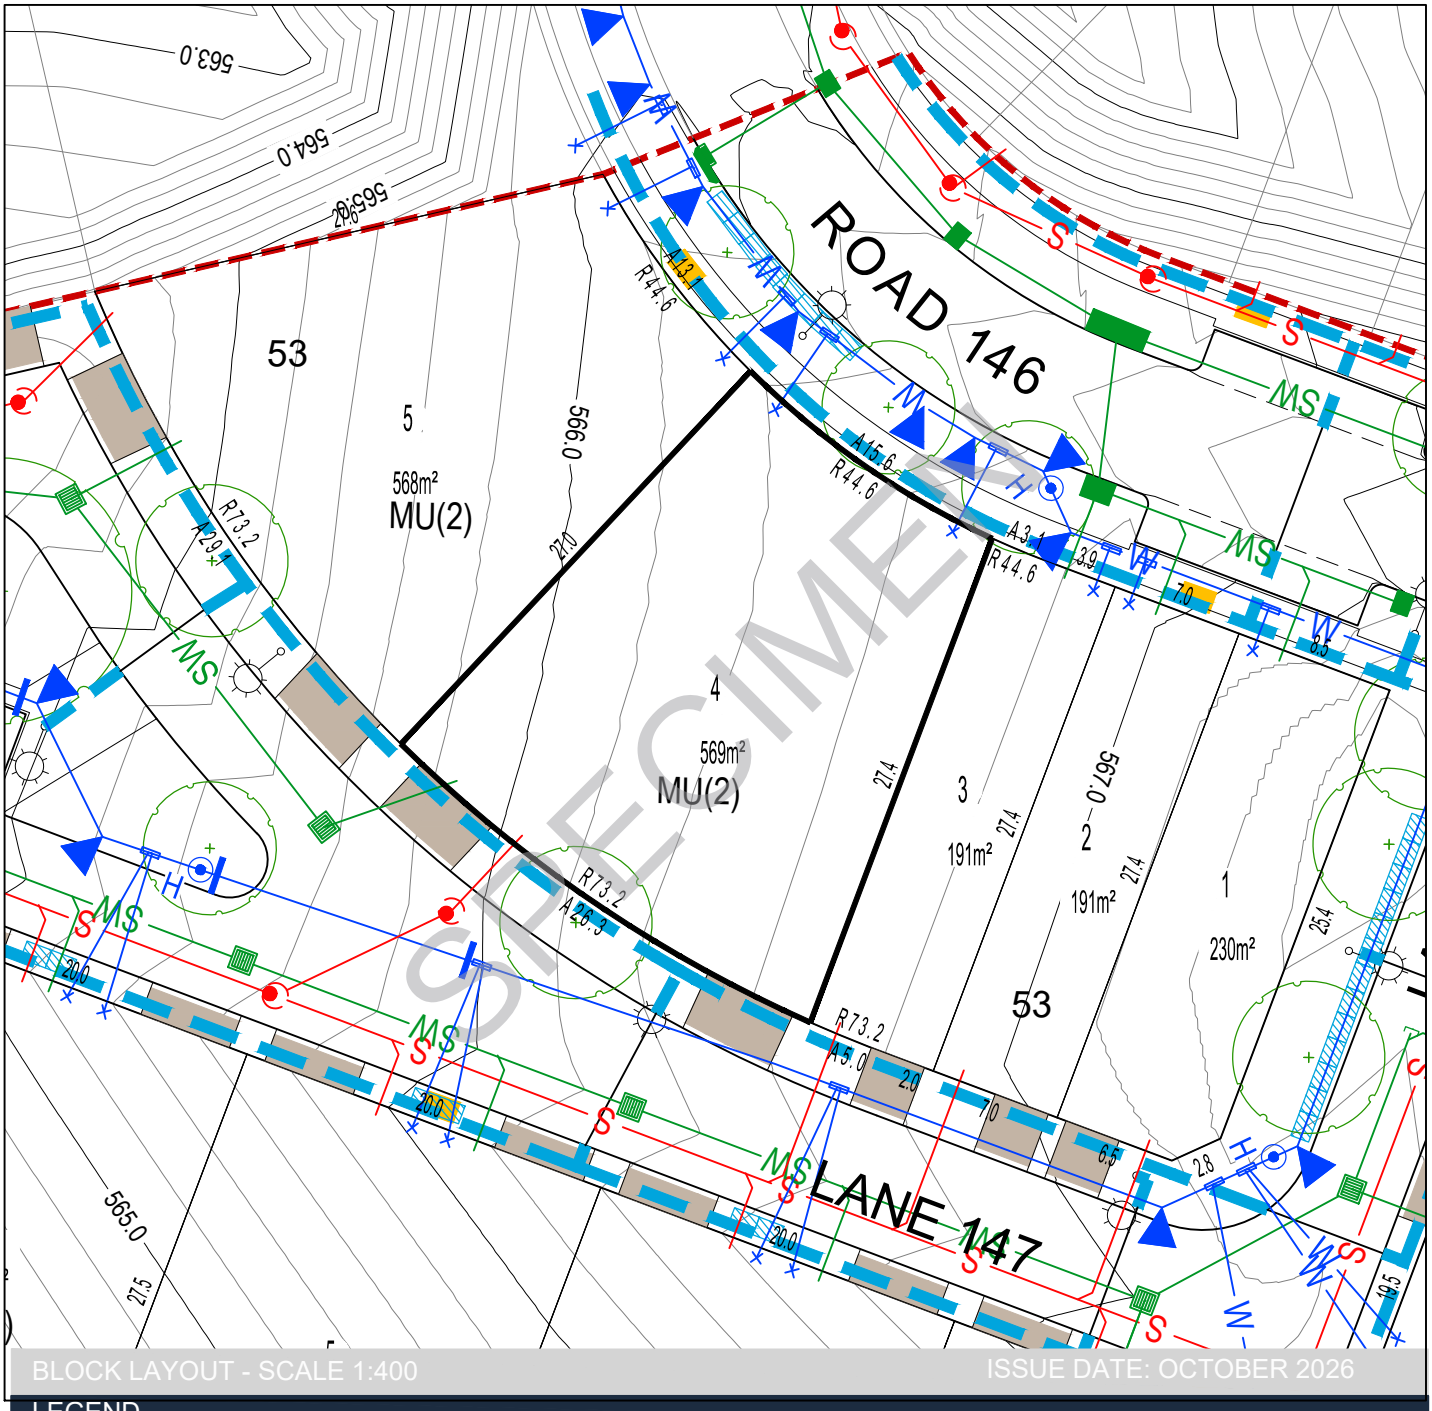

BLOCK LAYOUT - SCALE 1:400

ISSUE DATE: OCTOBER 2026

LEGEND

- LOT BOUNDARY
- EASEMENT
- 550.0 CONTOUR 1.0m INTERVAL
- CONTOUR 0.2m INTERVAL
- REINFORCED CONCRETE DRIVEWAY BY PURCHASER
- REINFORCED CONCRETE DRIVEWAY BY CIVIL CONTRACTOR
- STAGE BOUNDARY
- SEWER MAIN / MANHOLE / TIE
- STORMWATER MAIN / SUMP / MANHOLE / TIE
- WATER MAIN / STOP VALVE / HYDRANT / TIE
- RETAINING WALL
- SEWER MAINTENANCE ACCESS ROUTE REQUIRED
- SERVICES TRENCH
- NBNCo. PIT
- STREETLIGHT
- ABOVE GROUND MINIPILLAR
- IN GROUND MINIPILLAR
- INDICATIVE SET BACK
- WASTE COLLECTION POINT
- SUBSTATION
- STREET TREES

PLEASE NOTE: INFORMATION SHOWN IN THIS DRAWING IS PRELIMINARY ONLY, AND SUBJECT TO CHANGE PRIOR FINAL DESIGN
REFER ALSO TO PLANNING CONTROLS PLAN AND FENCING CONTROLS PLAN


Disclaimer: All care has been taken in the preparation of this material. No responsibility is taken by the vendor for any errors or omissions, and details may be subject to change. All road designs, contours, block sizes, block dimensions, easements, services, ties and trees are preliminary only and are subject to change.

STAGE 2

Ginninderry

Section: 53
Block: 5

Block Disclosure Plan

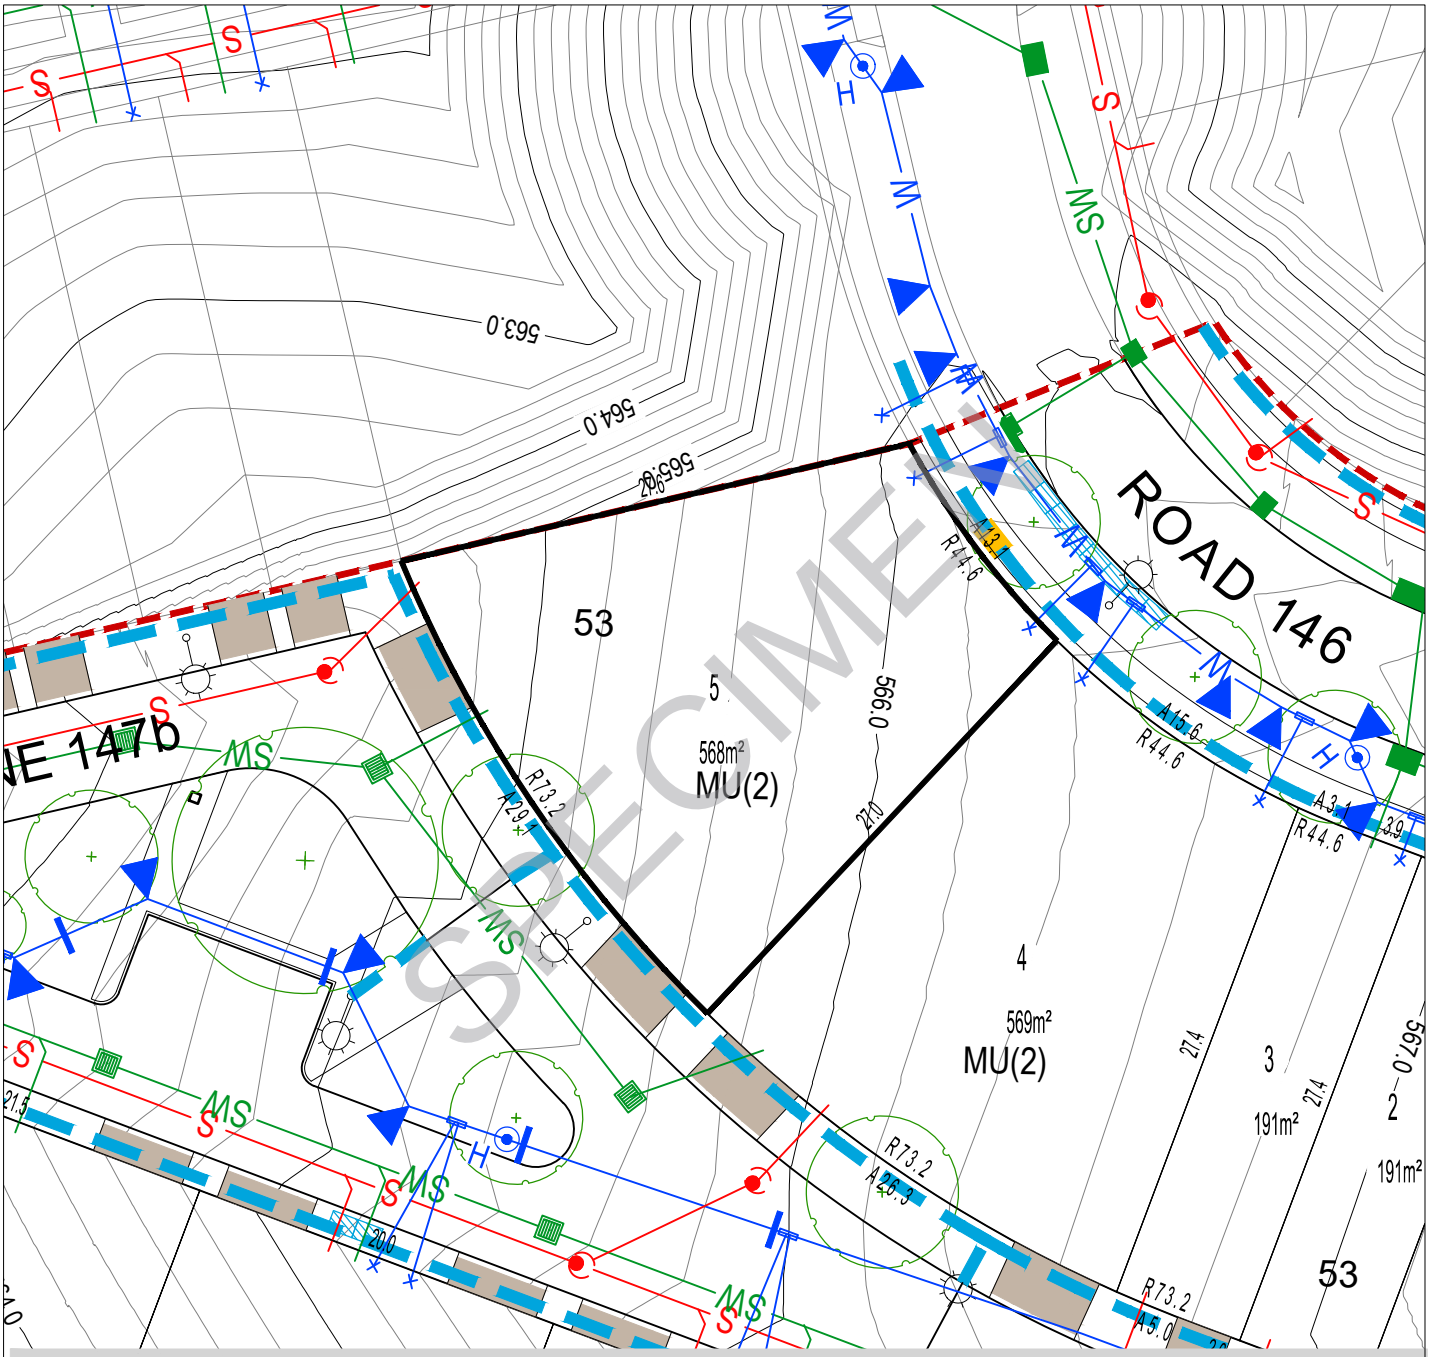

BLOCK LAYOUT - SCALE 1:400

ISSUE DATE: OCTOBER 2026

LEGEND


- LOT BOUNDARY
- EASEMENT
- 550.0 CONTOUR 1.0m INTERVAL
- CONTOUR 0.2m INTERVAL
- REINFORCED CONCRETE DRIVEWAY BY PURCHASER
- REINFORCED CONCRETE DRIVEWAY BY CIVIL CONTRACTOR
- STAGE BOUNDARY
- SEWER MAIN / MANHOLE / TIE
- STORMWATER MAIN / SUMP / MANHOLE / TIE
- WATER MAIN / STOP VALVE / HYDRANT / TIE
- RETAINING WALL
- SEWER MAINTENANCE ACCESS ROUTE REQUIRED
- SERVICES TRENCH
- NBNCo. PIT
- STREETLIGHT
- ABOVE GROUND MINIPILLAR
- IN GROUND MINIPILLAR
- INDICATIVE SET BACK
- WASTE COLLECTION POINT
- SUBSTATION
- STREET TREES

PLEASE NOTE: INFORMATION SHOWN IN THIS DRAWING IS PRELIMINARY ONLY, AND SUBJECT TO CHANGE PRIOR FINAL DESIGN
REFER ALSO TO PLANNING CONTROLS PLAN AND FENCING CONTROLS PLAN

Disclaimer: All care has been taken in the preparation of this material. No responsibility is taken by the vendor for any errors or omissions, and details may be subject to change. All road designs, contours, block sizes, block dimensions, easements, services, ties and trees are preliminary only and are subject to change.

Appendix B

SPECIMEN

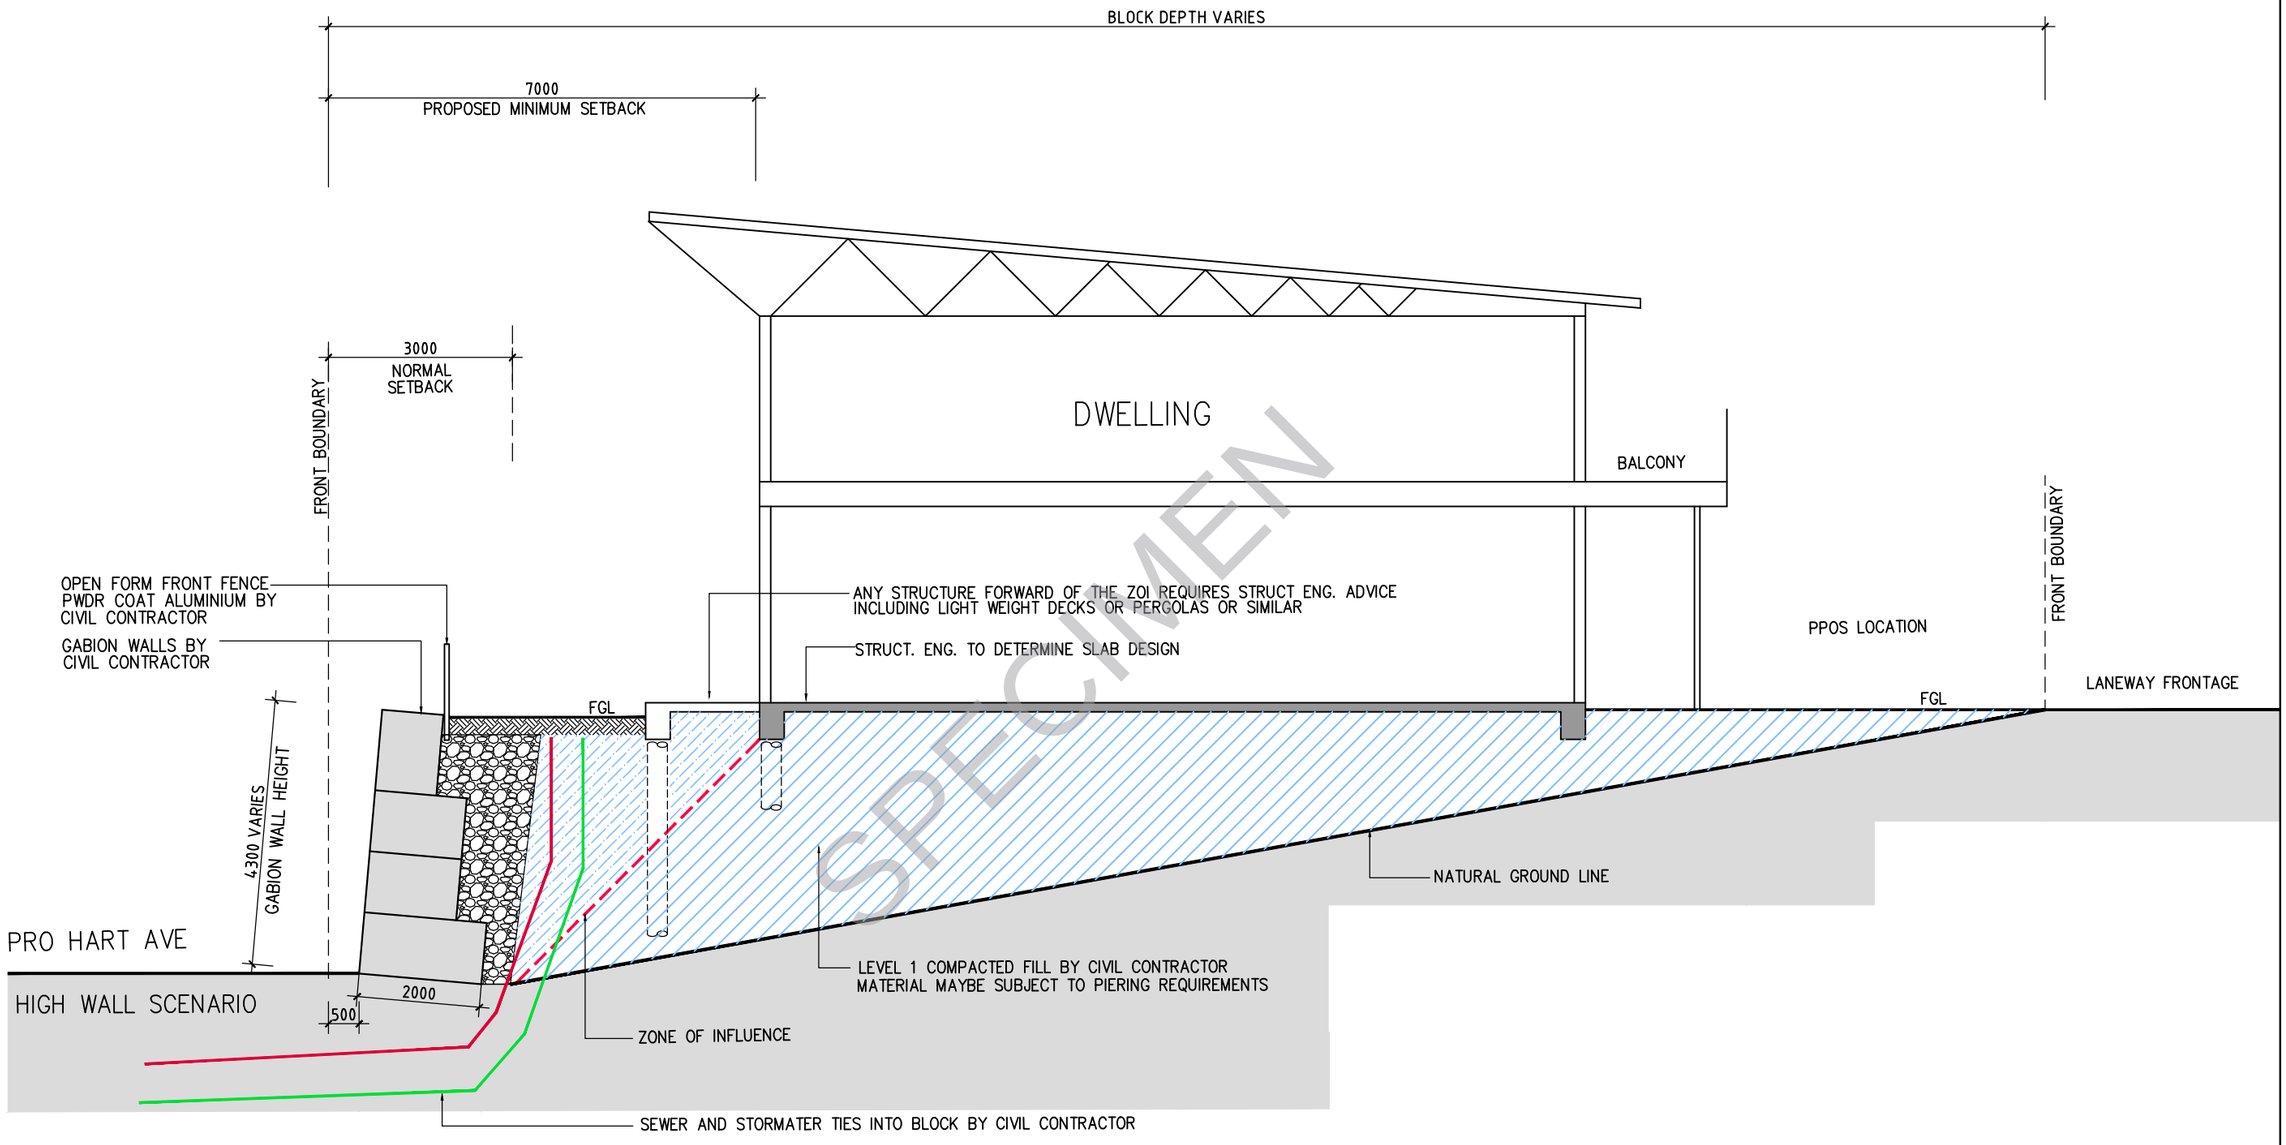

SPECIMEN

1 SECTION STUDY

1:100 - EDP2 RETAINING WALLS

This document issue is:
- ☐ NOT controlled. Revisions may be made without notice.
- ☐ Subject to document control. Revisions will be advised
- ☐ A controlled, sequentially numbered document. This is number:
- ☐ First issue of the document.
- ☐ Complete revision. Please remove previous issued corresponding pages and replace with this issue.
- ☐ Partial revision. Please remove previous issued corresponding pages and replace with this issue.

1. Figured dimensions to be taken in preference to scaling.
2. All dimensions are in millimetres, except levels and drawings to scale of 1:500 and smaller which are given in metres.
3. Contractor to check all dimensions on site prior to commencing any work of making of shop drawings, and seek instructions if any discrepancies are found.

QUALITY RECORD
ISSUED:

REVIEW	NAME	SIGNATURE	DATE
DRAWN	JMD		
VERIFIED			
APPROVED			

Completion of the Quality Record is evidence that the design and drawing have been verified as conforming with the requirements of the Project Quality Plan. Where the Quality Record is incomplete, all information on the drawing is intended for preliminary purpose only as it is unchecked.

Reproduction of the whole or part of the document constitutes an infringement of copyright. The information, ideas and concepts contained in this document are confidential. The recipient(s) of this document by/are prohibited from disclosing such information, ideas and concepts to any person without the prior written consent of the copyright holder.

REV.	DATE	DESCRIPTION	APP	REV.

Drawing Path:

Project Title:
RETAINING WALL REVIEW
SETBACKS AND ZOI
MACNAMARA

Client:
RIVERVIEW PROJECTS ACT PTY LTD

Drawing Name:
SECTION STUDY 1

Status


Job Number:
2510

Scale:
1:100

Drawing Number:
PSP-301

Issue:
A

Plot Date:
10/06/26

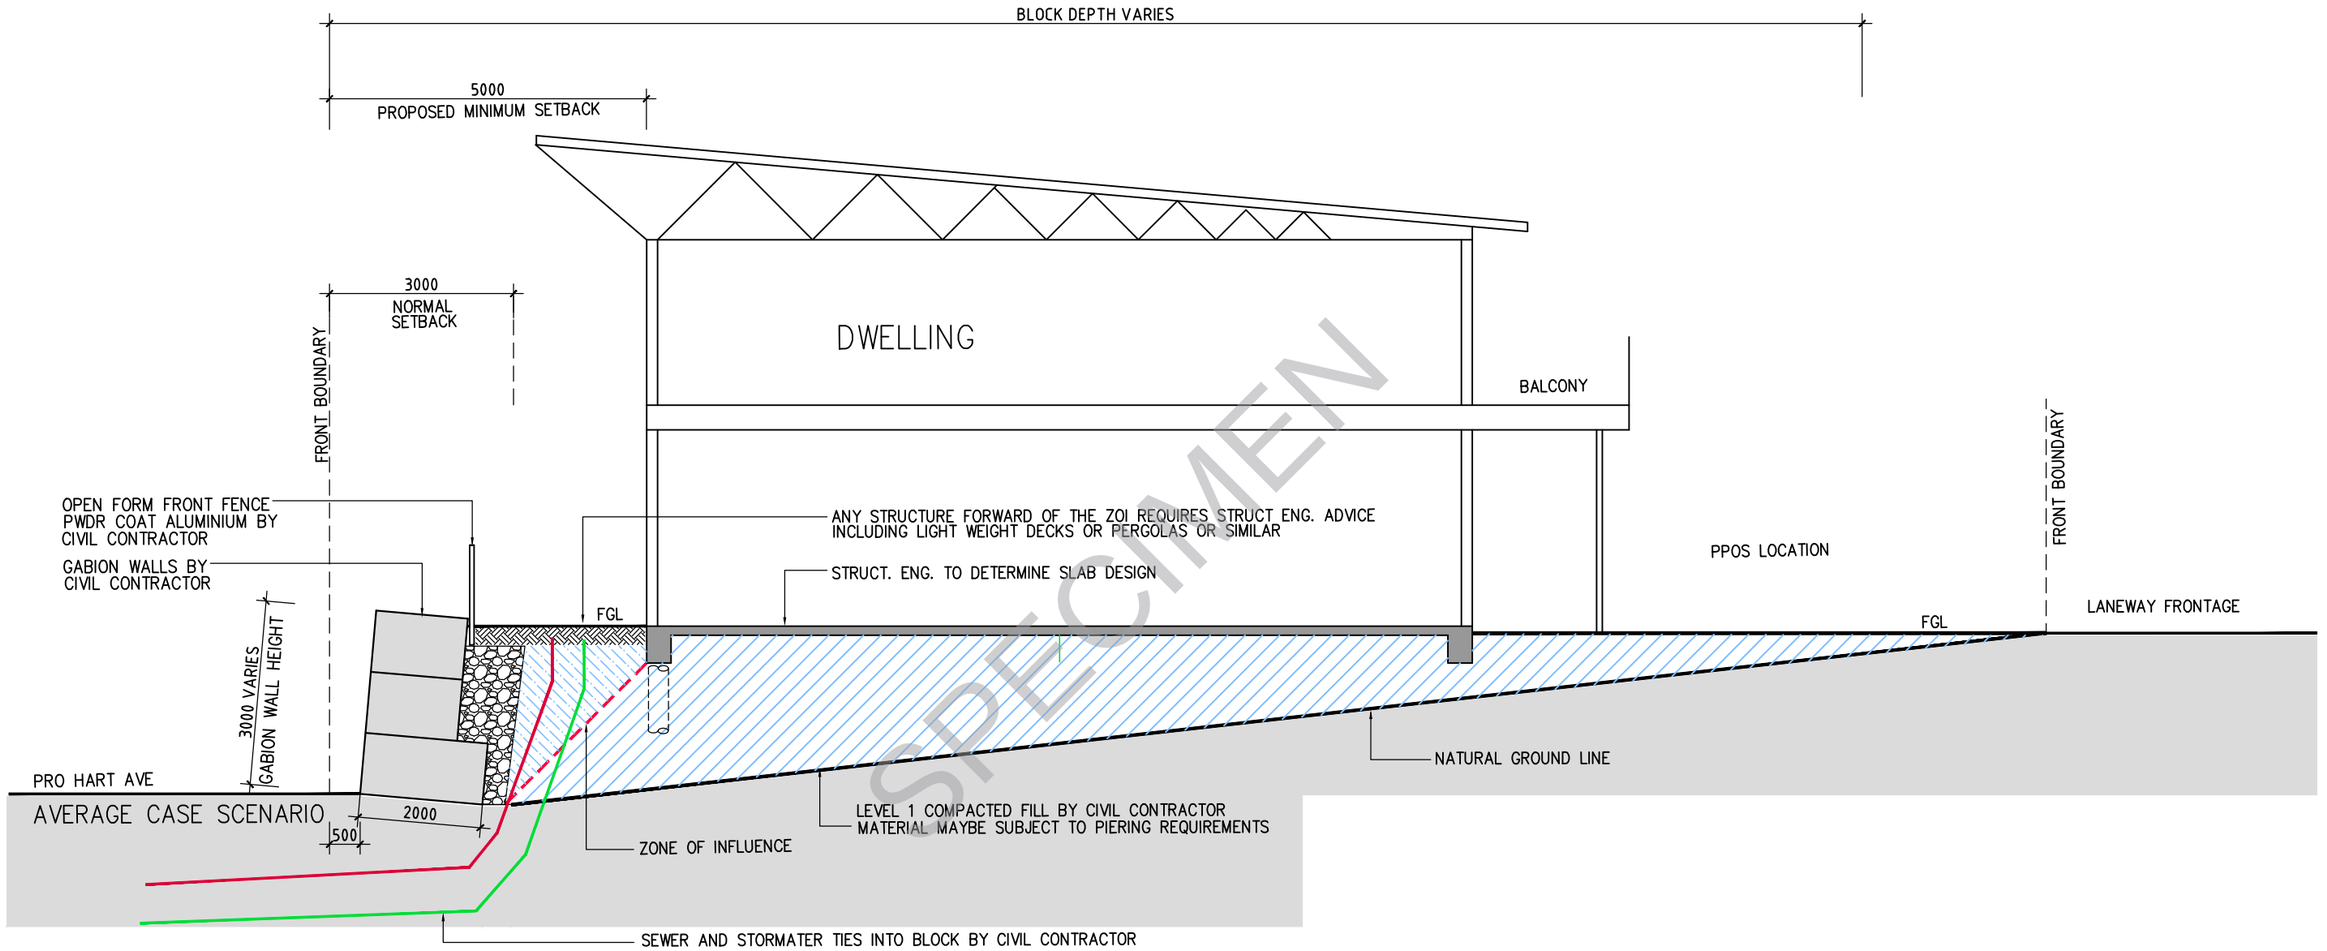

SPECIMEN

2 SECTION STUDY

1:100 - EDP2 RETAINING WALLS

This document issue is:
- ☐ NOT controlled. Revisions may be made without notice.
- ☐ Subject to document control. Revisions will be advised
- ☐ A controlled, sequentially numbered document. This is number: ☐
- ☐ First issue of the document.
- ☐ Complete revision. Please remove previous issued corresponding pages and replace with this issue.
- ☐ Partial revision. Please remove previous issued corresponding pages and replace with this issue.

1. Figured dimensions to be taken in preference to scaling.
2. ALL dimensions are in millimetres, except levels and drawings to scale of 1:500 and smaller which are given in metres.
3. Contractor to check all dimensions on site prior to commencing any work of making of shop drawings, and seek instructions if any discrepancies are found.

QUALITY RECORD: ISSUED:

REVIEW	NAME	SIGNATURE	DATE
DRAWN	JMD		
VERIFIED			
APPROVED			

Completion of the Quality Record is evidence that the design and drawing have been verified as conforming with the requirements of the Project Quality Plan. Where the Quality Record is incomplete, all information on the drawing is intended for preliminary purpose only as it is unchecked.

Reproduction of the whole or part of the document constitutes an infringement of copyright. The information, ideas and concepts contained in this document are confidential. The recipient(s) of this document is/are prohibited from disclosing such information, ideas and concepts to any person without the prior written consent of the copyright holder.

REV.	DATE	DESCRIPTION	APP	REV.

Drawing Path:

Project Title: RETAINING WALL REVIEW SETBACKS AND ZOI MACNAMARA

Client: RIVERVIEW PROJECTS ACT PTY LTD

Drawing Name: SECTION STUDY 2

Status

Job Number: 2510

Scale: 1:100

Plot Date: 10/06/26

Drawing Number: PSP-302

Issue: A

Appendix C

SPECIMEN



KEY MAP

SITE LOCATION



LEGEND

Block Boundary

BOUNDARY

Boundary Type

As defined by Territory Plan Definitions

Noise Affected Blocks

Refer to EDP Planning Controls Plans

INDICATIVE BUILDING AREA

Note: Based on min. building setbacks. This does not take into account site coverage or building envelopes.

Indicative Articulation Zone

Nominated Minimum Setback - All Floors
(except for side setbacks to garages and carports)
Refer to *EDP Planning Controls Plan*

Indicative Planting Area

BLOCK INFORMATION

STAGE	2
ZONE	RZ4
SECTION	39
BLOCK	2
CLASSIFICATION	Refer to Residential Zones Policy and Belconnen District Specifications
HOUSING TYPE	Multi Unit Site (2)

REV	DRAWN	CHECKED	APPROVED	DATE
A	AM	JM	JM	03/06/26
B	AM	JM	JM	09/06/26
C	AM	DC	DC	10/09/26

DO NOT SCALE OFF DRAWINGS. DIMENSIONS ARE IN METRES.

INFORMATION ON THIS PLAN IS TO BE USED AS A GUIDE ONLY FOR THE DESIGN PROCESS. APPROVED EDP PLANNING CONTROLS NEED TO BE CHECKED AGAINST DISTRICT TECHNICAL SPECIFICATIONS UPLIFTS. PLANS TO BE READ IN CONJUNCTION WITH THE TERRITORY PLAN ALONG WITH BLOCK DISCLOSURE PLANS AND THE GINNINDERRY DESIGN REQUIREMENTS TO CONFIRM ALL CURRENT CONTROLS PERTAINING TO YOUR BLOCK.

SCALE
1:250 @A4

0 1 2 3 4 5 10

Ginninderry

BLOCK PLANNING CONTROLS

BUILDING & SITING CONTROLS PLAN



KEY MAP

SITE LOCATION



LEGEND

Block Boundary

BOUNDARY

Boundary Type

As defined by Territory Plan Definitions

F——F

Inter-Allotment Fencing: side and rear boundaries

Maximum height 1.8m from NGL | Minimum setback 0m (100%)

Min 1.0m behind the front building line

Construction and Finish

Inter-allotment fencing to be max 1.8m high timber paling fencing or lapped and capped timber paling fencing. If Colorbond is used, the profile must be Neetascreen or Miniscreen and in the approved colour as per Ginninderry Housing Design Requirements.

Refer to Ginninderry Housing Design Requirements.

Return Boundary Fencing to Building Line or Side Fence

F—C

Mandatory Fencing Type F1:

Refer to Planning (Exempt Development) SDHDC - Belconnen District Declaration
Mandatory height: 1.5m
Minimum Boundary Length: 100%
Minimum setback from boundary: 800mm

F—C

Mandatory Fencing Type F2:

Refer to the EDP Planning Controls Plans
Mandatory height: 1.8m
Minimum Boundary Length: 50%
Minimum setback from boundary: Nil

Construction and Finish

No fences are permitted forward of the building line. Courtyard walls are permitted in instances where specified in the Belconnen District Specifications & Residential Zones Specifications (whichever is applicable).

Courtyard wall must be a combination of solid and semi-transparent elements that are constructed of the following: masonry or stonework; dressed hardwood timber; or powder-coated aluminium.

Openings to be a minimum of 10mm.

Refer to Fencing Control Plan and Ginninderry Housing Design Requirements.

BLOCK INFORMATION

STAGE	2
ZONE	RZ4
SECTION	39
BLOCK	2
CLASSIFICATION	Refer to Residential Zones Policy and Belconnen District Specifications
HOUSING TYPE	Multi Unit Site (2)

REV	DRAWN	CHECKED	APPROVED	DATE
A	AM	JM	JM	03/06/26
B	AM	JM	JM	09/06/26
C	AM	DC	DC	10/09/26

DO NOT SCALE OFF DRAWINGS. DIMENSIONS ARE IN METRES.

INFORMATION ON THIS PLAN IS TO BE USED AS A GUIDE ONLY FOR THE DESIGN PROCESS. APPROVED EDP PLANNING CONTROLS NEED TO BE CHECKED AGAINST DISTRICT TECHNICAL SPECIFICATIONS UPLIFTS. PLANS TO BE READ IN CONJUNCTION WITH THE TERRITORY PLAN ALONG WITH BLOCK DISCLOSURE PLANS AND THE GINNINDERRY DESIGN REQUIREMENTS TO CONFIRM ALL CURRENT CONTROLS PERTAINING TO YOUR BLOCK.

SCALE

1:250 @A4

0 1 2 3 4 5 10

Ginninderry

BLOCK PLANNING CONTROLS

FENCING CONTROLS PLAN



KEY MAP

SITE LOCATION



LEGEND

Block Boundary

BOUNDARY

Boundary Type
As defined by Territory Plan Definitions

Noise Affected Blocks
Refer to EDP Planning Controls Plans

INDICATIVE BUILDING AREA

Note: Based on min. building setbacks. This does not take into account site coverage or building envelopes.

Indicative Articulation Zone

Nominated Minimum Setback - All Floors
(except for side setbacks to garages and carports)
Refer to *EDP Planning Controls Plan*

Indicative Planting Area

BLOCK INFORMATION

STAGE	2
ZONE	RZ4
SECTION	44
BLOCK	16
CLASSIFICATION	Refer to Residential Zones Policy and Belconnen District Specifications
HOUSING TYPE	Multi Unit Site (2)

REV	DRAWN	CHECKED	APPROVED	DATE
A	AM	JM	JM	03/06/26
B	AM	JM	JM	09/06/26
C	AM	DC	DC	10/09/26

DO NOT SCALE OFF DRAWINGS. DIMENSIONS ARE IN METRES.

INFORMATION ON THIS PLAN IS TO BE USED AS A GUIDE ONLY FOR THE DESIGN PROCESS. APPROVED EDP PLANNING CONTROLS NEED TO BE CHECKED AGAINST DISTRICT TECHNICAL SPECIFICATIONS UPLIFTS. PLANS TO BE READ IN CONJUNCTION WITH THE TERRITORY PLAN ALONG WITH BLOCK DISCLOSURE PLANS AND THE GINNINDERRY DESIGN REQUIREMENTS TO CONFIRM ALL CURRENT CONTROLS PERTAINING TO YOUR BLOCK.

SCALE
1:250 @A4

0 1 2 3 4 5 10

Ginninderry

BLOCK PLANNING CONTROLS

BUILDING & SITING CONTROLS PLAN



KEY MAP

SITE LOCATION



LEGEND

Block Boundary

BOUNDARY

Boundary Type

As defined by Territory Plan Definitions

F——F

Inter-Allotment Fencing: side and rear boundaries

Maximum height 1.8m from NGL | Minimum setback 0m (100%)

Min 1.0m behind the front building line

Construction and Finish

Inter-allotment fencing to be max 1.8m high timber paling fencing or lapped and capped timber paling fencing. If Colorbond is used, the profile must be Neetascreen or Miniscreen and in the approved colour as per Ginninderry Housing Design Requirements.

Refer to Ginninderry Housing Design Requirements.

Return Boundary Fencing to Building Line or Side Fence

F—C

Mandatory Fencing Type F1:

Refer to Planning (Exempt Development) SDHDC - Belconnen District Declaration
Mandatory height: 1.5m
Minimum Boundary Length: 100%
Minimum setback from boundary: 800mm

F—C

Mandatory Fencing Type F2:

Refer to the EDP Planning Controls Plans
Mandatory height: 1.8m
Minimum Boundary Length: 50%
Minimum setback from boundary: Nil

Construction and Finish

No fences are permitted forward of the building line. Courtyard walls are permitted in instances where specified in the Belconnen District Specifications & Residential Zones Specifications (whichever is applicable).

Courtyard wall must be a combination of solid and semi-transparent elements that are constructed of the following: masonry or stonework; dressed hardwood timber; or powder-coated aluminium.

Openings to be a minimum of 10mm.

Refer to Fencing Control Plan and Ginninderry Housing Design Requirements.

BLOCK INFORMATION

STAGE	2
ZONE	RZ4
SECTION	44
BLOCK	16
CLASSIFICATION	Refer to Residential Zones Policy and Belconnen District Specifications
HOUSING TYPE	Multi Unit Site (2)

REV	DRAWN	CHECKED	APPROVED	DATE
A	AM	JM	JM	03/06/26
B	AM	JM	JM	09/06/26
C	AM	DC	DC	10/09/26

DO NOT SCALE OFF DRAWINGS. DIMENSIONS ARE IN METRES.

INFORMATION ON THIS PLAN IS TO BE USED AS A GUIDE ONLY FOR THE DESIGN PROCESS. APPROVED EDP PLANNING CONTROLS NEED TO BE CHECKED AGAINST DISTRICT TECHNICAL SPECIFICATIONS UPLIFTS. PLANS TO BE READ IN CONJUNCTION WITH THE TERRITORY PLAN ALONG WITH BLOCK DISCLOSURE PLANS AND THE GINNINDERRY DESIGN REQUIREMENTS TO CONFIRM ALL CURRENT CONTROLS PERTAINING TO YOUR BLOCK.

SCALE


1:250 @A4

0 1 2 3 4 5 10

Ginninderry

BLOCK PLANNING CONTROLS

FENCING CONTROLS PLAN

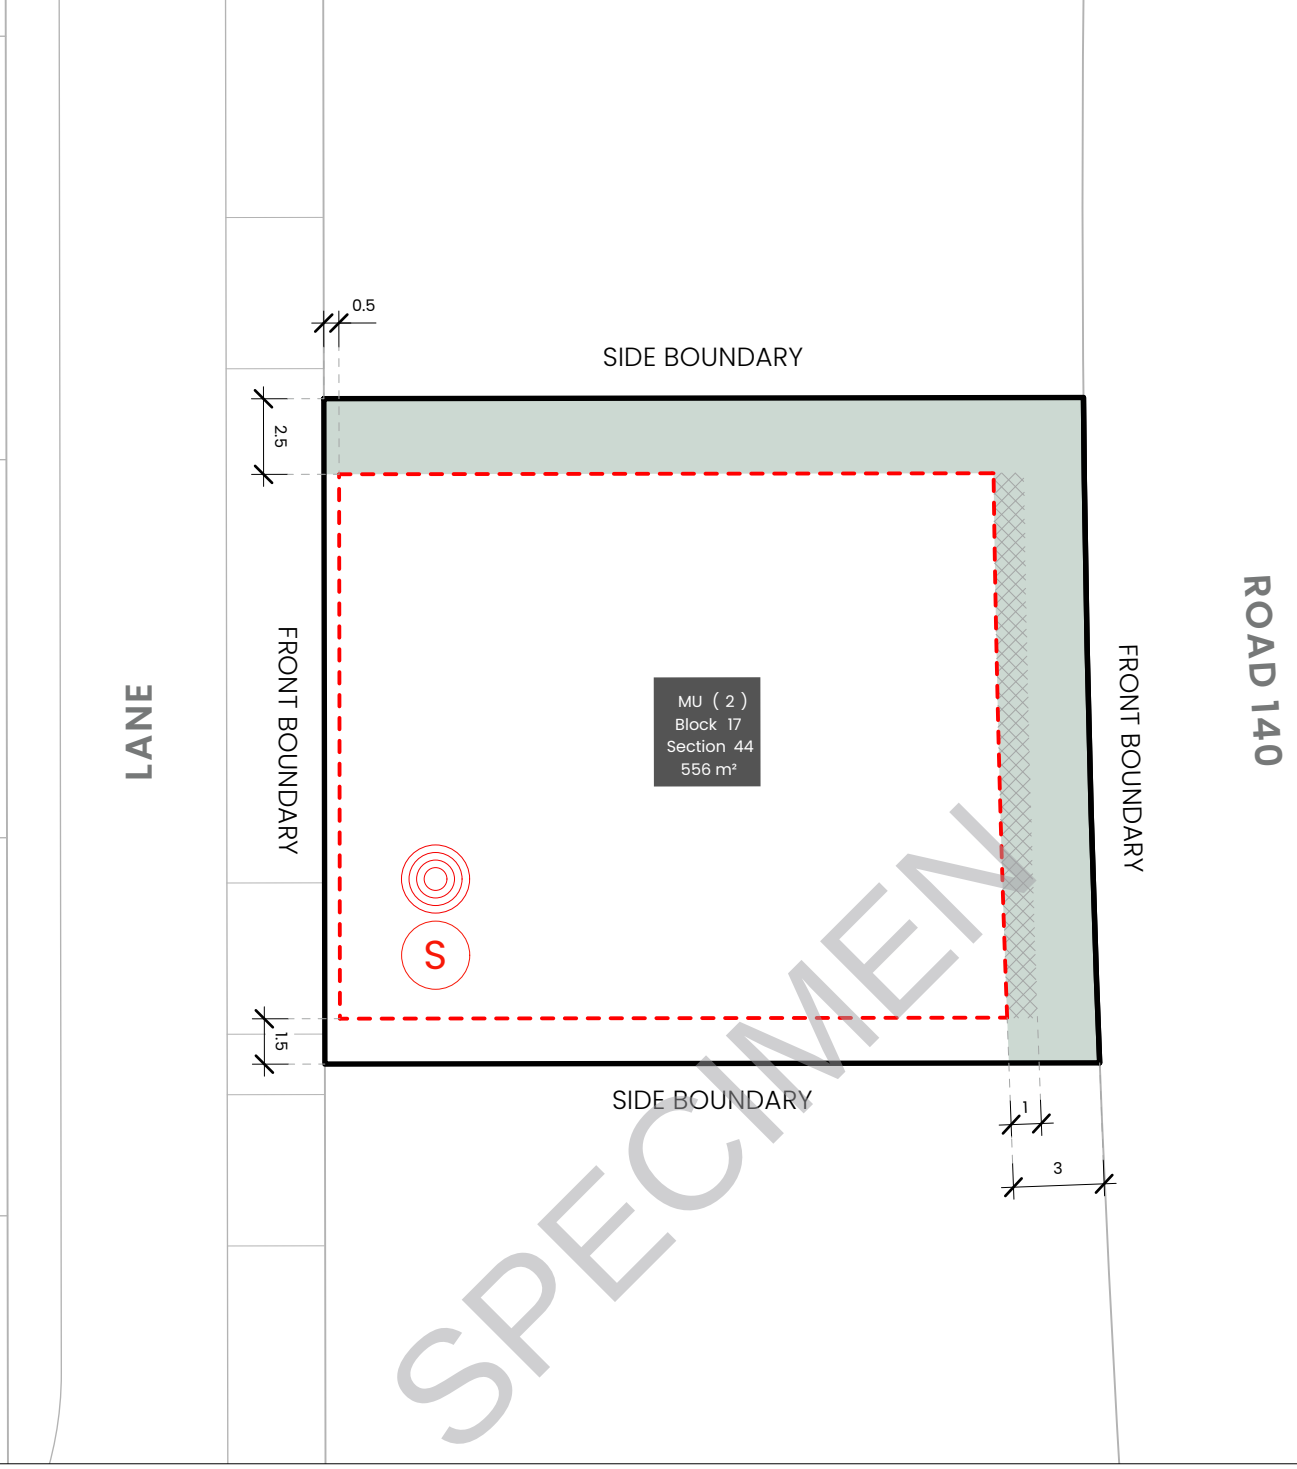

KEY MAP

SITE LOCATION



LEGEND

Block Boundary

BOUNDARY

Boundary Type

As defined by Territory Plan Definitions

Noise Affected Blocks

Refer to EDP Planning Controls Plans

S

Mandatory Surveillance Block

Refer to *EDP Planning Controls Plan*

INDICATIVE BUILDING AREA

Note: Based on min. building setbacks. This does not take into account site coverage or building envelopes.

Indicative Articulation Zone

Nominated Minimum Setback - All Floors
(except for side setbacks to garages and carports)
Refer to *EDP Planning Controls Plan*

Indicative Planting Area

BLOCK INFORMATION

STAGE	2
ZONE	RZ4
SECTION	44
BLOCK	17
CLASSIFICATION	Refer to Residential Zones Policy and Belconnen District Specifications
HOUSING TYPE	Multi Unit Site (2)

REV	DRAWN	CHECKED	APPROVED	DATE
A	AM	JM	JM	03/06/26
B	AM	JM	JM	09/06/26
C	AM	DC	DC	10/09/26

DO NOT SCALE OFF DRAWINGS. DIMENSIONS ARE IN METRES.

INFORMATION ON THIS PLAN IS TO BE USED AS A GUIDE ONLY FOR THE DESIGN PROCESS. APPROVED EDP PLANNING CONTROLS NEED TO BE CHECKED AGAINST DISTRICT TECHNICAL SPECIFICATIONS UPLIFTS. PLANS TO BE READ IN CONJUNCTION WITH THE TERRITORY PLAN ALONG WITH BLOCK DISCLOSURE PLANS AND THE GINNINDERRY DESIGN REQUIREMENTS TO CONFIRM ALL CURRENT CONTROLS PERTAINING TO YOUR BLOCK.

SCALE
1:250 @A4

0 1 2 3 4 5 10

Ginninderry

BLOCK PLANNING CONTROLS

BUILDING & SITING CONTROLS PLAN



KEY MAP

SITE LOCATION



LEGEND

Block Boundary

BOUNDARY

Boundary Type

As defined by Territory Plan Definitions

F——F

Inter-Allotment Fencing: side and rear boundaries

Maximum height 1.8m from NGL | Minimum setback 0m (100%)

Min 1.0m behind the front building line

Construction and Finish

Inter-allotment fencing to be max 1.8m high timber paling fencing or lapped and capped timber paling fencing. If Colorbond is used, the profile must be Neetascreen or Miniscreen and in the approved colour as per Ginninderry Housing Design Requirements.

Refer to Ginninderry Housing Design Requirements.

Return Boundary Fencing to Building Line or Side Fence

F—C

Mandatory Fencing Type F1:

Refer to Planning (Exempt Development) SDHDC - Belconnen District Declaration
Mandatory height: 1.5m
Minimum Boundary Length: 100%
Minimum setback from boundary: 800mm

F—C

Mandatory Fencing Type F2:

Refer to the EDP Planning Controls Plans
Mandatory height: 1.8m
Minimum Boundary Length: 50%
Minimum setback from boundary: Nil

Construction and Finish

No fences are permitted forward of the building line. Courtyard walls are permitted in instances where specified in the Belconnen District Specifications & Residential Zones Specifications (whichever is applicable).

Courtyard wall must be a combination of solid and semi-transparent elements that are constructed of the following: masonry or stonework; dressed hardwood timber; or powder-coated aluminium.

Openings to be a minimum of 10mm.

Refer to Fencing Control Plan and Ginninderry Housing Design Requirements.

BLOCK INFORMATION

STAGE	2
ZONE	RZ4
SECTION	44
BLOCK	17
CLASSIFICATION	Refer to Residential Zones Policy and Belconnen District Specifications
HOUSING TYPE	Multi Unit Site (2)

REV	DRAWN	CHECKED	APPROVED	DATE
A	AM	JM	JM	03/06/26
B	AM	JM	JM	09/06/26
C	AM	DC	DC	10/09/26

DO NOT SCALE OFF DRAWINGS. DIMENSIONS ARE IN METRES.

INFORMATION ON THIS PLAN IS TO BE USED AS A GUIDE ONLY FOR THE DESIGN PROCESS. APPROVED EDP PLANNING CONTROLS NEED TO BE CHECKED AGAINST DISTRICT TECHNICAL SPECIFICATIONS UPLIFTS. PLANS TO BE READ IN CONJUNCTION WITH THE TERRITORY PLAN ALONG WITH BLOCK DISCLOSURE PLANS AND THE GINNINDERRY DESIGN REQUIREMENTS TO CONFIRM ALL CURRENT CONTROLS PERTAINING TO YOUR BLOCK.

SCALE


1:250 @A4

0 1 2 3 4 5 10

Ginninderry

BLOCK PLANNING CONTROLS

FENCING CONTROLS PLAN

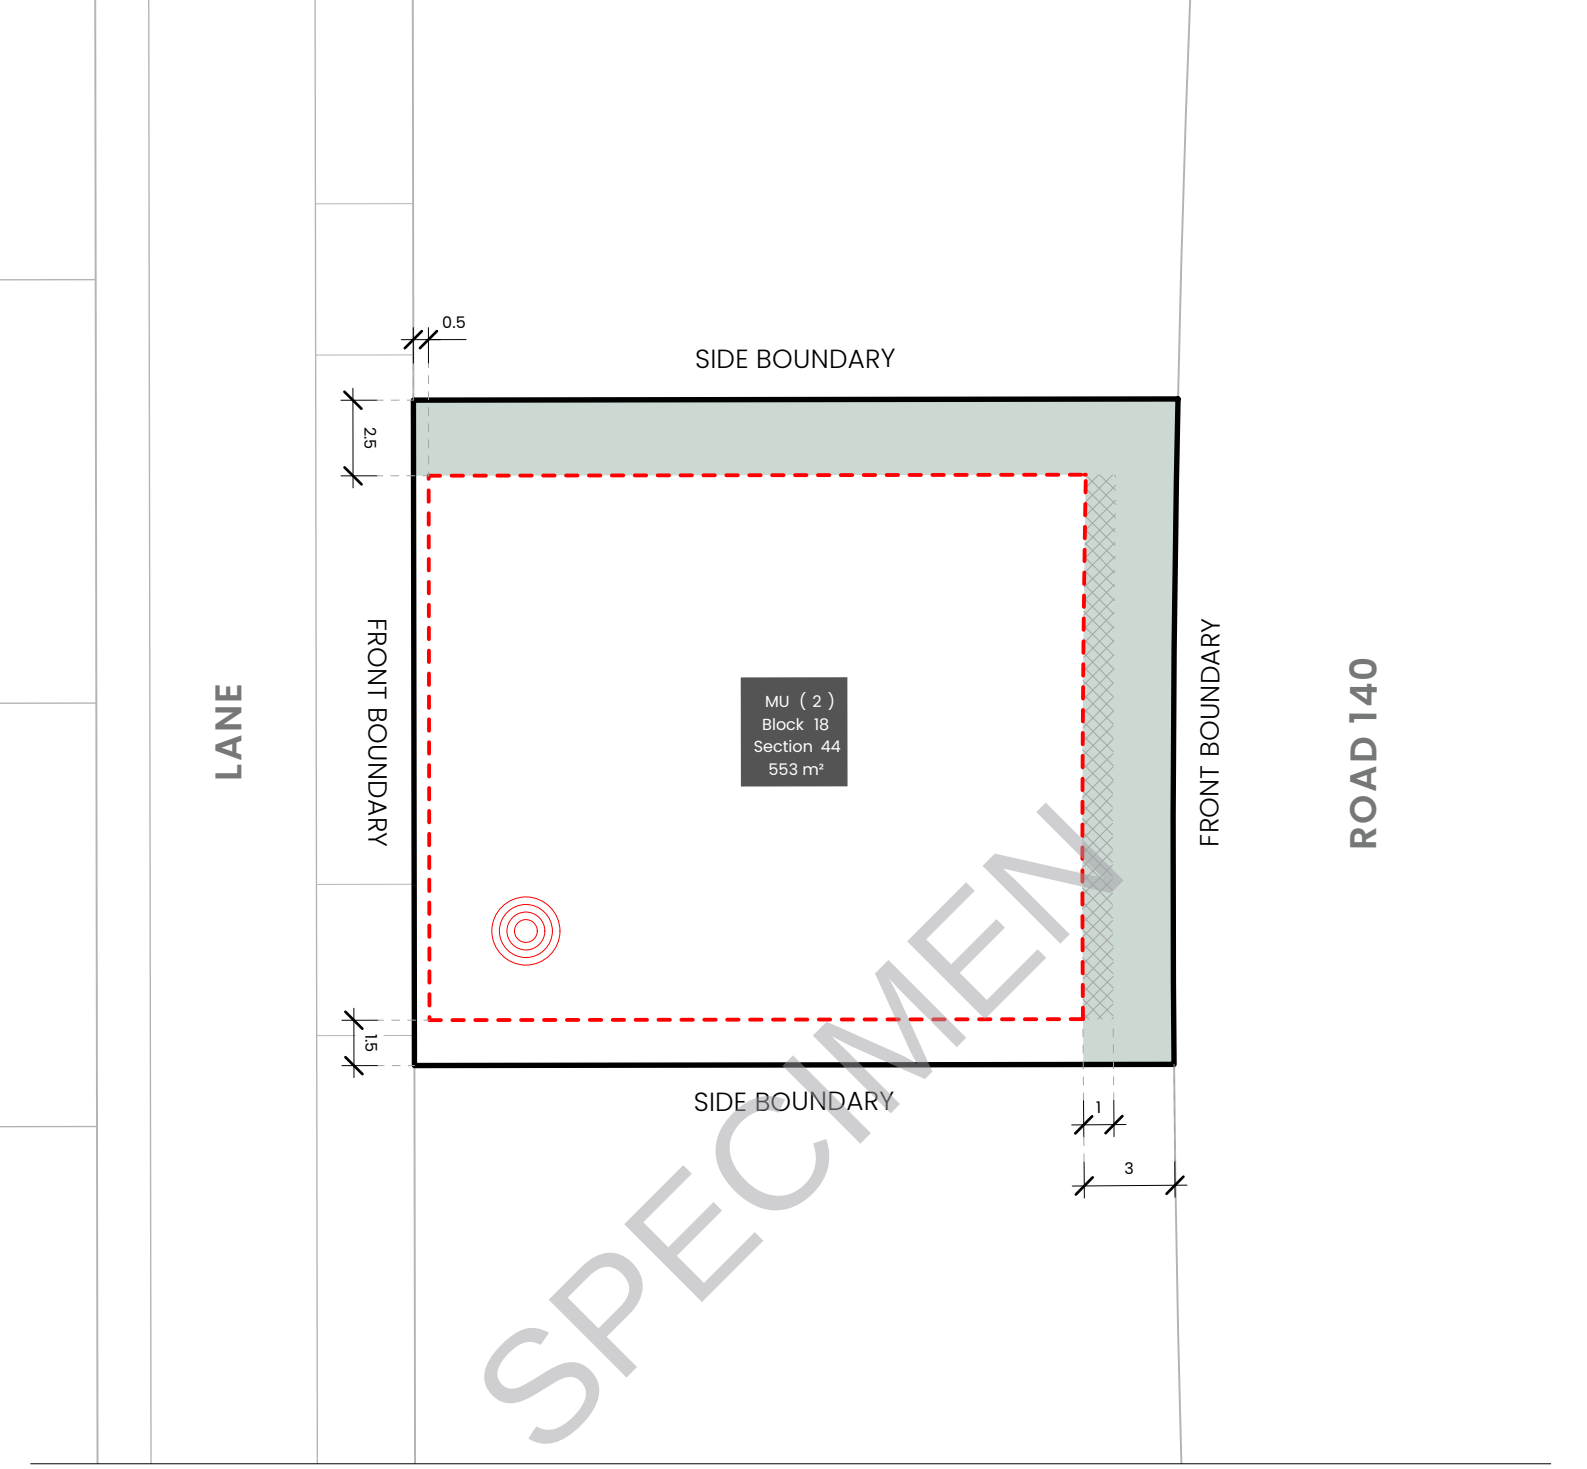

KEY MAP

SITE LOCATION



LEGEND

Block Boundary

BOUNDARY

Boundary Type

As defined by Territory Plan Definitions

Noise Affected Blocks

Refer to EDP Planning Controls Plans

INDICATIVE BUILDING AREA

Note: Based on min. building setbacks. This does not take into account site coverage or building envelopes.

Indicative Articulation Zone

Nominated Minimum Setback - All Floors
(except for side setbacks to garages and carports)
Refer to *EDP Planning Controls Plan*

Indicative Planting Area

BLOCK INFORMATION

STAGE	2
ZONE	RZ4
SECTION	44
BLOCK	18
CLASSIFICATION	Refer to Residential Zones Policy and Belconnen District Specifications
HOUSING TYPE	Multi Unit Site (2)

REV	DRAWN	CHECKED	APPROVED	DATE
A	AM	JM	JM	03/06/26
B	AM	JM	JM	09/06/26
C	AM	DC	DC	10/09/26

DO NOT SCALE OFF DRAWINGS. DIMENSIONS ARE IN METRES.

INFORMATION ON THIS PLAN IS TO BE USED AS A GUIDE ONLY FOR THE DESIGN PROCESS. APPROVED EDP PLANNING CONTROLS NEED TO BE CHECKED AGAINST DISTRICT TECHNICAL SPECIFICATIONS UPLIFTS. PLANS TO BE READ IN CONJUNCTION WITH THE TERRITORY PLAN ALONG WITH BLOCK DISCLOSURE PLANS AND THE GINNINDERRY DESIGN REQUIREMENTS TO CONFIRM ALL CURRENT CONTROLS PERTAINING TO YOUR BLOCK.

SCALE
1:250 @A4

0 1 2 3 4 5 10

Ginninderry

BLOCK PLANNING CONTROLS

BUILDING & SITING CONTROLS PLAN



KEY MAP

SITE LOCATION



LEGEND

Block Boundary

BOUNDARY

Boundary Type

As defined by Territory Plan Definitions

F——F

Inter-Allotment Fencing: side and rear boundaries

Maximum height 1.8m from NGL | Minimum setback 0m (100%)

Min 1.0m behind the front building line

Construction and Finish

Inter-allotment fencing to be max 1.8m high timber paling fencing or lapped and capped timber paling fencing. If Colorbond is used, the profile must be Neetascreen or Miniscreen and in the approved colour as per Ginninderry Housing Design Requirements.

Refer to Ginninderry Housing Design Requirements.

Return Boundary Fencing to Building Line or Side Fence

F—C

Mandatory Fencing Type F1:

Refer to Planning (Exempt Development) SDHDC - Belconnen District Declaration
Mandatory height: 1.5m
Minimum Boundary Length: 100%
Minimum setback from boundary: 800mm

F—C

Mandatory Fencing Type F2:

Refer to the EDP Planning Controls Plans
Mandatory height: 1.8m
Minimum Boundary Length: 50%
Minimum setback from boundary: Nil

Construction and Finish

No fences are permitted forward of the building line. Courtyard walls are permitted in instances where specified in the Belconnen District Specifications & Residential Zones Specifications (whichever is applicable).

Courtyard wall must be a combination of solid and semi-transparent elements that are constructed of the following: masonry or stonework; dressed hardwood timber; or powder-coated aluminium.

Openings to be a minimum of 10mm.

Refer to Fencing Control Plan and Ginninderry Housing Design Requirements.

BLOCK INFORMATION

STAGE	2
ZONE	RZ4
SECTION	44
BLOCK	18
CLASSIFICATION	Refer to Residential Zones Policy and Belconnen District Specifications
HOUSING TYPE	Multi Unit Site (2)

REV	DRAWN	CHECKED	APPROVED	DATE
A	AM	JM	JM	03/06/26
B	AM	JM	JM	09/06/26
C	AM	DC	DC	10/09/26

DO NOT SCALE OFF DRAWINGS. DIMENSIONS ARE IN METRES.

INFORMATION ON THIS PLAN IS TO BE USED AS A GUIDE ONLY FOR THE DESIGN PROCESS. APPROVED EDP PLANNING CONTROLS NEED TO BE CHECKED AGAINST DISTRICT TECHNICAL SPECIFICATIONS UPLIFTS. PLANS TO BE READ IN CONJUNCTION WITH THE TERRITORY PLAN ALONG WITH BLOCK DISCLOSURE PLANS AND THE GINNINDERRY DESIGN REQUIREMENTS TO CONFIRM ALL CURRENT CONTROLS PERTAINING TO YOUR BLOCK.

SCALE

1:250 @A4

0 1 2 3 4 5 10

Ginninderry

BLOCK PLANNING CONTROLS

FENCING CONTROLS PLAN



KEY MAP

SITE LOCATION



LEGEND

Block Boundary

BOUNDARY

Boundary Type

As defined by Territory Plan Definitions

Noise Affected Blocks

Refer to EDP Planning Controls Plans

INDICATIVE BUILDING AREA

Note: Based on min. building setbacks. This does not take into account site coverage or building envelopes.

Indicative Articulation Zone

Nominated Minimum Setback - All Floors
(except for side setbacks to garages and carports)
Refer to *EDP Planning Controls Plan*

Indicative Planting Area

BLOCK INFORMATION

STAGE	2
ZONE	RZ4
SECTION	44
BLOCK	19
CLASSIFICATION	Refer to Residential Zones Policy and Belconnen District Specifications
HOUSING TYPE	Multi Unit Site (2)

REV	DRAWN	CHECKED	APPROVED	DATE
A	AM	JM	JM	03/06/26
B	AM	JM	JM	09/06/26
C	AM	DC	DC	10/09/26

DO NOT SCALE OFF DRAWINGS. DIMENSIONS ARE IN METRES.

INFORMATION ON THIS PLAN IS TO BE USED AS A GUIDE ONLY FOR THE DESIGN PROCESS. APPROVED EDP PLANNING CONTROLS NEED TO BE CHECKED AGAINST DISTRICT TECHNICAL SPECIFICATIONS UPLIFTS. PLANS TO BE READ IN CONJUNCTION WITH THE TERRITORY PLAN ALONG WITH BLOCK DISCLOSURE PLANS AND THE GINNINDERRY DESIGN REQUIREMENTS TO CONFIRM ALL CURRENT CONTROLS PERTAINING TO YOUR BLOCK.

SCALE
1:250 @A4

0 1 2 3 4 5 10

Ginninderry

BLOCK PLANNING CONTROLS

BUILDING & SITING CONTROLS PLAN



KEY MAP

SITE LOCATION



LEGEND

Block Boundary

BOUNDARY

Boundary Type

As defined by Territory Plan Definitions

F——F

Inter-Allotment Fencing: side and rear boundaries

Maximum height 1.8m from NGL | Minimum setback 0m (100%)

Min 1.0m behind the front building line

Construction and Finish

Inter-allotment fencing to be max 1.8m high timber paling fencing or lapped and capped timber paling fencing. If Colorbond is used, the profile must be Neetascreen or Miniscreen and in the approved colour as per Ginninderry Housing Design Requirements.

Refer to Ginninderry Housing Design Requirements.

Return Boundary Fencing to Building Line or Side Fence

F—C

Mandatory Fencing Type F1:

Refer to Planning (Exempt Development) SDHDC - Belconnen District Declaration
Mandatory height: 1.5m
Minimum Boundary Length: 100%
Minimum setback from boundary: 800mm

F—C

Mandatory Fencing Type F2:

Refer to the EDP Planning Controls Plans
Mandatory height: 1.8m
Minimum Boundary Length: 50%
Minimum setback from boundary: Nil

Construction and Finish

No fences are permitted forward of the building line. Courtyard walls are permitted in instances where specified in the Belconnen District Specifications & Residential Zones Specifications (whichever is applicable).

Courtyard wall must be a combination of solid and semi-transparent elements that are constructed of the following: masonry or stonework; dressed hardwood timber; or powder-coated aluminium.

Openings to be a minimum of 10mm.

Refer to Fencing Control Plan and Ginninderry Housing Design Requirements.

BLOCK INFORMATION

STAGE	2
ZONE	RZ4
SECTION	44
BLOCK	19
CLASSIFICATION	Refer to Residential Zones Policy and Belconnen District Specifications
HOUSING TYPE	Multi Unit Site (2)

REV	DRAWN	CHECKED	APPROVED	DATE
A	AM	JM	JM	03/06/26
B	AM	JM	JM	09/06/26
C	AM	DC	DC	10/09/26

DO NOT SCALE OFF DRAWINGS. DIMENSIONS ARE IN METRES.

INFORMATION ON THIS PLAN IS TO BE USED AS A GUIDE ONLY FOR THE DESIGN PROCESS. APPROVED EDP PLANNING CONTROLS NEED TO BE CHECKED AGAINST DISTRICT TECHNICAL SPECIFICATIONS UPLIFTS. PLANS TO BE READ IN CONJUNCTION WITH THE TERRITORY PLAN ALONG WITH BLOCK DISCLOSURE PLANS AND THE GINNINDERRY DESIGN REQUIREMENTS TO CONFIRM ALL CURRENT CONTROLS PERTAINING TO YOUR BLOCK.

SCALE

1:250 @A4

0 1 2 3 4 5 10

Ginninderry

BLOCK PLANNING CONTROLS

FENCING CONTROLS PLAN



KEY MAP

SITE LOCATION



LEGEND

Block Boundary

BOUNDARY

Boundary Type

As defined by Territory Plan Definitions

MS

Blocks 500sqm < 550sqm

Subject to mid size block provisions by *EDP Planning Controls Plan*

INDICATIVE BUILDING AREA

Note: Based on min. building setbacks. This does not take into account site coverage or building envelopes.

Indicative Articulation Zone

Nominated Minimum Setback - All Floors
(except for side setbacks to garages and carports)
Refer to *EDP Planning Controls Plan*

Indicative Planting Area

BLOCK INFORMATION

STAGE	2
ZONE	RZ4
SECTION	50
BLOCK	1
CLASSIFICATION	Refer to Residential Zones Policy and Belconnen District Specifications
HOUSING TYPE	Multi Unit Site (2)

REV	DRAWN	CHECKED	APPROVED	DATE
A	AM	JM	JM	03/06/26
B	AM	JM	JM	09/06/26
C	AM	DC	DC	10/09/26

DO NOT SCALE OFF DRAWINGS. DIMENSIONS ARE IN METRES.

INFORMATION ON THIS PLAN IS TO BE USED AS A GUIDE ONLY FOR THE DESIGN PROCESS. APPROVED EDP PLANNING CONTROLS NEED TO BE CHECKED AGAINST DISTRICT TECHNICAL SPECIFICATIONS UPLIFTS. PLANS TO BE READ IN CONJUNCTION WITH THE TERRITORY PLAN ALONG WITH BLOCK DISCLOSURE PLANS AND THE GINNINDERRY DESIGN REQUIREMENTS TO CONFIRM ALL CURRENT CONTROLS PERTAINING TO YOUR BLOCK.

SCALE
1:250 @A4

0 1 2 3 4 5 10

Ginninderry

BLOCK PLANNING CONTROLS

BUILDING & SITING CONTROLS PLAN



KEY MAP

SITE LOCATION



LEGEND

Block Boundary

BOUNDARY

Boundary Type

As defined by Territory Plan Definitions

F——F

Inter-Allotment Fencing: side and rear boundaries

Maximum height 1.8m from NGL | Minimum setback 0m (100%)

Min 1.0m behind the front building line

Construction and Finish

Inter-allotment fencing to be max 1.8m high timber paling fencing or lapped and capped timber paling fencing. If Colorbond is used, the profile must be Neetascreen or Miniscreen and in the approved colour as per Ginninderry Housing Design Requirements.

Refer to Ginninderry Housing Design Requirements.

Return Boundary Fencing to Building Line or Side Fence

F—C

Mandatory Fencing Type F2:

Refer to the EDP Planning Controls Plans
Mandatory height: 1.8m
Minimum Boundary Length: 50%
Minimum setback from boundary: Nil

Construction and Finish

No fences are permitted forward of the building line. Courtyard walls are permitted in instances where specified in the Belconnen District Specifications & Residential Zones Specifications (whichever is applicable).

Courtyard wall must be a combination of solid and semi-transparent elements that are constructed of the following: masonry or stonework; dressed hardwood timber; or powder-coated aluminium.

Openings to be a minimum of 10mm.

Refer to Fencing Control Plan and Ginninderry Housing Design Requirements.

BLOCK INFORMATION

STAGE	2
ZONE	RZ4
SECTION	50
BLOCK	1
CLASSIFICATION	Refer to Residential Zones Policy and Belconnen District Specifications
HOUSING TYPE	Multi Unit Site (2)

REV	DRAWN	CHECKED	APPROVED	DATE
A	AM	JM	JM	03/06/26
B	AM	JM	JM	09/06/26
C	AM	DC	DC	10/09/26

DO NOT SCALE OFF DRAWINGS. DIMENSIONS ARE IN METRES.

INFORMATION ON THIS PLAN IS TO BE USED AS A GUIDE ONLY FOR THE DESIGN PROCESS. APPROVED EDP PLANNING CONTROLS NEED TO BE CHECKED AGAINST DISTRICT TECHNICAL SPECIFICATIONS UPLIFTS. PLANS TO BE READ IN CONJUNCTION WITH THE TERRITORY PLAN ALONG WITH BLOCK DISCLOSURE PLANS AND THE GINNINDERRY DESIGN REQUIREMENTS TO CONFIRM ALL CURRENT CONTROLS PERTAINING TO YOUR BLOCK.

SCALE


1:250 @A4

0 1 2 3 4 5 10

Ginninderry

BLOCK PLANNING CONTROLS

FENCING CONTROLS PLAN

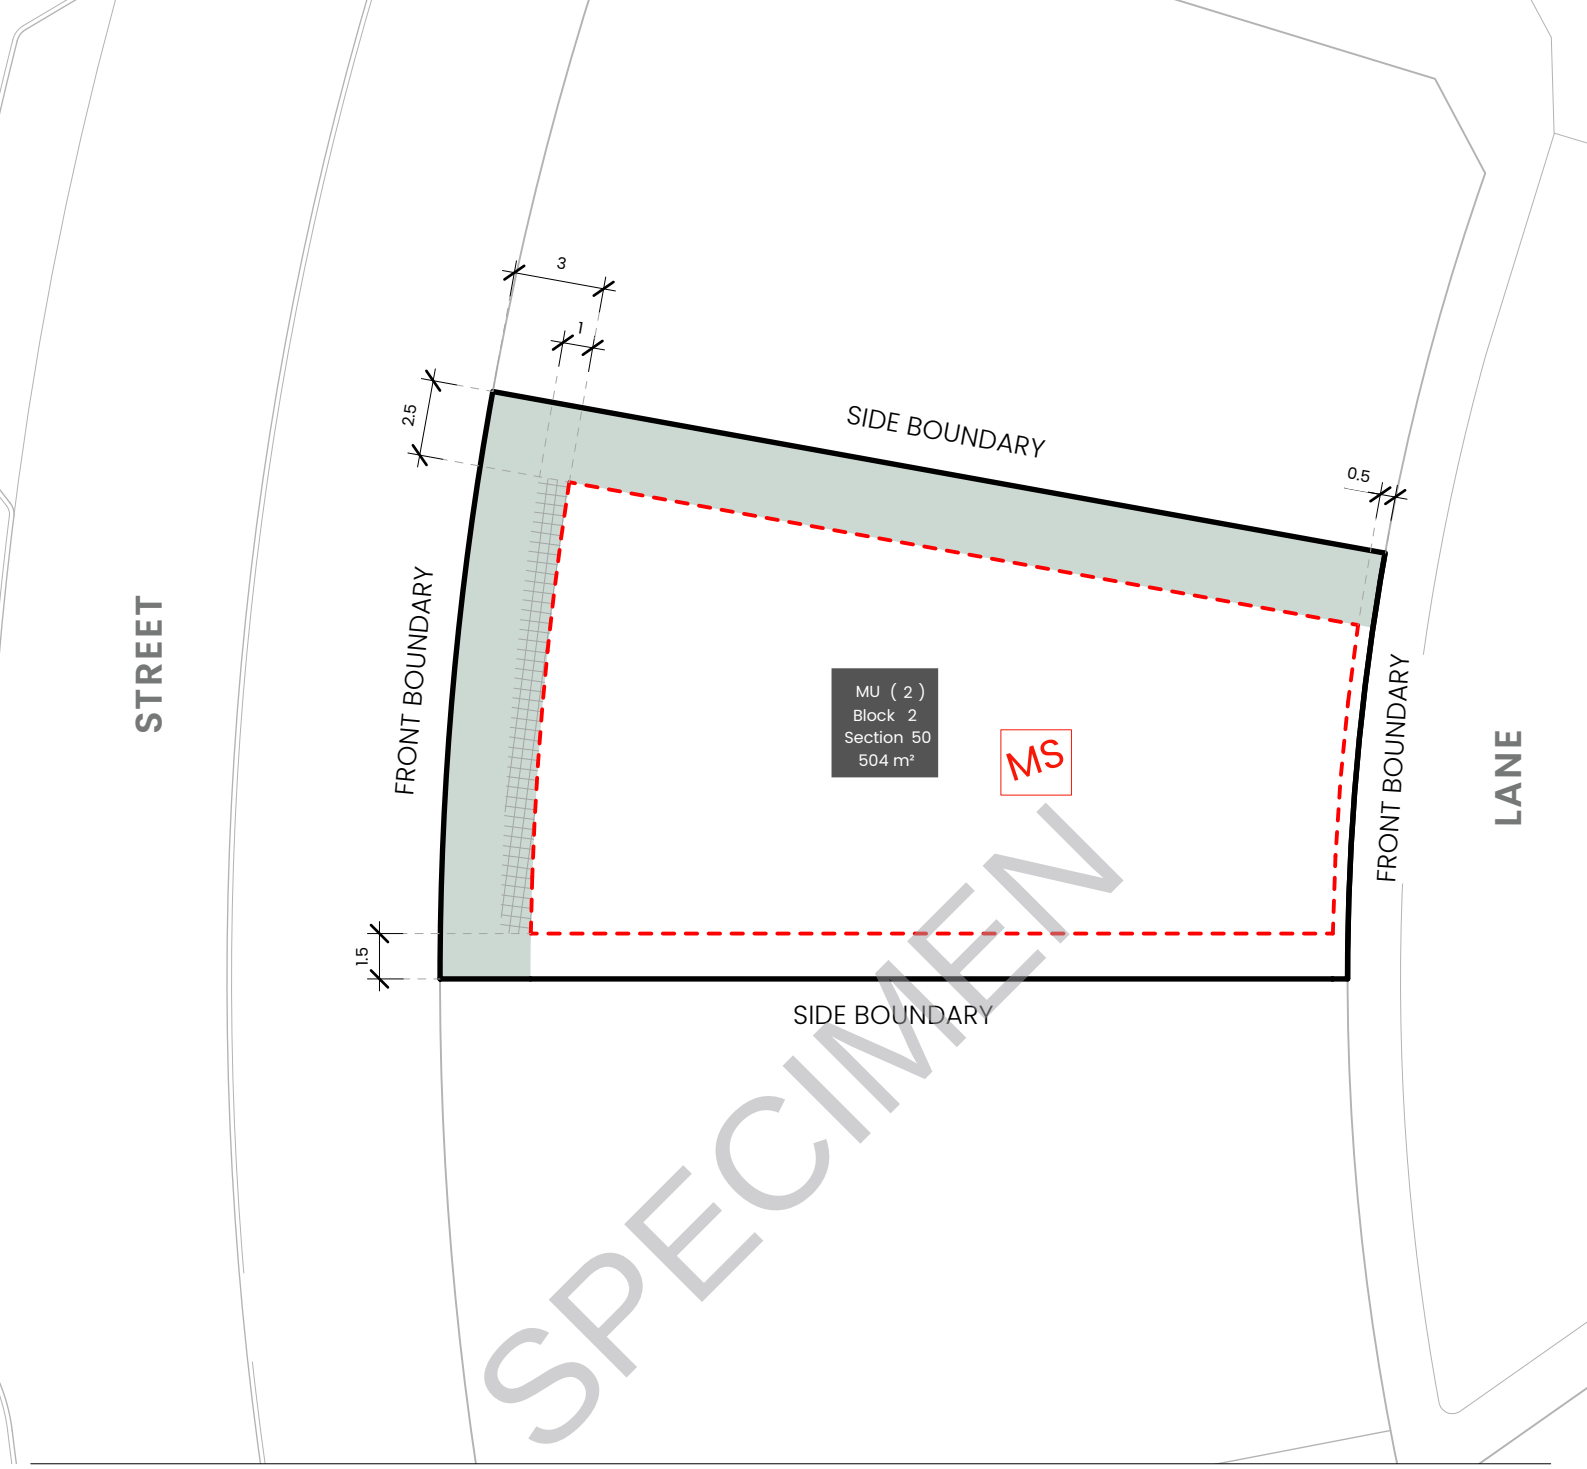

KEY MAP

SITE LOCATION



LEGEND

Block Boundary

BOUNDARY

Boundary Type
As defined by Territory Plan Definitions

MS

Blocks 500sqm < 550sqm
Subject to mid size block provisions by *EDP Planning Controls Plan*

INDICATIVE BUILDING AREA

Note: Based on min. building setbacks. This does not take into account site coverage or building envelopes.

Indicative Articulation Zone

Nominated Minimum Setback - All Floors
(except for side setbacks to garages and carports)
Refer to *EDP Planning Controls Plan*

Indicative Planting Area

BLOCK INFORMATION

STAGE	2
ZONE	RZ4
SECTION	50
BLOCK	2
CLASSIFICATION	Refer to Residential Zones Policy and Belconnen District Specifications
HOUSING TYPE	Multi Unit Site (2)

REV	DRAWN	CHECKED	APPROVED	DATE
A	AM	JM	JM	03/06/26
B	AM	JM	JM	09/06/26
C	AM	DC	DC	10/09/26

DO NOT SCALE OFF DRAWINGS. DIMENSIONS ARE IN METRES.

INFORMATION ON THIS PLAN IS TO BE USED AS A GUIDE ONLY FOR THE DESIGN PROCESS. APPROVED EDP PLANNING CONTROLS NEED TO BE CHECKED AGAINST DISTRICT TECHNICAL SPECIFICATIONS UPLIFTS. PLANS TO BE READ IN CONJUNCTION WITH THE TERRITORY PLAN ALONG WITH BLOCK DISCLOSURE PLANS AND THE GINNINDERRY DESIGN REQUIREMENTS TO CONFIRM ALL CURRENT CONTROLS PERTAINING TO YOUR BLOCK.

SCALE
1:250 @A4

0 1 2 3 4 5 10

Ginninderry

BLOCK PLANNING CONTROLS

BUILDING & SITING CONTROLS PLAN



KEY MAP

SITE LOCATION



LEGEND

Block Boundary

BOUNDARY

Boundary Type

As defined by Territory Plan Definitions

F——F

Inter-Allotment Fencing: side and rear boundaries

Maximum height 1.8m from NGL | Minimum setback 0m (100%)

Min 1.0m behind the front building line

Construction and Finish

Inter-allotment fencing to be max 1.8m high timber paling fencing or lapped and capped timber paling fencing. If Colorbond is used, the profile must be Neetascreen or Miniscreen and in the approved colour as per Ginninderry Housing Design Requirements.

Refer to Ginninderry Housing Design Requirements.

Return Boundary Fencing to Building Line or Side Fence

F—C

Fencing Type F4:

Refer to the EDP Planning Controls Plans
Mandatory height: 1.5m
Minimum Boundary Length: 50%
Minimum setback from boundary: Nil

F—C

Mandatory Fencing Type F2:

Refer to the EDP Planning Controls Plans
Mandatory height: 1.8m
Minimum Boundary Length: 50%
Minimum setback from boundary: Nil

Construction and Finish

No fences are permitted forward of the building line. Courtyard walls are permitted in instances where specified in the Belconnen District Specifications & Residential Zones Specifications (whichever is applicable).

Courtyard wall must be a combination of solid and semi-transparent elements that are constructed of the following: masonry or stonework; dressed hardwood timber; or powder-coated aluminium.

Openings to be a minimum of 10mm.

Refer to Fencing Control Plan and Ginninderry Housing Design Requirements.

BLOCK INFORMATION

STAGE	2
ZONE	RZ4
SECTION	50
BLOCK	2
CLASSIFICATION	Refer to Residential Zones Policy and Belconnen District Specifications
HOUSING TYPE	Multi Unit Site (2)

REV	DRAWN	CHECKED	APPROVED	DATE
A	AM	JM	JM	03/06/26
B	AM	JM	JM	09/06/26
C	AM	DC	DC	10/09/26

DO NOT SCALE OFF DRAWINGS. DIMENSIONS ARE IN METRES.

INFORMATION ON THIS PLAN IS TO BE USED AS A GUIDE ONLY FOR THE DESIGN PROCESS. APPROVED EDP PLANNING CONTROLS NEED TO BE CHECKED AGAINST DISTRICT TECHNICAL SPECIFICATIONS UPLIFTS. PLANS TO BE READ IN CONJUNCTION WITH THE TERRITORY PLAN ALONG WITH BLOCK DISCLOSURE PLANS AND THE GINNINDERRY DESIGN REQUIREMENTS TO CONFIRM ALL CURRENT CONTROLS PERTAINING TO YOUR BLOCK.

SCALE

1:250 @A4

0 1 2 3 4 5 10

Ginninderry

BLOCK PLANNING CONTROLS

FENCING CONTROLS PLAN



KEY MAP

SITE LOCATION



LEGEND

Block Boundary

BOUNDARY

Boundary Type
As defined by Territory Plan Definitions

MS

Blocks 500sqm < 550sqm
Subject to mid size block provisions by *EDP Planning Controls Plan*

INDICATIVE BUILDING AREA

Note: Based on min. building setbacks. This does not take into account site coverage or building envelopes.

Indicative Articulation Zone

Nominated Minimum Setback - All Floors
(except for side setbacks to garages and carports)
Refer to *EDP Planning Controls Plan*

Indicative Planting Area

BLOCK INFORMATION

STAGE	2
ZONE	RZ4
SECTION	50
BLOCK	3
CLASSIFICATION	Refer to Residential Zones Policy and Belconnen District Specifications
HOUSING TYPE	Multi Unit Site (2)

REV	DRAWN	CHECKED	APPROVED	DATE
A	AM	JM	JM	03/06/26
B	AM	JM	JM	09/06/26
C	AM	DC	DC	10/09/26

DO NOT SCALE OFF DRAWINGS. DIMENSIONS ARE IN METRES.

INFORMATION ON THIS PLAN IS TO BE USED AS A GUIDE ONLY FOR THE DESIGN PROCESS. APPROVED EDP PLANNING CONTROLS NEED TO BE CHECKED AGAINST DISTRICT TECHNICAL SPECIFICATIONS UPLIFTS. PLANS TO BE READ IN CONJUNCTION WITH THE TERRITORY PLAN ALONG WITH BLOCK DISCLOSURE PLANS AND THE GINNINDERRY DESIGN REQUIREMENTS TO CONFIRM ALL CURRENT CONTROLS PERTAINING TO YOUR BLOCK.

SCALE
1:250 @A4

0 1 2 3 4 5 10

Ginninderry

BLOCK PLANNING CONTROLS

BUILDING & SITING CONTROLS PLAN



KEY MAP

SITE LOCATION



LEGEND

Block Boundary

BOUNDARY

Boundary Type

As defined by Territory Plan Definitions

F——F

Inter-Allotment Fencing: side and rear boundaries

Maximum height 1.8m from NGL | Minimum setback 0m (100%)

Min 1.0m behind the front building line

Construction and Finish

Inter-allotment fencing to be max 1.8m high timber paling fencing or lapped and capped timber paling fencing. If Colorbond is used, the profile must be Neetascreen or Miniscreen and in the approved colour as per Ginninderry Housing Design Requirements.

Refer to Ginninderry Housing Design Requirements.

Return Boundary Fencing to Building Line or Side Fence

F—C

Fencing Type F4:

Refer to the EDP Planning Controls Plans
Mandatory height: 1.5m
Minimum Boundary Length: 50%
Minimum setback from boundary: Nil

F—C

Mandatory Fencing Type F2:

Refer to the EDP Planning Controls Plans
Mandatory height: 1.8m
Minimum Boundary Length: 50%
Minimum setback from boundary: Nil

Construction and Finish

No fences are permitted forward of the building line. Courtyard walls are permitted in instances where specified in the Belconnen District Specifications & Residential Zones Specifications (whichever is applicable).

Courtyard wall must be a combination of solid and semi-transparent elements that are constructed of the following: masonry or stonework; dressed hardwood timber; or powder-coated aluminium.

Openings to be a minimum of 10mm.

Refer to Fencing Control Plan and Ginninderry Housing Design Requirements.

BLOCK INFORMATION

STAGE	2
ZONE	RZ4
SECTION	50
BLOCK	3
CLASSIFICATION	Refer to Residential Zones Policy and Belconnen District Specifications
HOUSING TYPE	Multi Unit Site (2)

REV	DRAWN	CHECKED	APPROVED	DATE
A	AM	JM	JM	03/06/26
B	AM	JM	JM	09/06/26
C	AM	DC	DC	10/09/26

DO NOT SCALE OFF DRAWINGS. DIMENSIONS ARE IN METRES.

INFORMATION ON THIS PLAN IS TO BE USED AS A GUIDE ONLY FOR THE DESIGN PROCESS. APPROVED EDP PLANNING CONTROLS NEED TO BE CHECKED AGAINST DISTRICT TECHNICAL SPECIFICATIONS UPLIFTS. PLANS TO BE READ IN CONJUNCTION WITH THE TERRITORY PLAN ALONG WITH BLOCK DISCLOSURE PLANS AND THE GINNINDERRY DESIGN REQUIREMENTS TO CONFIRM ALL CURRENT CONTROLS PERTAINING TO YOUR BLOCK.

SCALE


1:250 @A4

0 1 2 3 4 5 10

Ginninderry

BLOCK PLANNING CONTROLS

FENCING CONTROLS PLAN

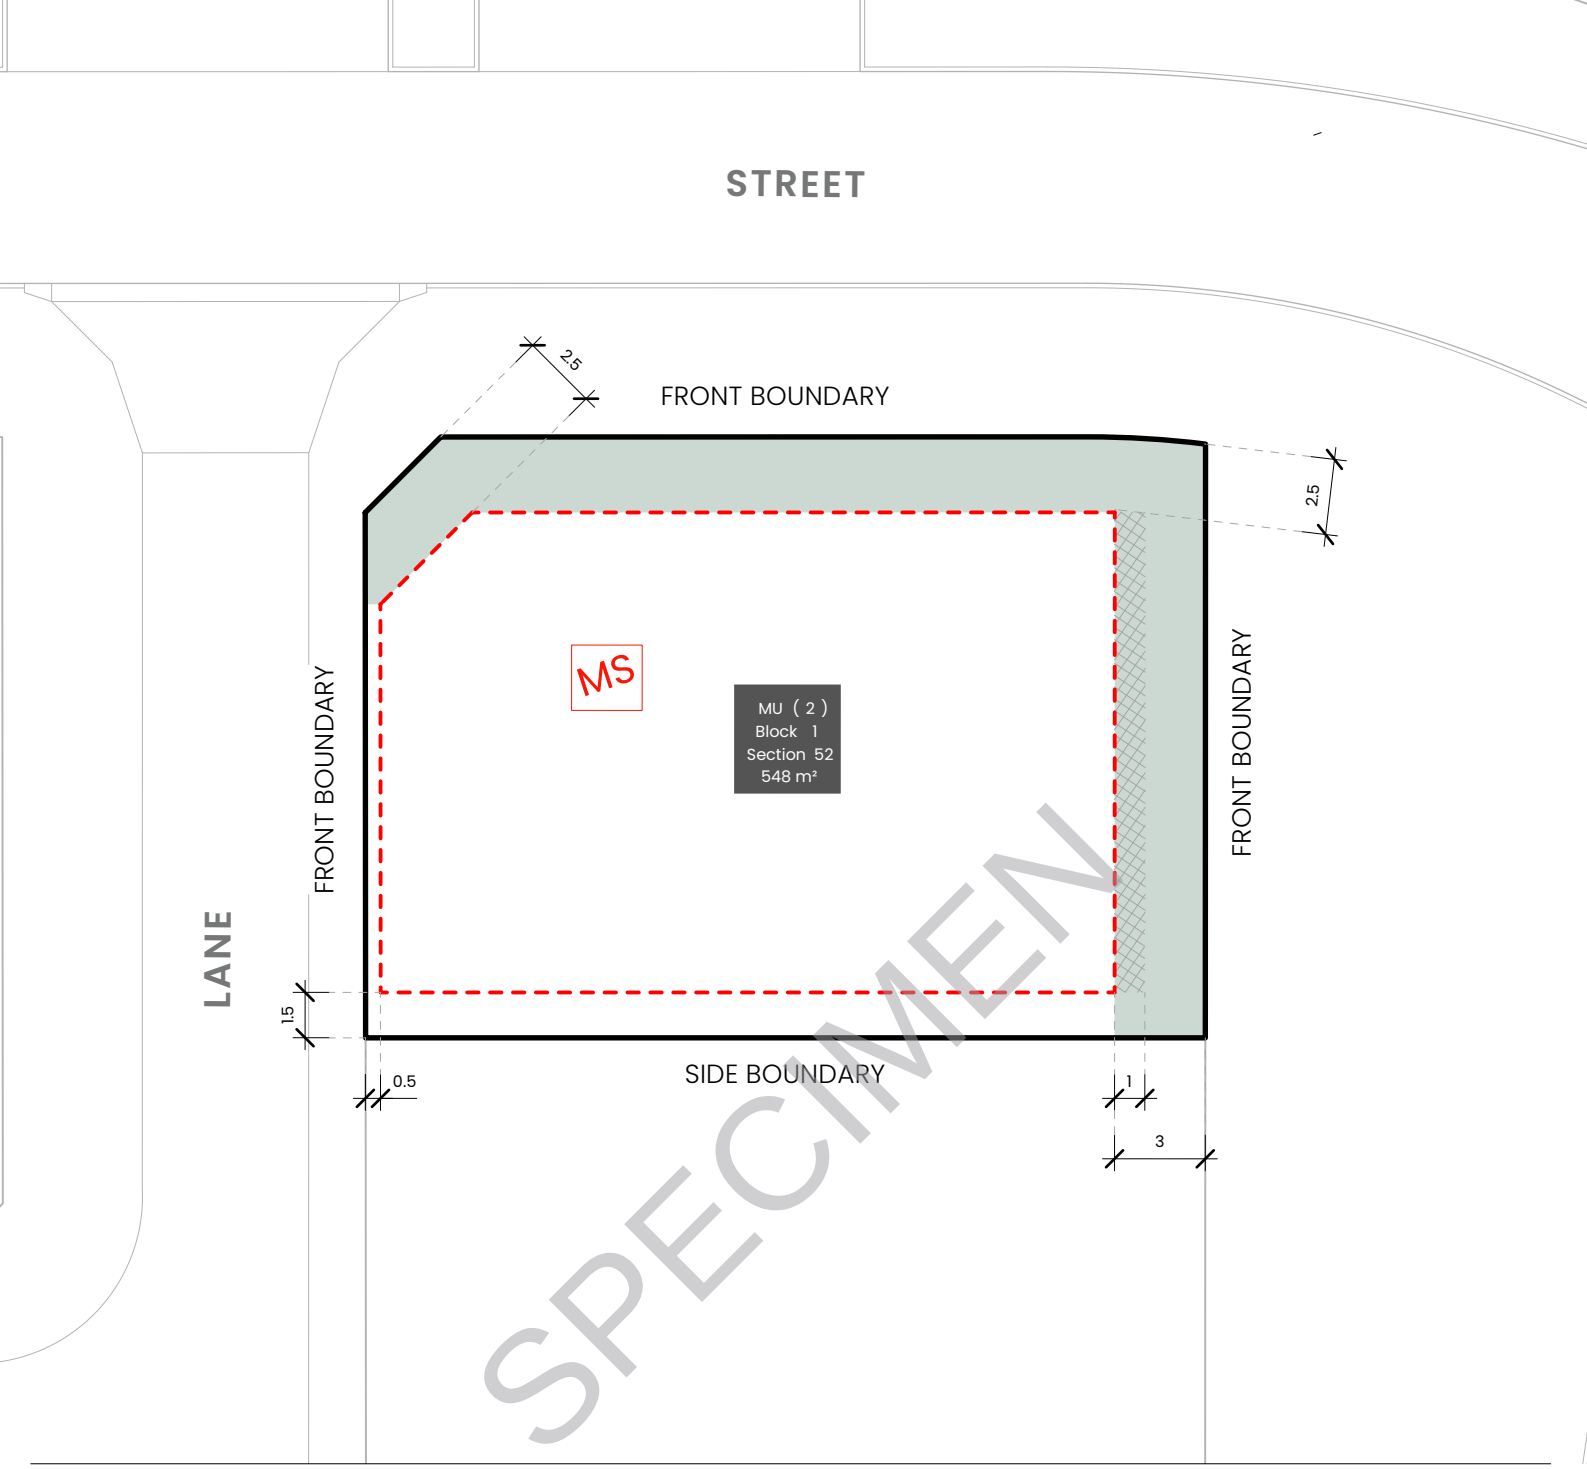

KEY MAP

SITE LOCATION



LEGEND

Block Boundary

BOUNDARY

Boundary Type

As defined by Territory Plan Definitions

MS

Blocks 500sqm < 550sqm

Subject to mid size block provisions by *EDP Planning Controls Plan*

INDICATIVE BUILDING AREA

Note: Based on min. building setbacks. This does not take into account site coverage or building envelopes.

Indicative Articulation Zone

Nominated Minimum Setback - All Floors
(except for side setbacks to garages and carports)
Refer to *EDP Planning Controls Plan*

Indicative Planting Area

BLOCK INFORMATION

STAGE	2
ZONE	RZ4
SECTION	52
BLOCK	1
CLASSIFICATION	Refer to Residential Zones Policy and Belconnen District Specifications
HOUSING TYPE	Multi Unit Site (2)

REV	DRAWN	CHECKED	APPROVED	DATE
A	AM	JM	JM	03/06/26
B	AM	JM	JM	09/06/26
C	AM	DC	DC	10/09/26

DO NOT SCALE OFF DRAWINGS. DIMENSIONS ARE IN METRES.

INFORMATION ON THIS PLAN IS TO BE USED AS A GUIDE ONLY FOR THE DESIGN PROCESS. APPROVED EDP PLANNING CONTROLS NEED TO BE CHECKED AGAINST DISTRICT TECHNICAL SPECIFICATIONS UPLIFTS. PLANS TO BE READ IN CONJUNCTION WITH THE TERRITORY PLAN ALONG WITH BLOCK DISCLOSURE PLANS AND THE GINNINDERRY DESIGN REQUIREMENTS TO CONFIRM ALL CURRENT CONTROLS PERTAINING TO YOUR BLOCK.

SCALE
1:250 @A4

0 1 2 3 4 5 10

Ginninderry

BLOCK PLANNING CONTROLS

BUILDING & SITING CONTROLS PLAN



KEY MAP

SITE LOCATION



LEGEND

Block Boundary

BOUNDARY

Boundary Type

As defined by Territory Plan Definitions

F——F

Inter-Allotment Fencing: side and rear boundaries

Maximum height 1.8m from NGL | Minimum setback 0m (100%)

Min 1.0m behind the front building line

Construction and Finish

Inter-allotment fencing to be max 1.8m high timber paling fencing or lapped and capped timber paling fencing. If Colorbond is used, the profile must be Neetascreen or Miniscreen and in the approved colour as per Ginninderry Housing Design Requirements.

Refer to Ginninderry Housing Design Requirements.

Return Boundary Fencing to Building Line or Side Fence

F—C

Fencing Type F4:

Refer to the EDP Planning Controls Plans
Mandatory height: 1.5m
Minimum Boundary Length: 50%
Minimum setback from boundary: Nil

Construction and Finish

No fences are permitted forward of the building line. Courtyard walls are permitted in instances where specified in the Belconnen District Specifications & Residential Zones Specifications (whichever is applicable).

Courtyard wall must be a combination of solid and semi-transparent elements that are constructed of the following: masonry or stonework; dressed hardwood timber; or powder-coated aluminium.

Openings to be a minimum of 10mm.

Refer to Fencing Control Plan and Ginninderry Housing Design Requirements.

BLOCK INFORMATION

STAGE	2
ZONE	RZ4
SECTION	52
BLOCK	1
CLASSIFICATION	Refer to Residential Zones Policy and Belconnen District Specifications
HOUSING TYPE	Multi Unit Site (2)

REV	DRAWN	CHECKED	APPROVED	DATE
A	AM	JM	JM	03/06/26
B	AM	JM	JM	09/06/26
C	AM	DC	DC	10/09/26

DO NOT SCALE OFF DRAWINGS. DIMENSIONS ARE IN METRES.

INFORMATION ON THIS PLAN IS TO BE USED AS A GUIDE ONLY FOR THE DESIGN PROCESS. APPROVED EDP PLANNING CONTROLS NEED TO BE CHECKED AGAINST DISTRICT TECHNICAL SPECIFICATIONS UPLIFTS. PLANS TO BE READ IN CONJUNCTION WITH THE TERRITORY PLAN ALONG WITH BLOCK DISCLOSURE PLANS AND THE GINNINDERRY DESIGN REQUIREMENTS TO CONFIRM ALL CURRENT CONTROLS PERTAINING TO YOUR BLOCK.

SCALE


1:250 @A4

0 1 2 3 4 5 10

Ginninderry

BLOCK PLANNING CONTROLS

FENCING CONTROLS PLAN

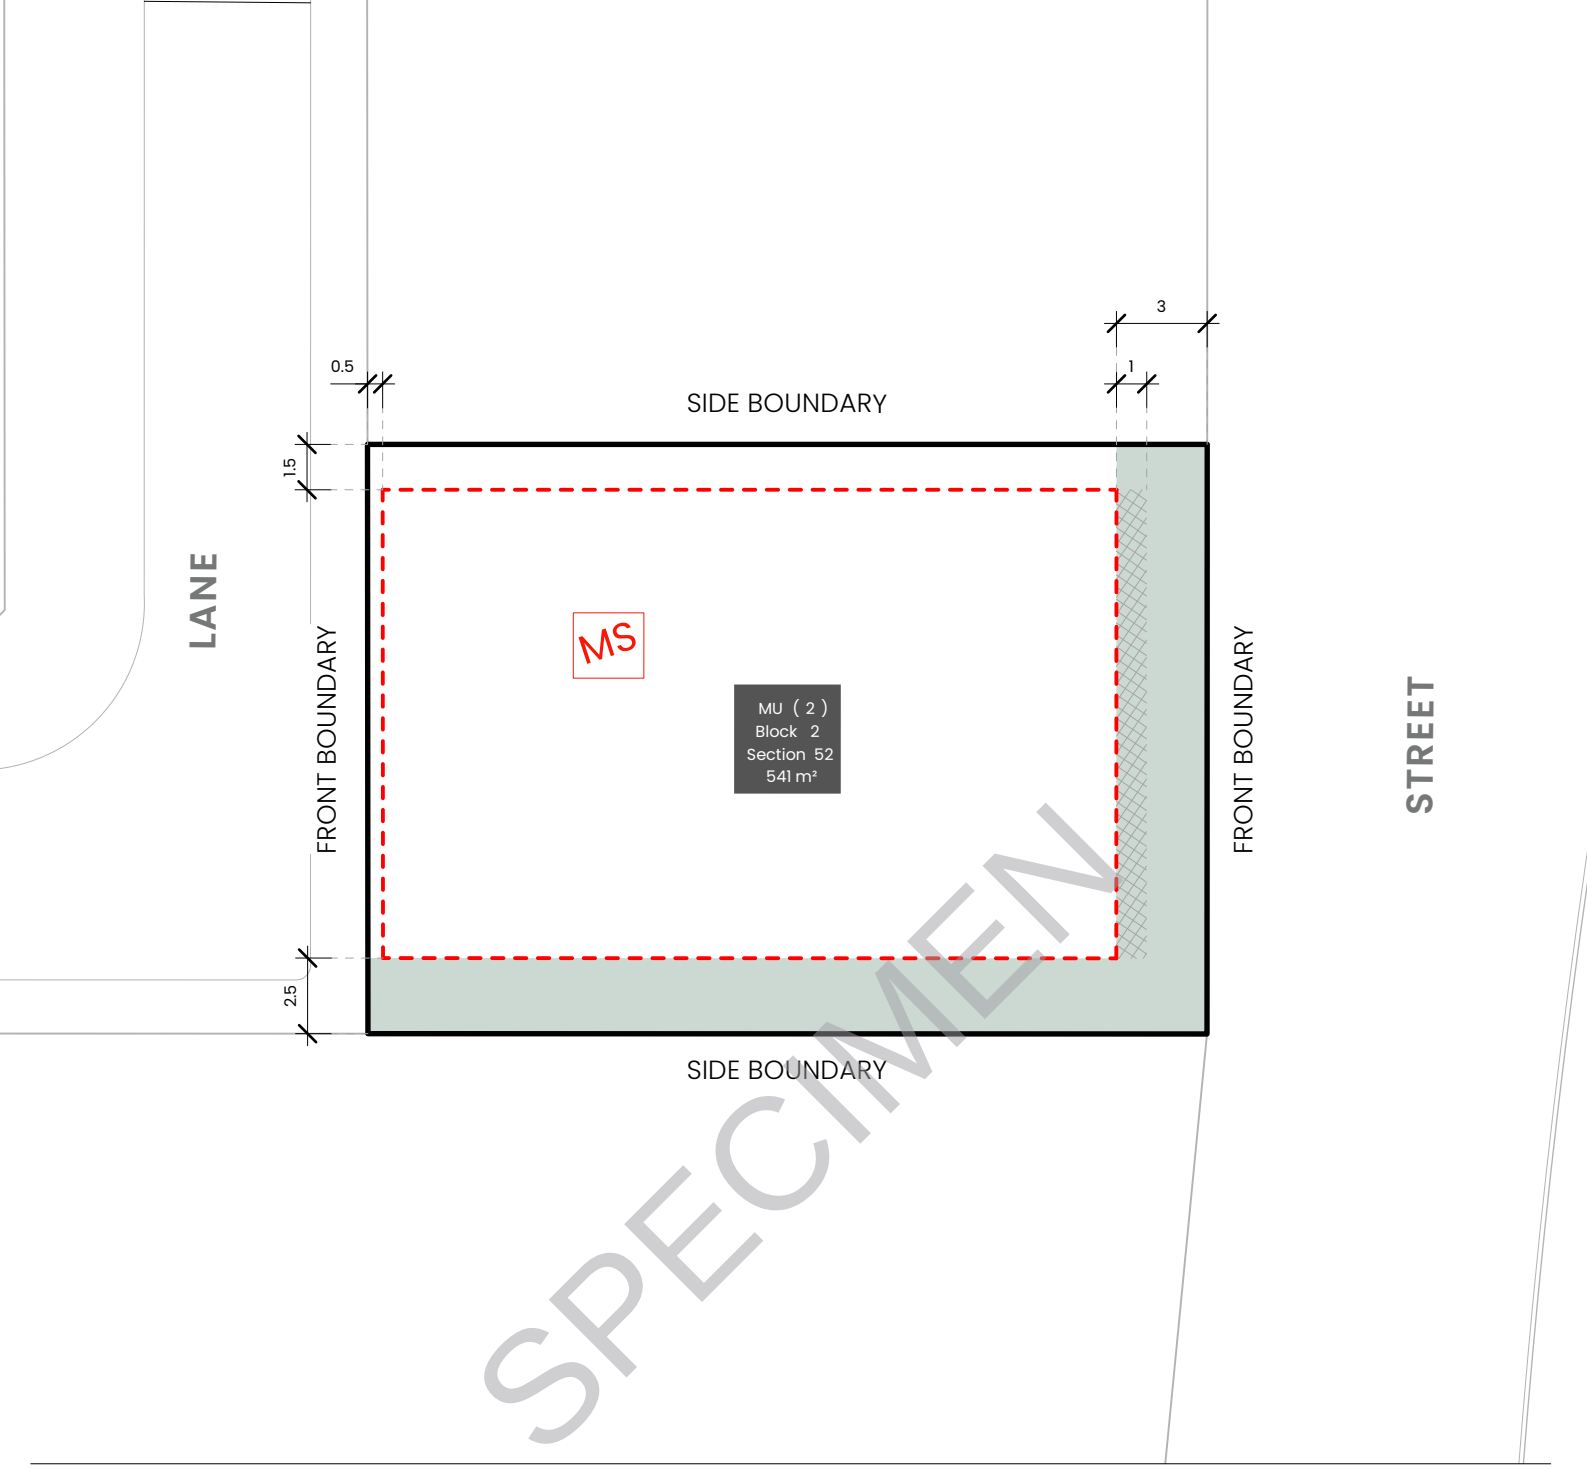

SPECIMEN

KEY MAP

SITE LOCATION



LEGEND

Block Boundary

BOUNDARY

Boundary Type
As defined by Territory Plan Definitions

MS

Blocks 500sqm < 550sqm
Subject to mid size block provisions by *EDP Planning Controls Plan*

INDICATIVE BUILDING AREA

Note: Based on min. building setbacks. This does not take into account site coverage or building envelopes.

Indicative Articulation Zone

Nominated Minimum Setback - All Floors
(except for side setbacks to garages and carports)
Refer to *EDP Planning Controls Plan*

Indicative Planting Area

BLOCK INFORMATION

STAGE	2
ZONE	RZ4
SECTION	52
BLOCK	2
CLASSIFICATION	Refer to Residential Zones Policy and Belconnen District Specifications
HOUSING TYPE	Multi Unit Site (2)

REV	DRAWN	CHECKED	APPROVED	DATE
A	AM	JM	JM	03/06/26
B	AM	JM	JM	09/06/26
C	AM	DC	DC	10/09/26

DO NOT SCALE OFF DRAWINGS. DIMENSIONS ARE IN METRES.

INFORMATION ON THIS PLAN IS TO BE USED AS A GUIDE ONLY FOR THE DESIGN PROCESS. APPROVED EDP PLANNING CONTROLS NEED TO BE CHECKED AGAINST DISTRICT TECHNICAL SPECIFICATIONS UPLIFTS. PLANS TO BE READ IN CONJUNCTION WITH THE TERRITORY PLAN ALONG WITH BLOCK DISCLOSURE PLANS AND THE GINNINDERRY DESIGN REQUIREMENTS TO CONFIRM ALL CURRENT CONTROLS PERTAINING TO YOUR BLOCK.

SCALE
1:250 @A4

0 1 2 3 4 5 10

Ginninderry

BLOCK PLANNING CONTROLS

BUILDING & SITING CONTROLS PLAN



KEY MAP

SITE LOCATION



LEGEND

Block Boundary

BOUNDARY

Boundary Type

As defined by Territory Plan Definitions

F——F

Inter-Allotment Fencing: side and rear boundaries

Maximum height 1.8m from NGL | Minimum setback 0m (100%)

Min 1.0m behind the front building line

Construction and Finish

Inter-allotment fencing to be max 1.8m high timber paling fencing or lapped and capped timber paling fencing. If Colorbond is used, the profile must be Neetascreen or Miniscreen and in the approved colour as per Ginninderry Housing Design Requirements.

Refer to Ginninderry Housing Design Requirements.

Return Boundary Fencing to Building Line or Side Fence

F—C

Fencing Type F4:

Refer to the EDP Planning Controls Plans
Mandatory height: 1.5m
Minimum Boundary Length: 50%
Minimum setback from boundary: Nil

F—C

Mandatory Fencing Type F2:

Refer to the EDP Planning Controls Plans
Mandatory height: 1.8m
Minimum Boundary Length: 50%
Minimum setback from boundary: Nil

Construction and Finish

No fences are permitted forward of the building line. Courtyard walls are permitted in instances where specified in the Belconnen District Specifications & Residential Zones Specifications (whichever is applicable).

Courtyard wall must be a combination of solid and semi-transparent elements that are constructed of the following: masonry or stonework; dressed hardwood timber; or powder-coated aluminium.

Openings to be a minimum of 10mm.

Refer to Fencing Control Plan and Ginninderry Housing Design Requirements.

BLOCK INFORMATION

STAGE	2
ZONE	RZ4
SECTION	52
BLOCK	2
CLASSIFICATION	Refer to Residential Zones Policy and Belconnen District Specifications
HOUSING TYPE	Multi Unit Site (2)

REV	DRAWN	CHECKED	APPROVED	DATE
A	AM	JM	JM	03/06/26
B	AM	JM	JM	09/06/26
C	AM	DC	DC	10/09/26

DO NOT SCALE OFF DRAWINGS. DIMENSIONS ARE IN METRES.

INFORMATION ON THIS PLAN IS TO BE USED AS A GUIDE ONLY FOR THE DESIGN PROCESS. APPROVED EDP PLANNING CONTROLS NEED TO BE CHECKED AGAINST DISTRICT TECHNICAL SPECIFICATIONS UPLIFTS. PLANS TO BE READ IN CONJUNCTION WITH THE TERRITORY PLAN ALONG WITH BLOCK DISCLOSURE PLANS AND THE GINNINDERRY DESIGN REQUIREMENTS TO CONFIRM ALL CURRENT CONTROLS PERTAINING TO YOUR BLOCK.

SCALE


1:250 @A4

0 1 2 3 4 5 10

Ginninderry

BLOCK PLANNING CONTROLS

FENCING CONTROLS PLAN

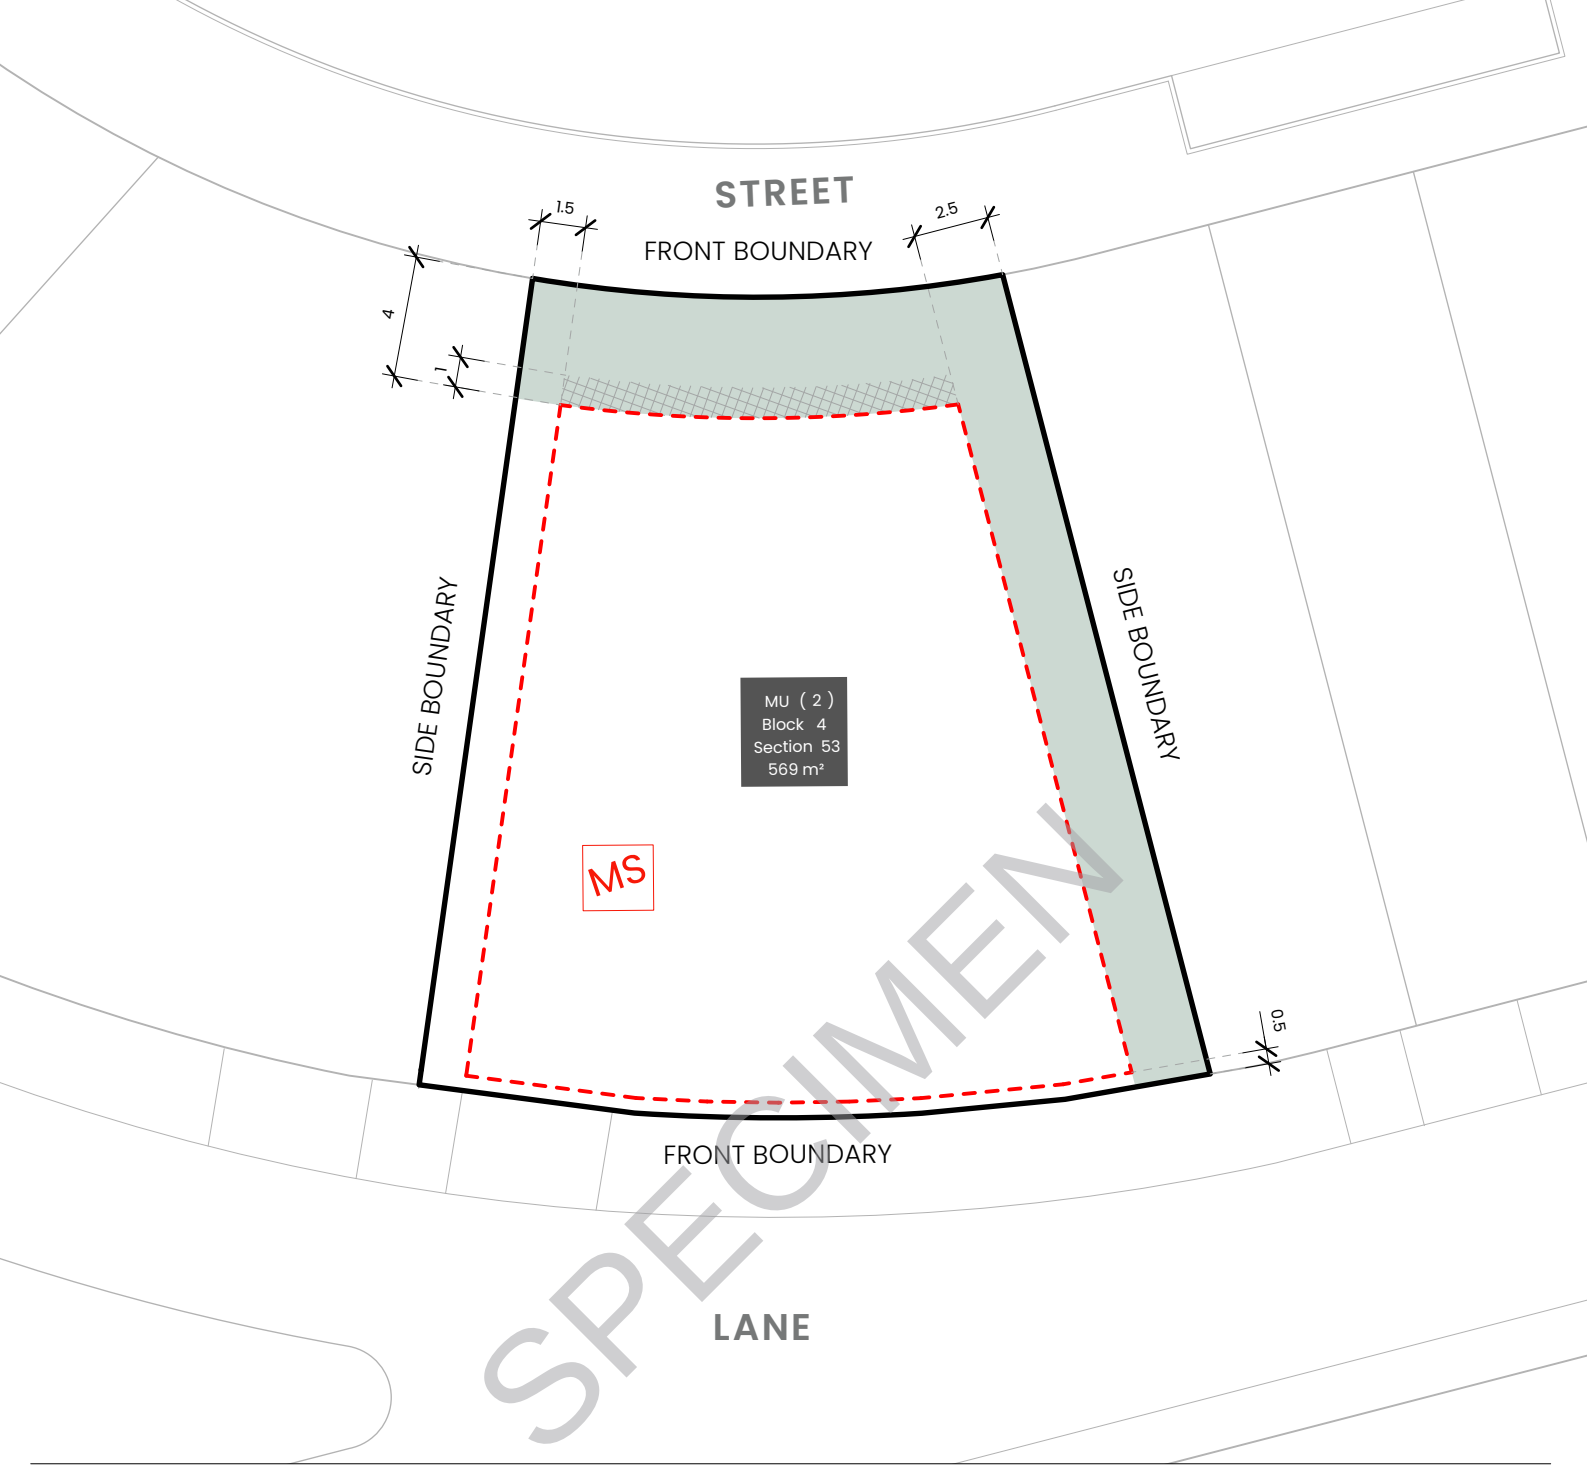

KEY MAP

SITE LOCATION



LEGEND

Block Boundary

BOUNDARY

Boundary Type
As defined by Territory Plan Definitions

MS

Blocks 500sqm < 550sqm
Subject to mid size block provisions by *EDP Planning Controls Plan*

INDICATIVE BUILDING AREA

Note: Based on min. building setbacks. This does not take into account site coverage or building envelopes.

Indicative Articulation Zone

Nominated Minimum Setback - All Floors
(except for side setbacks to garages and carports)
Refer to *EDP Planning Controls Plan*

Indicative Planting Area

BLOCK INFORMATION

STAGE	2
ZONE	RZ4
SECTION	53
BLOCK	4
CLASSIFICATION	Refer to Residential Zones Policy and Belconnen District Specifications
HOUSING TYPE	Multi Unit Site (2)

REV	DRAWN	CHECKED	APPROVED	DATE
A	AM	JM	JM	03/06/26
B	AM	JM	JM	09/06/26
C	AM	DC	DC	10/09/26

DO NOT SCALE OFF DRAWINGS. DIMENSIONS ARE IN METRES.

INFORMATION ON THIS PLAN IS TO BE USED AS A GUIDE ONLY FOR THE DESIGN PROCESS. APPROVED EDP PLANNING CONTROLS NEED TO BE CHECKED AGAINST DISTRICT TECHNICAL SPECIFICATIONS UPLIFTS. PLANS TO BE READ IN CONJUNCTION WITH THE TERRITORY PLAN ALONG WITH BLOCK DISCLOSURE PLANS AND THE GINNINDERRY DESIGN REQUIREMENTS TO CONFIRM ALL CURRENT CONTROLS PERTAINING TO YOUR BLOCK.


SCALE
1:250 @A4

0 1 2 3 4 5 10

Ginninderry

BLOCK PLANNING CONTROLS

BUILDING & SITING CONTROLS PLAN

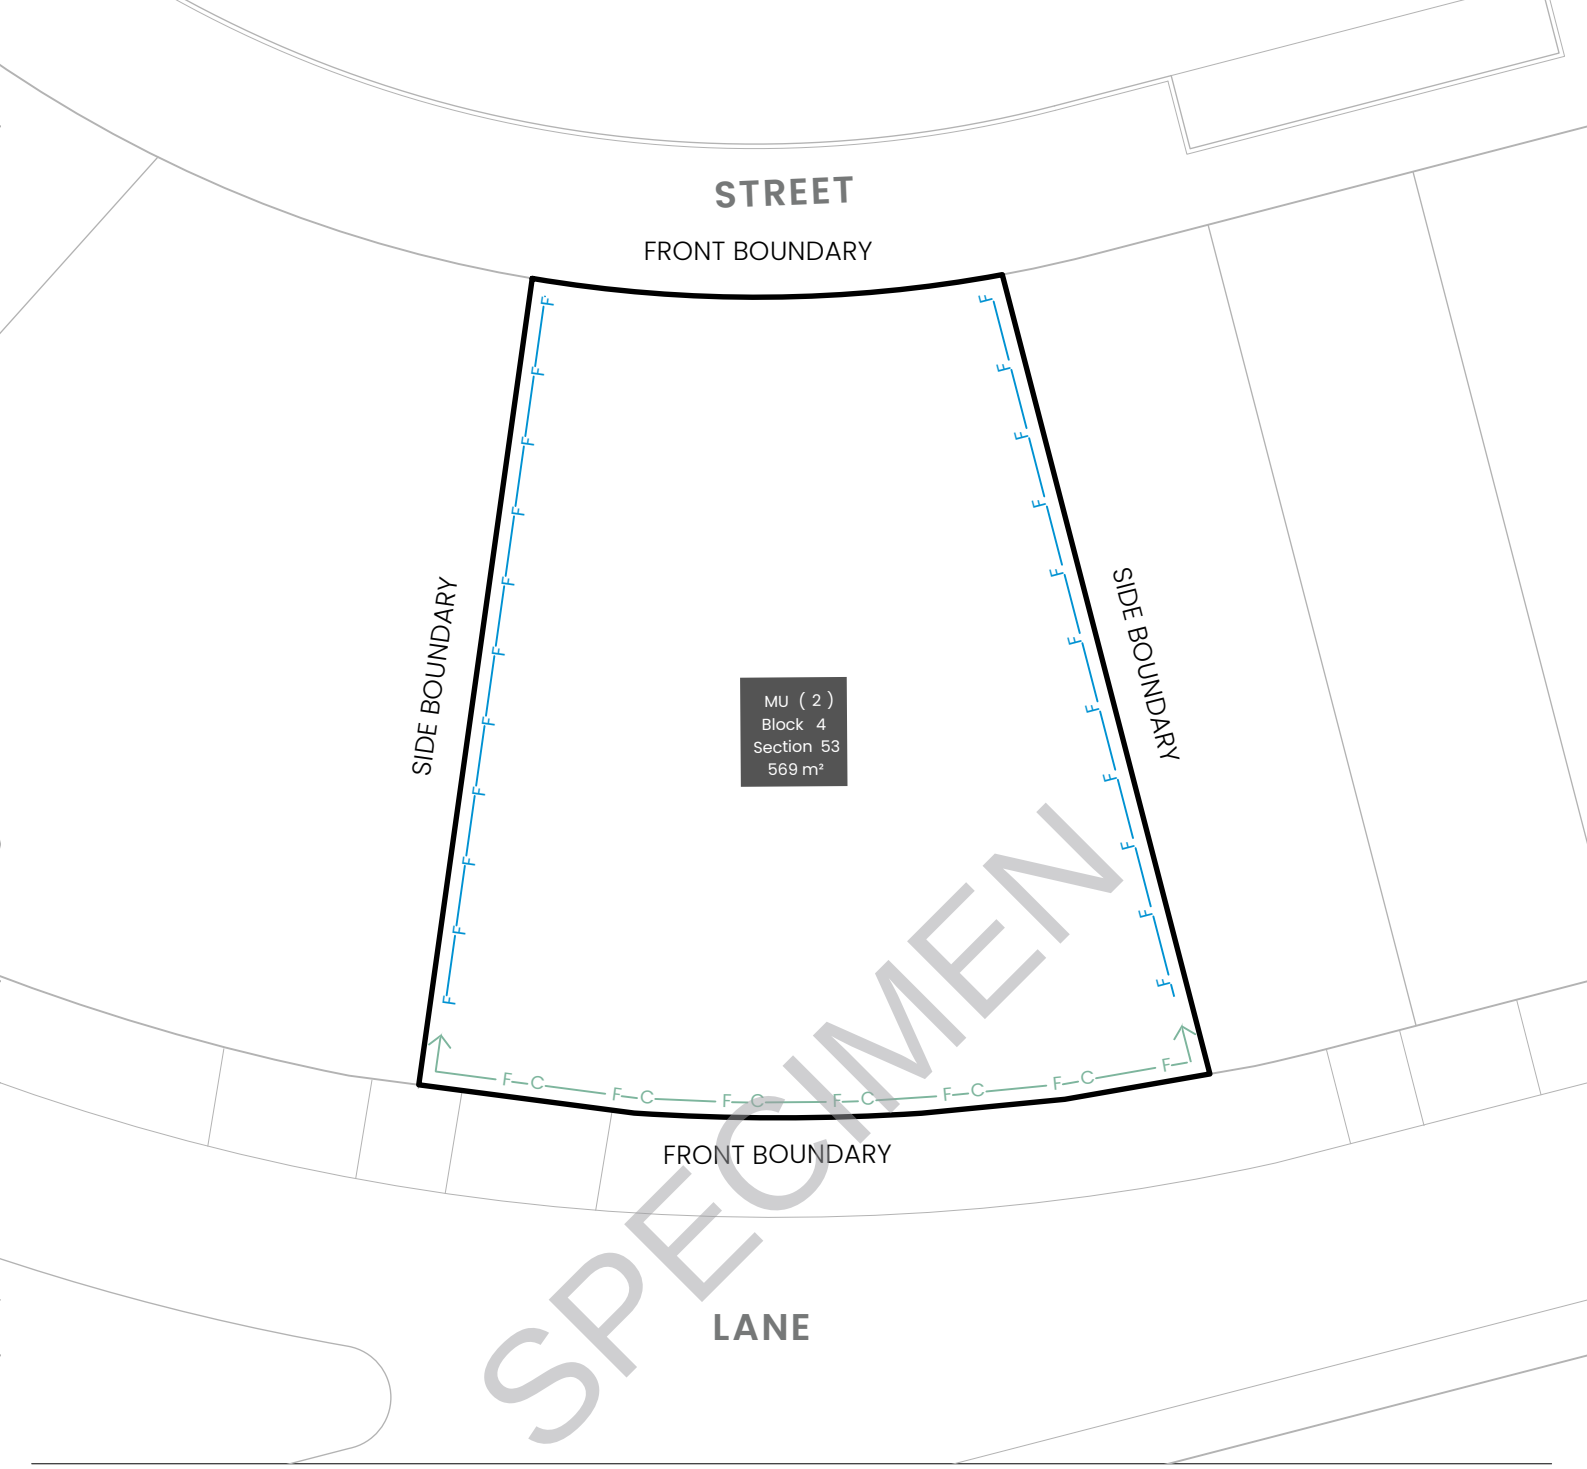

SPECIMEN

KEY MAP

SITE LOCATION



LEGEND

Block Boundary

BOUNDARY

Boundary Type

As defined by Territory Plan Definitions

F——F

Inter-Allotment Fencing: side and rear boundaries

Maximum height 1.8m from NGL | Minimum setback 0m (100%)

Min 1.0m behind the front building line

Construction and Finish

Inter-allotment fencing to be max 1.8m high timber paling fencing or lapped and capped timber paling fencing. If Colorbond is used, the profile must be Neetascreen or Miniscreen and in the approved colour as per Ginninderry Housing Design Requirements.

Refer to Ginninderry Housing Design Requirements.

Return Boundary Fencing to Building Line or Side Fence

F—C

Mandatory Fencing Type F2:

Refer to the EDP Planning Controls Plans
Mandatory height: 1.8m
Minimum Boundary Length: 50%
Minimum setback from boundary: Nil

Construction and Finish

No fences are permitted forward of the building line. Courtyard walls are permitted in instances where specified in the Belconnen District Specifications & Residential Zones Specifications (whichever is applicable).

Courtyard wall must be a combination of solid and semi-transparent elements that are constructed of the following: masonry or stonework; dressed hardwood timber; or powder-coated aluminium.

Openings to be a minimum of 10mm.

Refer to Fencing Control Plan and Ginninderry Housing Design Requirements.

BLOCK INFORMATION

STAGE	2
ZONE	RZ4
SECTION	53
BLOCK	4
CLASSIFICATION	Refer to Residential Zones Policy and Belconnen District Specifications
HOUSING TYPE	Multi Unit Site (2)

REV	DRAWN	CHECKED	APPROVED	DATE
A	AM	JM	JM	03/06/26
B	AM	JM	JM	09/06/26
C	AM	DC	DC	10/09/26

DO NOT SCALE OFF DRAWINGS. DIMENSIONS ARE IN METRES.

INFORMATION ON THIS PLAN IS TO BE USED AS A GUIDE ONLY FOR THE DESIGN PROCESS. APPROVED EDP PLANNING CONTROLS NEED TO BE CHECKED AGAINST DISTRICT TECHNICAL SPECIFICATIONS UPLIFTS. PLANS TO BE READ IN CONJUNCTION WITH THE TERRITORY PLAN ALONG WITH BLOCK DISCLOSURE PLANS AND THE GINNINDERRY DESIGN REQUIREMENTS TO CONFIRM ALL CURRENT CONTROLS PERTAINING TO YOUR BLOCK.

SCALE


1:250 @A4

0 1 2 3 4 5 10

Ginninderry

BLOCK PLANNING CONTROLS

FENCING CONTROLS PLAN

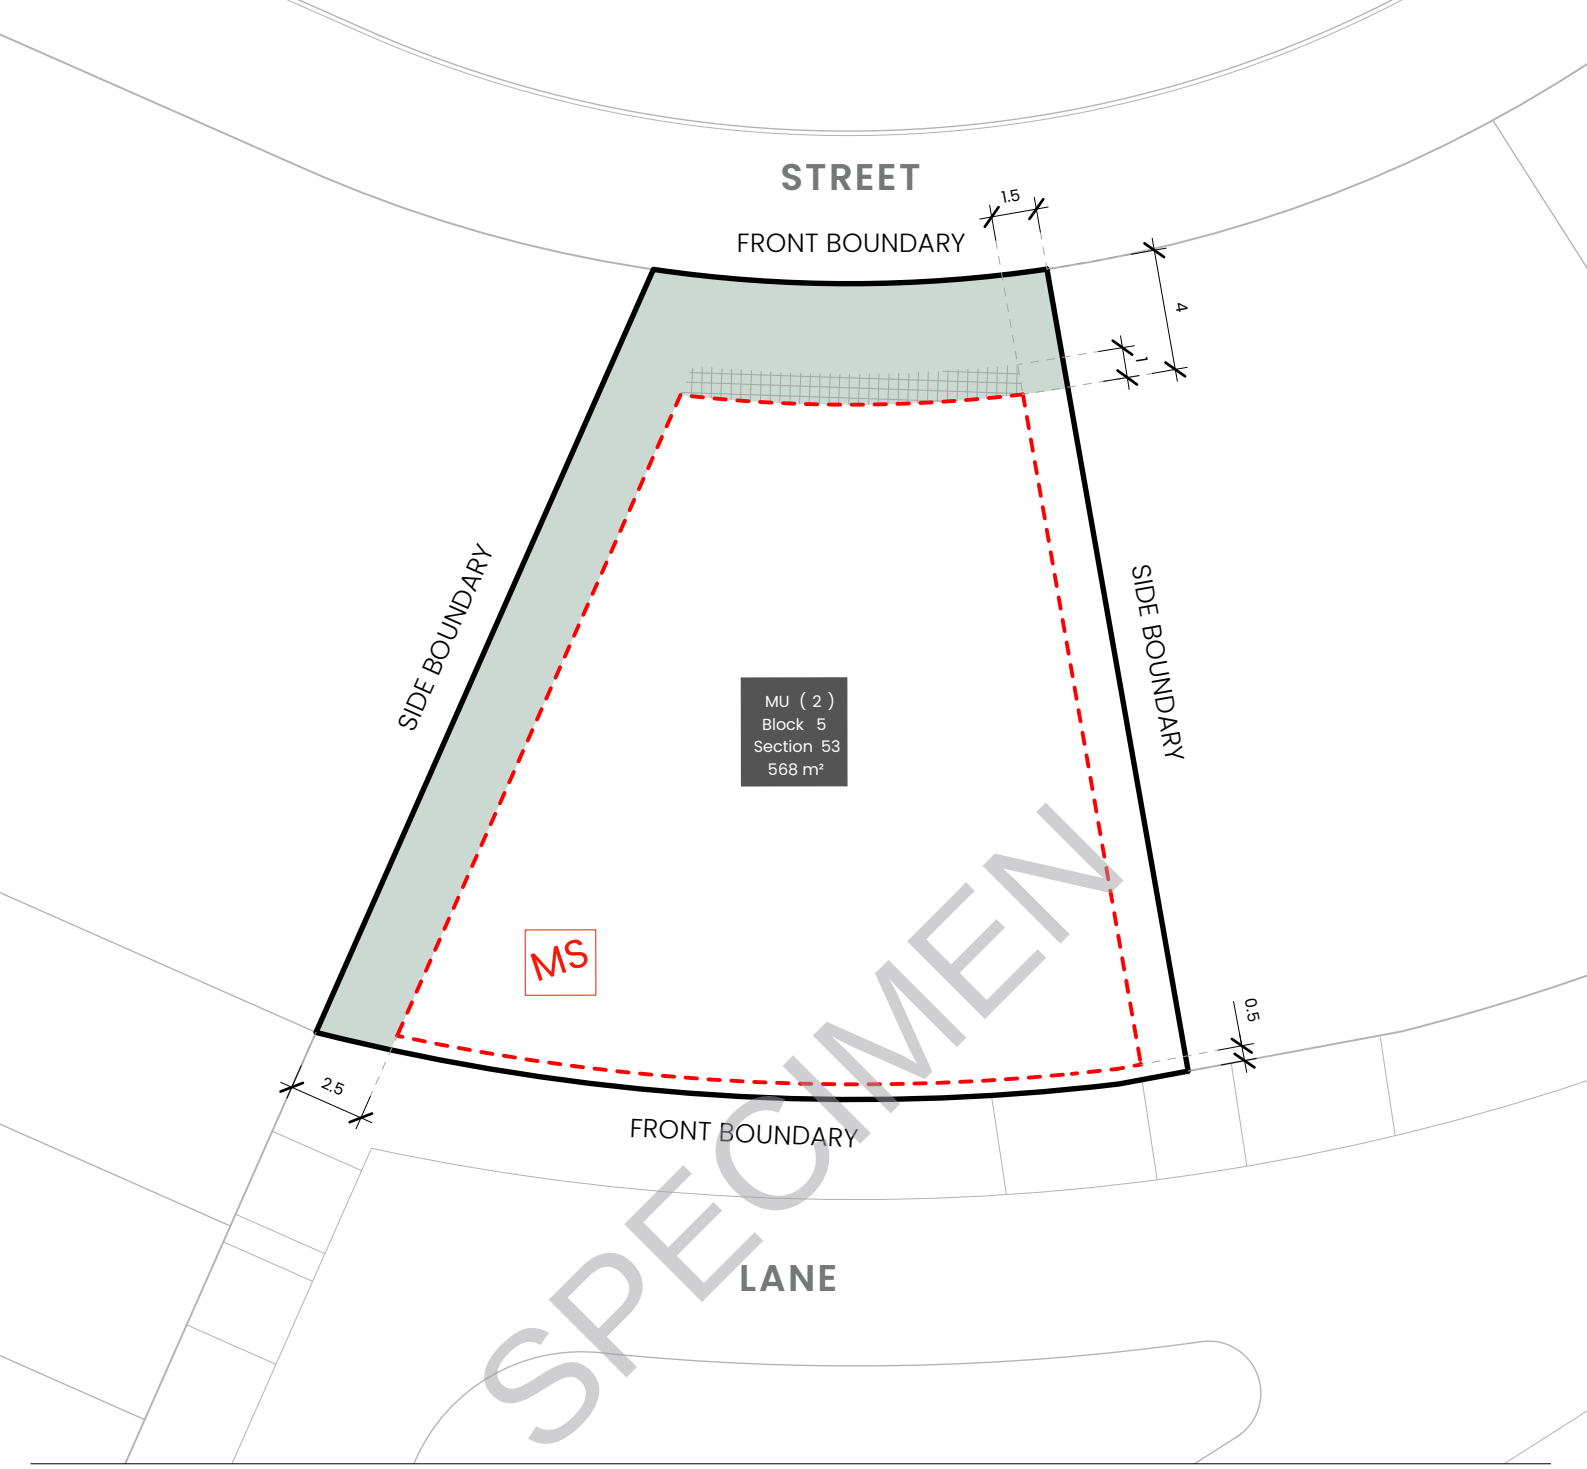

KEY MAP

SITE LOCATION



LEGEND

Block Boundary

BOUNDARY

Boundary Type
As defined by Territory Plan Definitions

MS

Blocks 500sqm < 550sqm
Subject to mid size block provisions by *EDP Planning Controls Plan*

INDICATIVE BUILDING AREA

Note: Based on min. building setbacks. This does not take into account site coverage or building envelopes.

Indicative Articulation Zone

Nominated Minimum Setback - All Floors
(except for side setbacks to garages and carports)
Refer to *EDP Planning Controls Plan*

Indicative Planting Area

BLOCK INFORMATION

STAGE	2
ZONE	RZ4
SECTION	53
BLOCK	5
CLASSIFICATION	Refer to Residential Zones Policy and Belconnen District Specifications
HOUSING TYPE	Multi Unit Site (2)

REV	DRAWN	CHECKED	APPROVED	DATE
A	AM	JM	JM	03/06/26
B	AM	JM	JM	09/06/26
C	AM	DC	DC	10/09/26

DO NOT SCALE OFF DRAWINGS. DIMENSIONS ARE IN METRES.

INFORMATION ON THIS PLAN IS TO BE USED AS A GUIDE ONLY FOR THE DESIGN PROCESS. APPROVED EDP PLANNING CONTROLS NEED TO BE CHECKED AGAINST DISTRICT TECHNICAL SPECIFICATIONS UPLIFTS. PLANS TO BE READ IN CONJUNCTION WITH THE TERRITORY PLAN ALONG WITH BLOCK DISCLOSURE PLANS AND THE GINNINDERRY DESIGN REQUIREMENTS TO CONFIRM ALL CURRENT CONTROLS PERTAINING TO YOUR BLOCK.

SCALE
1:250 @A4

0 1 2 3 4 5 10

Ginninderry

BLOCK PLANNING CONTROLS
BUILDING & SITING CONTROLS PLAN



KEY MAP

SITE LOCATION



LEGEND

Block Boundary

BOUNDARY

Boundary Type

As defined by Territory Plan Definitions

F——F

Inter-Allotment Fencing: side and rear boundaries

Maximum height 1.8m from NGL | Minimum setback 0m (100%)

Min 1.0m behind the front building line

Construction and Finish

Inter-allotment fencing to be max 1.8m high timber paling fencing or lapped and capped timber paling fencing. If Colorbond is used, the profile must be Neetascreen or Miniscreen and in the approved colour as per Ginninderry Housing Design Requirements.

Refer to Ginninderry Housing Design Requirements.

Return Boundary Fencing to Building Line or Side Fence

F—C

Mandatory Fencing Type F2:

Refer to the EDP Planning Controls Plans
Mandatory height: 1.8m
Minimum Boundary Length: 50%
Minimum setback from boundary: Nil

Construction and Finish

No fences are permitted forward of the building line. Courtyard walls are permitted in instances where specified in the Belconnen District Specifications & Residential Zones Specifications (whichever is applicable).

Courtyard wall must be a combination of solid and semi-transparent elements that are constructed of the following: masonry or stonework; dressed hardwood timber; or powder-coated aluminium.

Openings to be a minimum of 10mm.

Refer to Fencing Control Plan and Ginninderry Housing Design Requirements.

BLOCK INFORMATION

STAGE	2
ZONE	RZ4
SECTION	53
BLOCK	5
CLASSIFICATION	Refer to Residential Zones Policy and Belconnen District Specifications
HOUSING TYPE	Multi Unit Site (2)

REV	DRAWN	CHECKED	APPROVED	DATE
A	AM	JM	JM	03/06/26
B	AM	JM	JM	09/06/26
C	AM	DC	DC	10/09/26

DO NOT SCALE OFF DRAWINGS. DIMENSIONS ARE IN METRES.

INFORMATION ON THIS PLAN IS TO BE USED AS A GUIDE ONLY FOR THE DESIGN PROCESS. APPROVED EDP PLANNING CONTROLS NEED TO BE CHECKED AGAINST DISTRICT TECHNICAL SPECIFICATIONS UPLIFTS. PLANS TO BE READ IN CONJUNCTION WITH THE TERRITORY PLAN ALONG WITH BLOCK DISCLOSURE PLANS AND THE GINNINDERRY DESIGN REQUIREMENTS TO CONFIRM ALL CURRENT CONTROLS PERTAINING TO YOUR BLOCK.

SCALE

1:250 @A4

0 1 2 3 4 5 10

Ginninderry

BLOCK PLANNING CONTROLS

FENCING CONTROLS PLAN

SPECIMEN

Please contact us at designs@ginninderry.com,
1800 316 900 or visit ginninderry.com

Follow us at:

facebook.com/Ginninderry

instagram.com/Ginninderry

ACT Government | Suburban Land Agency | RIVERVIEW GROUP

ANNEXURE H – CLEARANCE CERTIFICATE

SPECIMEN

Australian Government
Australian Taxation Office

SUBURBAN LAND AGENCY
C/o MATHILDE CASTELLA
480 NORTHBOURNE AVENUE
DICKSON ACT 2602

Our reference: 2410894950853
Phone: 13 28 66

15 January 2024

Your foreign resident capital gains withholding clearance certificate

› Purchasers are not required to withhold and pay an amount
› Provide a copy to the purchaser and retain a copy for your records

SPECIMEN

Hello

We have decided that purchasers are not required to withhold and pay an amount. Your certificate is below.

Reference number	2410894950853
Vendor name	SUBURBAN LAND AGENCY
Vendor address	480 NORTHBOURNE AVENUE DICKSON ACT 2602
Clearance certificate period	11 January 2024 to 13 January 2029

The Commissioner may withdraw this clearance certificate at any time if we obtain further information indicating you are a foreign resident.

Yours sincerely

John Ford
Deputy Commissioner of Taxation

NEED HELP?

You can find out more about foreign resident capital gains withholding on our website at ato.gov.au/FRCGW

CONTACT US

If you have any questions, contact us between 8:00am and 5:00pm Australian Eastern Standard Time, Monday to Friday on:

› **13 28 66** if located in Australia, or
› **+61 2 6216 1111** if located outside Australia and ask for **13 28 66**.