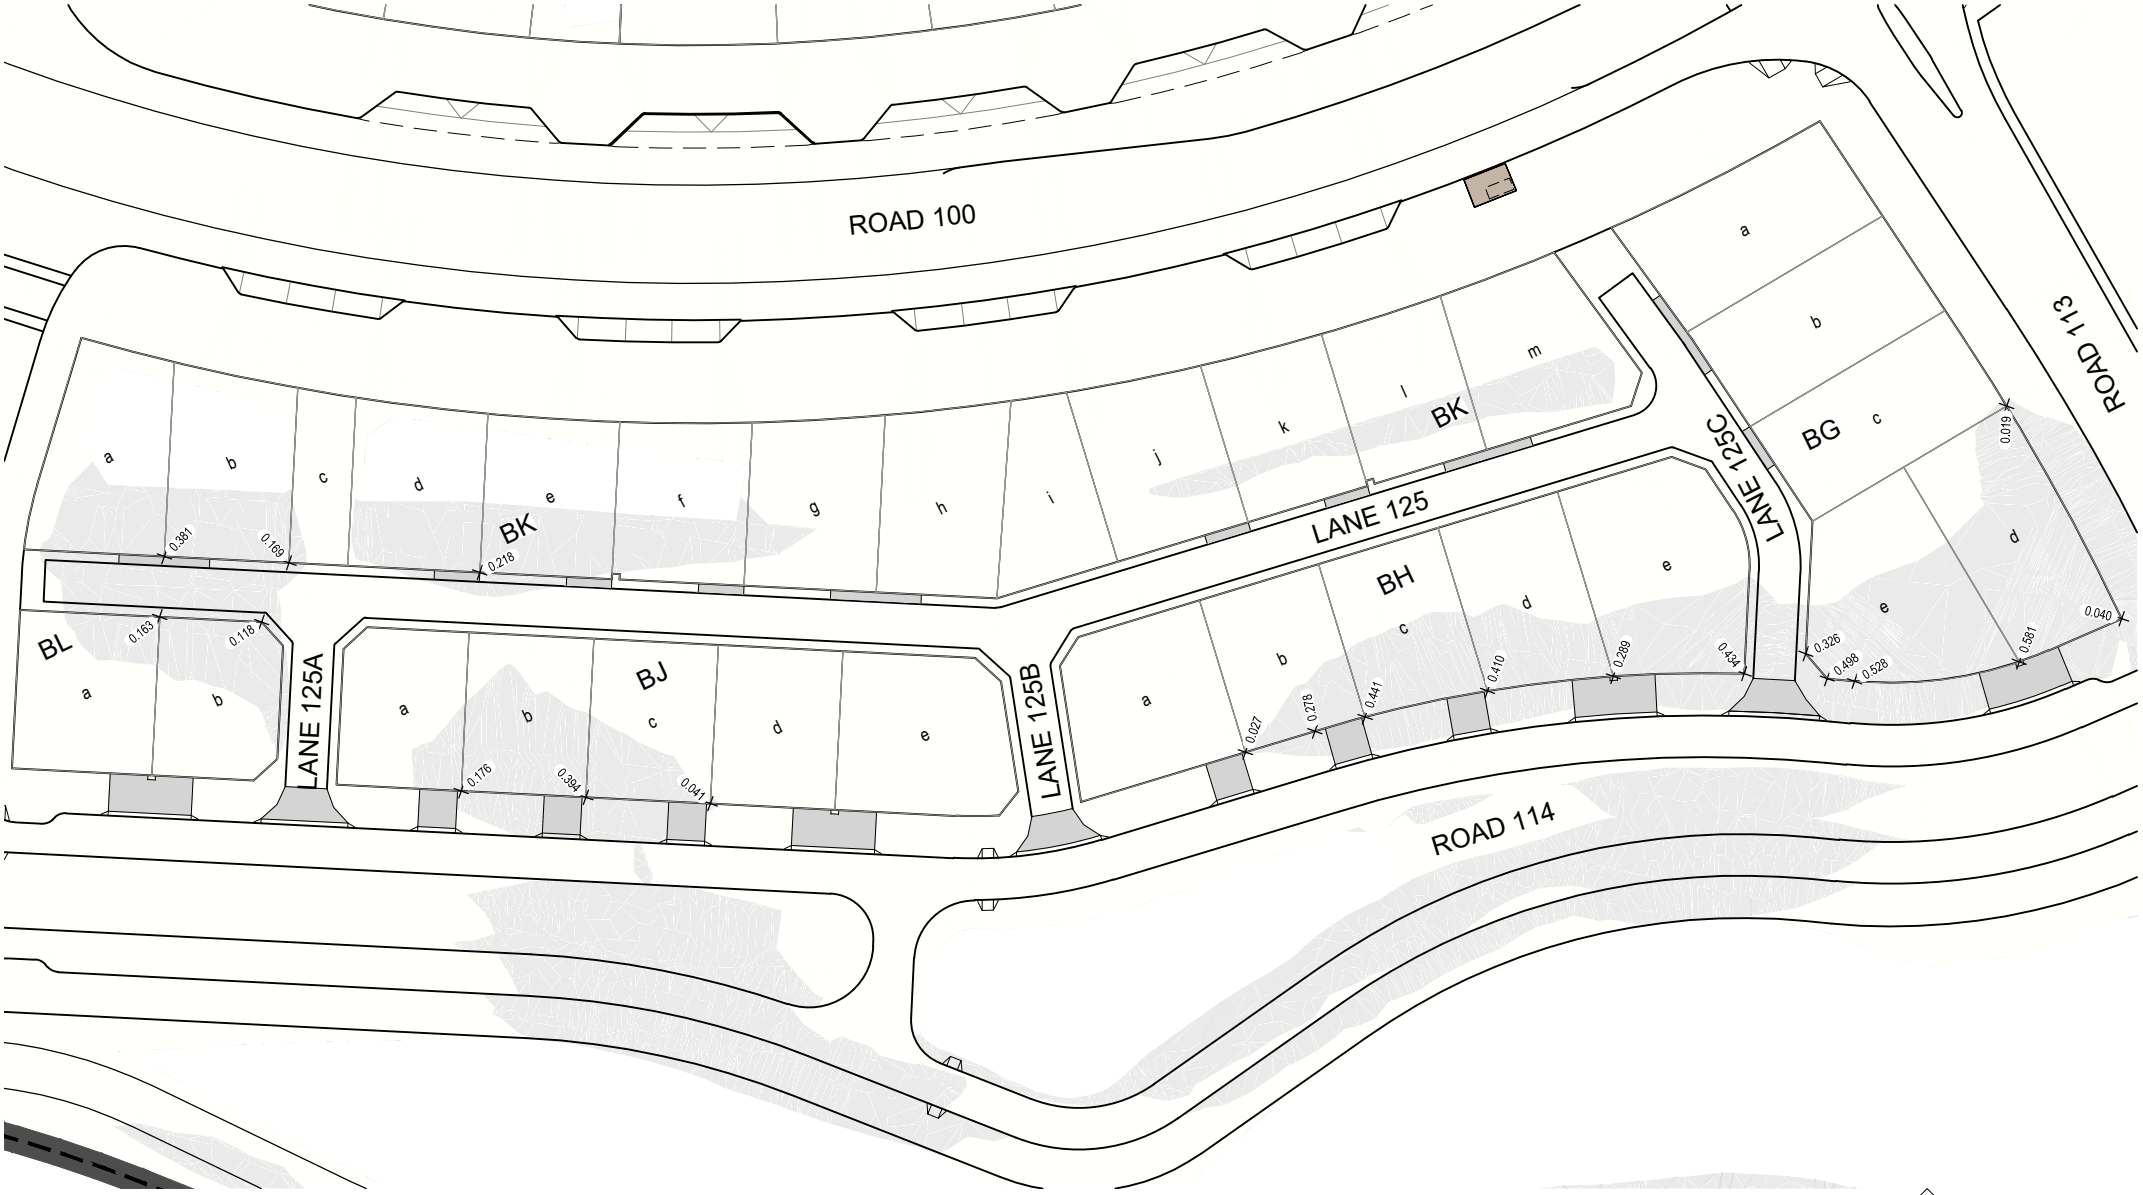

WARNING

THIS PLAN ONLY INDICATES AREAS OF FILL OF WHICH THE DEVELOPER AND THEIR AGENTS ARE AWARE. IT HAS NOT BEEN CHECKED BY THE DEVELOPER, AND THE DEVELOPER DOES NOT GUARANTEE ITS ACCURACY. IN NO WAY SHOULD THIS PLAN BE READ AS A CONCLUSIVE STATEMENT OF THE FULL EXTENT OF THE FILL THAT MAY BE FOUND ON THE WHOLE LAND DEPICTED. LESSEES AND PURCHASERS SHOULD MAKE THEIR OWN INQUIRIES IN REGARD TO THE EXACT DRAINAGE, GEOTECHNICAL AND FILL CONDITIONS AFFECTING THEIR BLOCKS.

LEGEND

- GRADING LIMITS
- FILL
- DESIGN CONTOURS @ 1m INTERVALS
- × 0.3 — FILL DEPTHS (IN METRES)

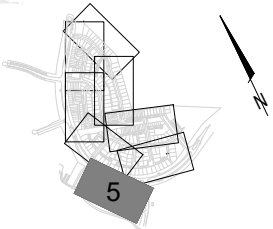

FIRST ISSUE	DESIGN	DRAWN	CHECK	APPROVED	DATE
AMENDMENTS	SB	DC			

DRAFT

AMENDMENT DETAILS

GROUPGSA

Cia landscapes + colour

WAE No.

PROJECT No.

SCALE (METRES)

5 0 5 10 15 20 25

1:1000

CLIENT: Ginninderry

PROJECT: GINNINDERRY STAGE 1A, 1B & 1C

©2016

calibre CONSULTING www.calibreconsulting.co

DRAWING TITLE: BLOCK FILL PLANS STAGE 1A - SHEET 5 SECTIONS BG, BH, BJ, BK & BL

DRAWING NUMBER: 15-004671-FB05

AMEND.