Flexi-living Homes

Aspect

Ginninderry

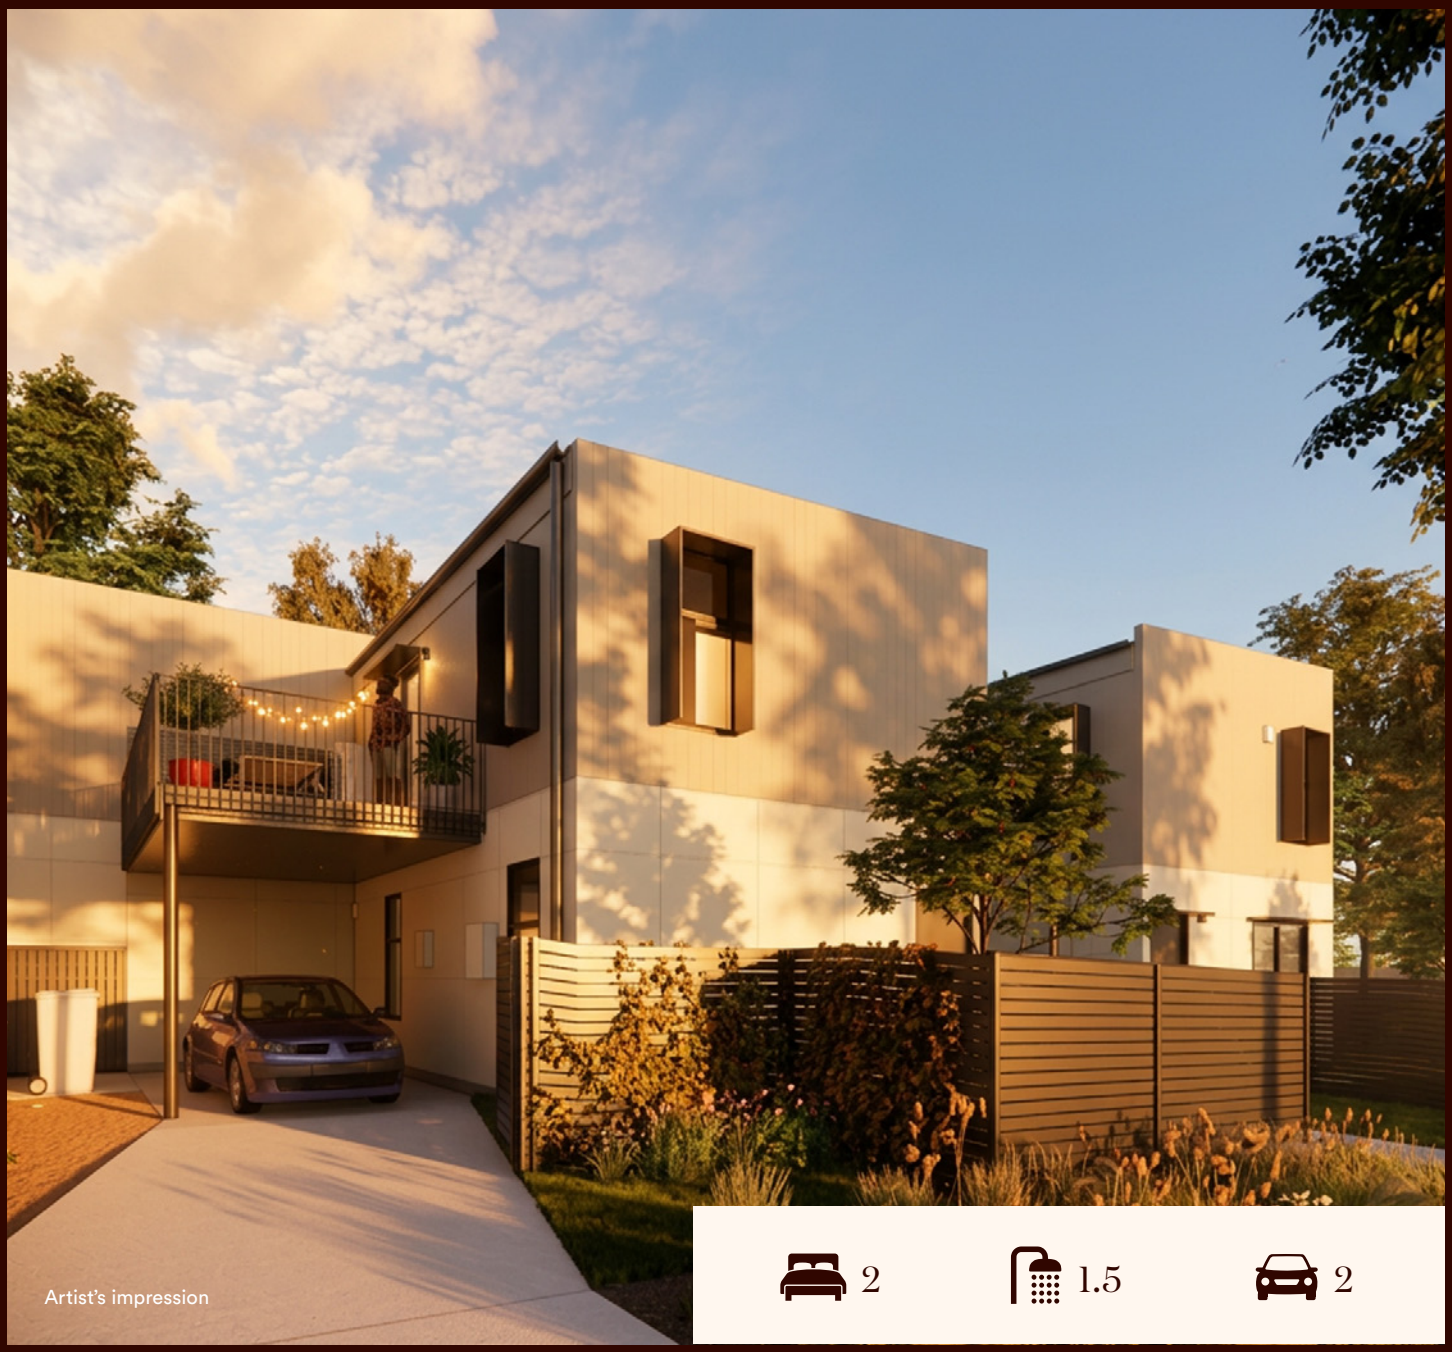

2 1.5 2

Exchange with only 5% deposit, no more to pay until settlement.

$625,000

Estimated completion July 2027 – Dec 2027

Inclusions

- Individually titled – no body corporate fees
- Choice of two colour schemes including hybrid timber, tile and carpet options
- 2.7m ceiling height throughout
- 60cm stainless steel appliances, including dishwasher

EER 8.1

- Reverse cycle airconditioning and ceiling fans to all bedrooms
- Solar panels with home energy management system
- NBN and TV connection, LED lighting and exhaust fans
- Complimentary soft landscaping

Flexi-living Homes

Aspect

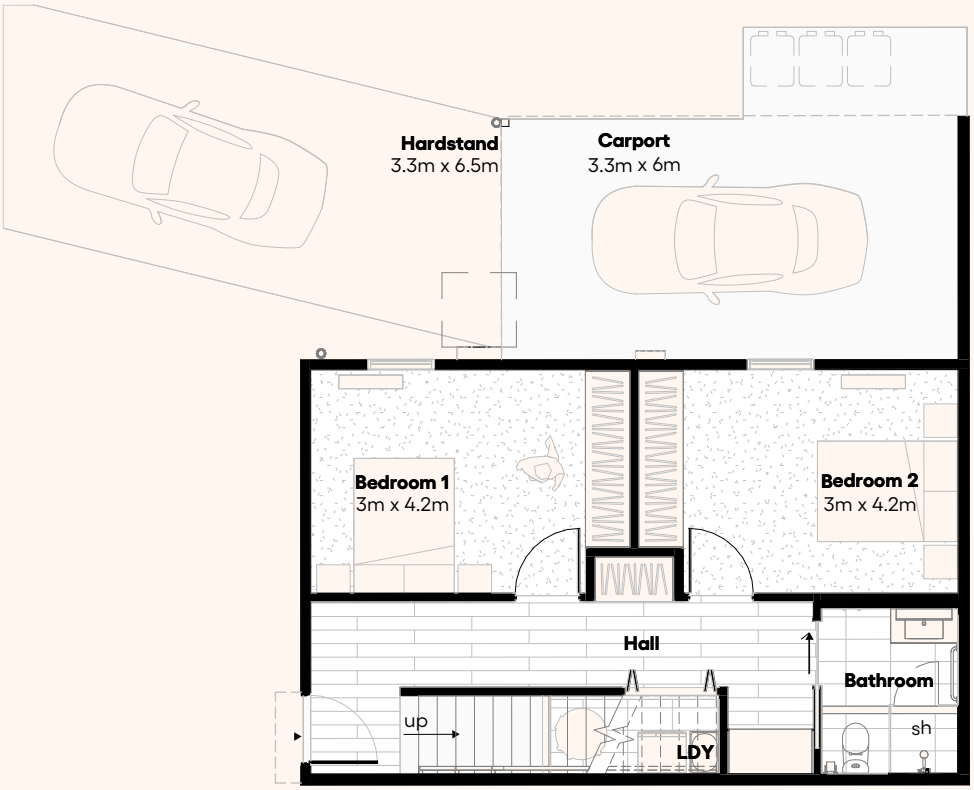

Ground floor

First floor

Scale 1:100

Internal living 99m²

N

Flexi-living Homes

Aspect

Ginninderry

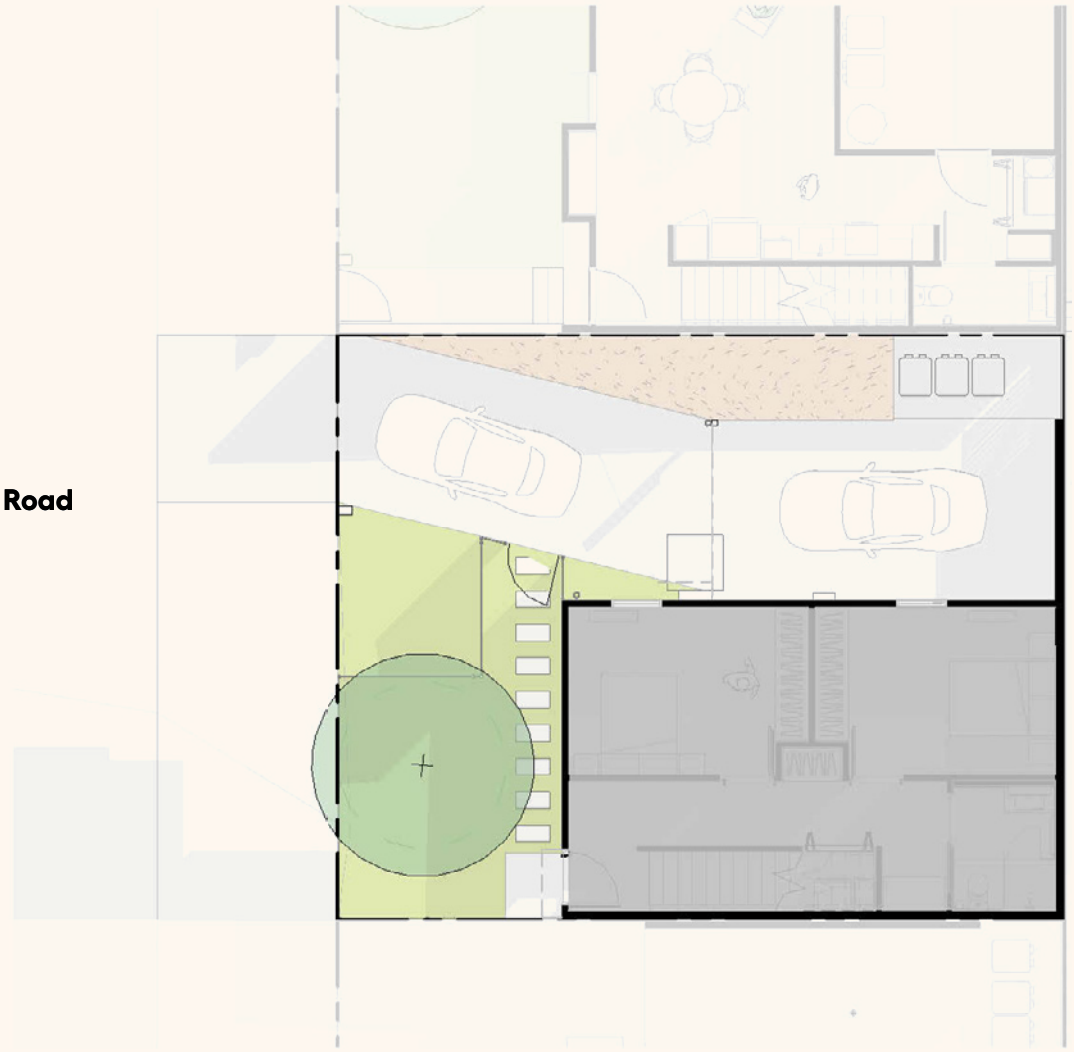

Land 136m²

N

Get in touch

E sales@ginninderry.com
P 1800 316 900

ginninderry.com/flexi

1 McClymont Way Strathnairn
Open 7 days

Licence No. ACT 18402184 | ABN 311 378 720 14

Disclaimer: The Suburban Land Agency (SLA), Riverview Developments (RD) and Riverview Projects (ACT) Pty Ltd (RP) make no warranty to the accuracy or completeness of information contained herein and recommends obtaining independent legal, financial and accounting advice before considering purchasing or making an offer to purchase land or a house and land package. The plans, examples and information contained herein are for illustrative purposes only and should not, without further inquiry, be relied upon as to their ultimate accuracy, to the extent permitted by law; the SLA, RD and RP will not be responsible for any loss or damage that may be incurred as a result of your reliance upon this material.

Flexi-living Homes

Mews

Ginninderry

*Subject to approval.