Macnamara
Village

Block Disclosure Plans

Macnamara




Artwork by Leah Brideson

STAGE 2

Ginninderry

Section: 43
Block: 1

Block Disclosure Plan

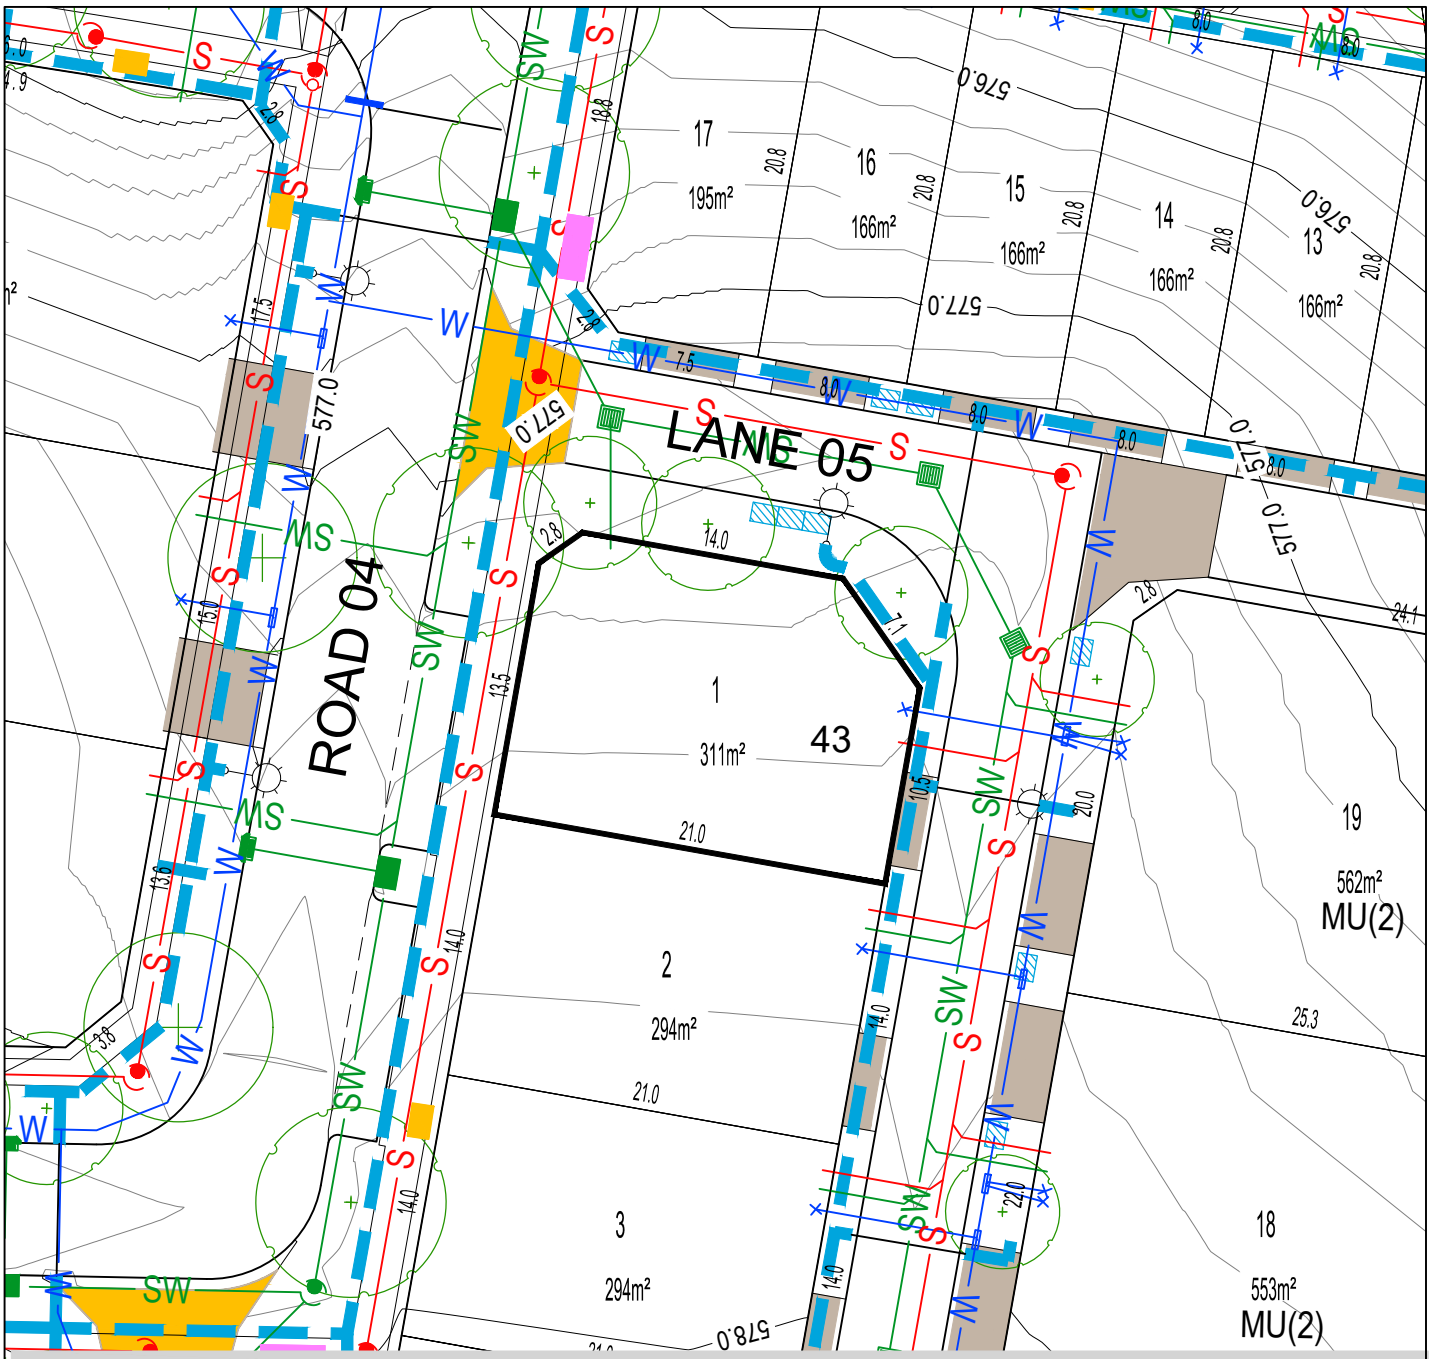

BLOCK LAYOUT - SCALE 1:400

ISSUE DATE: OCTOBER 2026

LEGEND

- LOT BOUNDARY
- EASEMENT
- 550.0 CONTOUR 1.0m INTERVAL
- CONTOUR 0.2m INTERVAL
- REINFORCED CONCRETE DRIVEWAY BY PURCHASER
- REINFORCED CONCRETE DRIVEWAY BY CIVIL CONTRACTOR
- STAGE BOUNDARY
- SEWER MAIN / MANHOLE / TIE
- STORMWATER MAIN / SUMP / MANHOLE / TIE
- WATER MAIN / STOP VALVE / HYDRANT / TIE
- RETAINING WALL
- SEWER MAINTENANCE ACCESS ROUTE REQUIRED
- SERVICES TRENCH
- NBNCo. PIT
- STREETLIGHT
- ABOVE GROUND MINIPILLAR
- IN GROUND MINIPILLAR
- INDICATIVE SET BACK
- WASTE COLLECTION POINT
- SUBSTATION
- STREET TREES

PLEASE NOTE: INFORMATION SHOWN IN THIS DRAWING IS PRELIMINARY ONLY, AND SUBJECT TO CHANGE PRIOR FINAL DESIGN
REFER ALSO TO PLANNING CONTROLS PLAN AND FENCING CONTROLS PLAN


Disclaimer: All care has been taken in the preparation of this material. No responsibility is taken by the vendor for any errors or omissions, and details may be subject to change. All road designs, contours, block sizes, block dimensions, easements, services, ties and trees are preliminary only and are subject to change.

Ginninderry

STAGE 2

Section: 43
Block: 2

Block Disclosure Plan

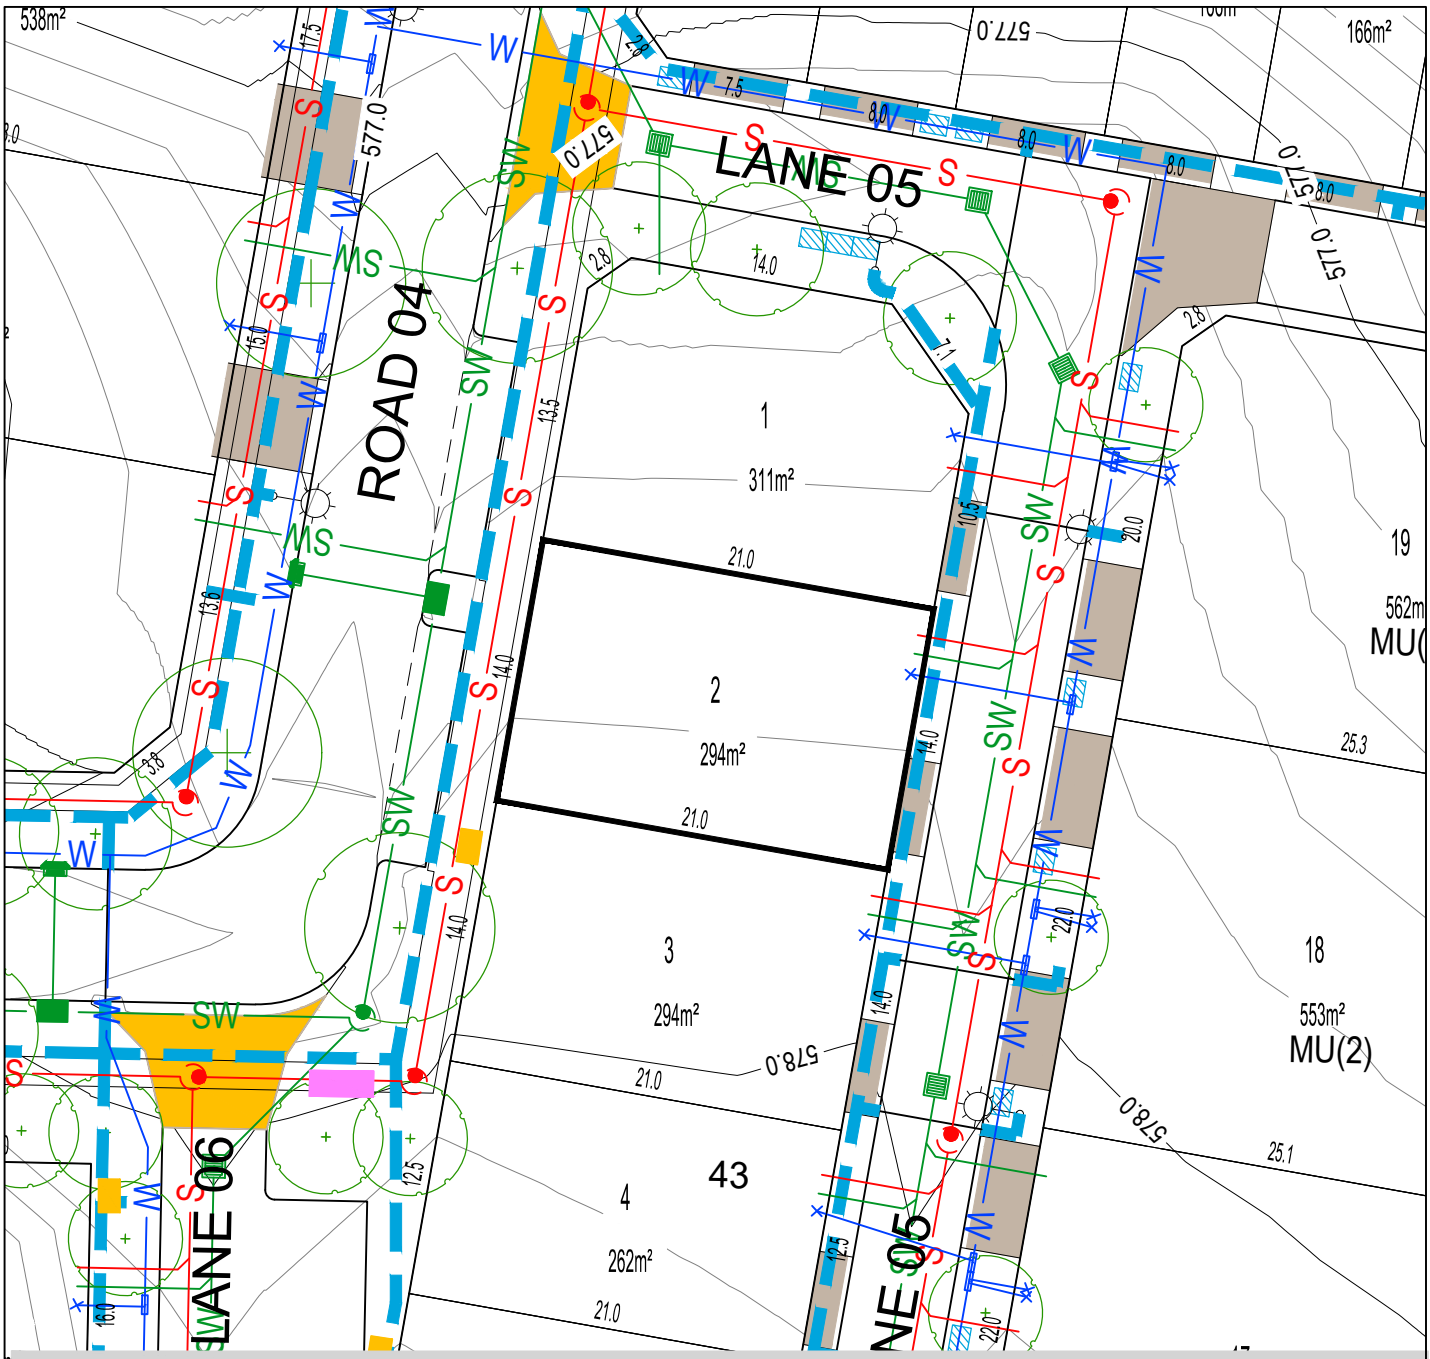

BLOCK LAYOUT - SCALE 1:400

ISSUE DATE: OCTOBER 2026

LEGEND

- LOT BOUNDARY
- EASEMENT
- 550.0 CONTOUR 1.0m INTERVAL
- CONTOUR 0.2m INTERVAL
- REINFORCED CONCRETE DRIVEWAY BY PURCHASER
- REINFORCED CONCRETE DRIVEWAY BY CIVIL CONTRACTOR
- STAGE BOUNDARY
- SEWER MAIN / MANHOLE / TIE
- STORMWATER MAIN / SUMP / MANHOLE / TIE
- WATER MAIN / STOP VALVE / HYDRANT / TIE
- RETAINING WALL
- SEWER MAINTENANCE ACCESS ROUTE REQUIRED
- SERVICES TRENCH
- NBNCo. PIT
- STREETLIGHT
- ABOVE GROUND MINIPILLAR
- IN GROUND MINIPILLAR
- INDICATIVE SET BACK
- WASTE COLLECTION POINT
- SUBSTATION
- STREET TREES

PLEASE NOTE: INFORMATION SHOWN IN THIS DRAWING IS PRELIMINARY ONLY, AND SUBJECT TO CHANGE PRIOR FINAL DESIGN
REFER ALSO TO PLANNING CONTROLS PLAN AND FENCING CONTROLS PLAN


Disclaimer: All care has been taken in the preparation of this material. No responsibility is taken by the vendor for any errors or omissions, and details may be subject to change. All road designs, contours, block sizes, block dimensions, easements, services, ties and trees are preliminary only and are subject to change.

STAGE 2

Ginninderry

Section: 43
Block: 3

Block Disclosure Plan

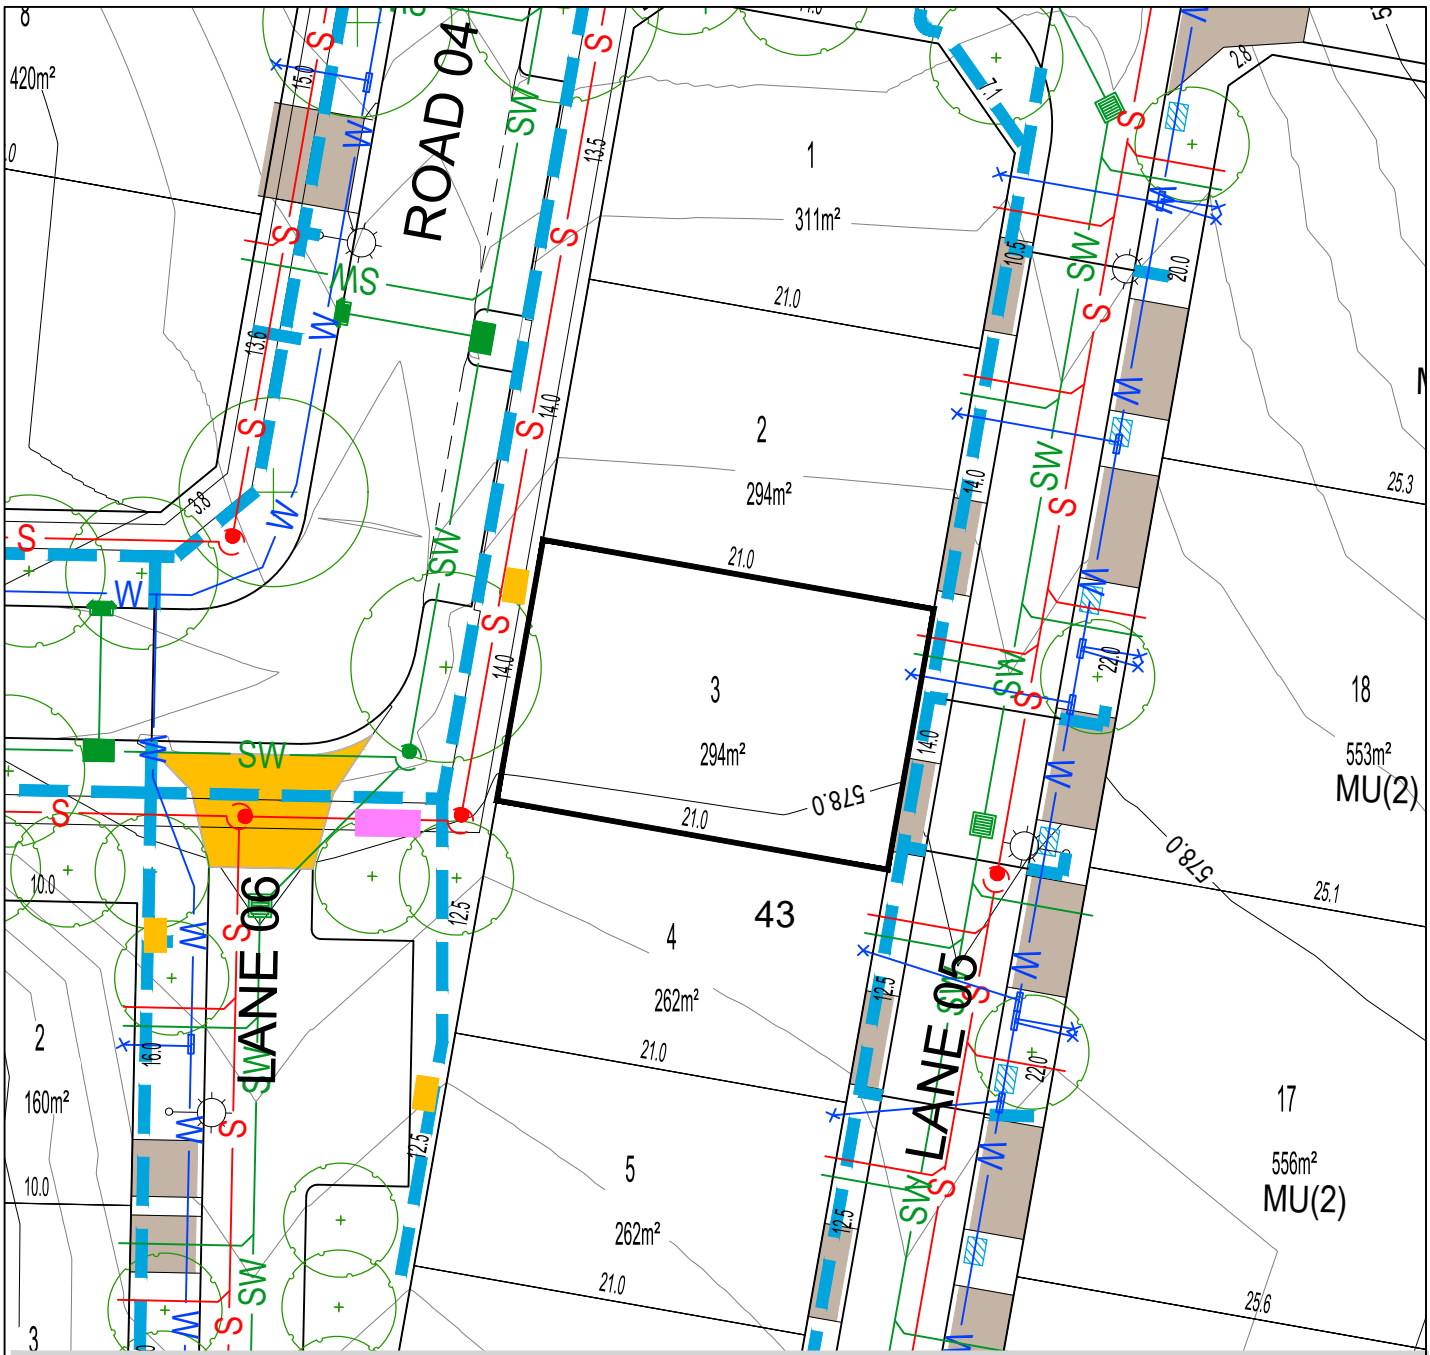

BLOCK LAYOUT - SCALE 1:400

ISSUE DATE: OCTOBER 2026

LEGEND

- LOT BOUNDARY
- EASEMENT
- 550.0 CONTOUR 1.0m INTERVAL
- CONTOUR 0.2m INTERVAL
- REINFORCED CONCRETE DRIVEWAY BY PURCHASER
- REINFORCED CONCRETE DRIVEWAY BY CIVIL CONTRACTOR
- STAGE BOUNDARY
- SEWER MAIN / MANHOLE / TIE
- STORMWATER MAIN / SUMP / MANHOLE / TIE
- WATER MAIN / STOP VALVE / HYDRANT / TIE
- RETAINING WALL
- SEWER MAINTENANCE ACCESS ROUTE REQUIRED
- SERVICES TRENCH
- NBNCo. PIT
- STREETLIGHT
- ABOVE GROUND MINIPILLAR
- IN GROUND MINIPILLAR
- INDICATIVE SET BACK
- WASTE COLLECTION POINT
- SUBSTATION
- STREET TREES

PLEASE NOTE: INFORMATION SHOWN IN THIS DRAWING IS PRELIMINARY ONLY, AND SUBJECT TO CHANGE PRIOR FINAL DESIGN
REFER ALSO TO PLANNING CONTROLS PLAN AND FENCING CONTROLS PLAN


Disclaimer: All care has been taken in the preparation of this material. No responsibility is taken by the vendor for any errors or omissions, and details may be subject to change. All road designs, contours, block sizes, block dimensions, easements, services, ties and trees are preliminary only and are subject to change.

STAGE 2

Ginninderry

Section: 43
Block: 4

Block Disclosure Plan

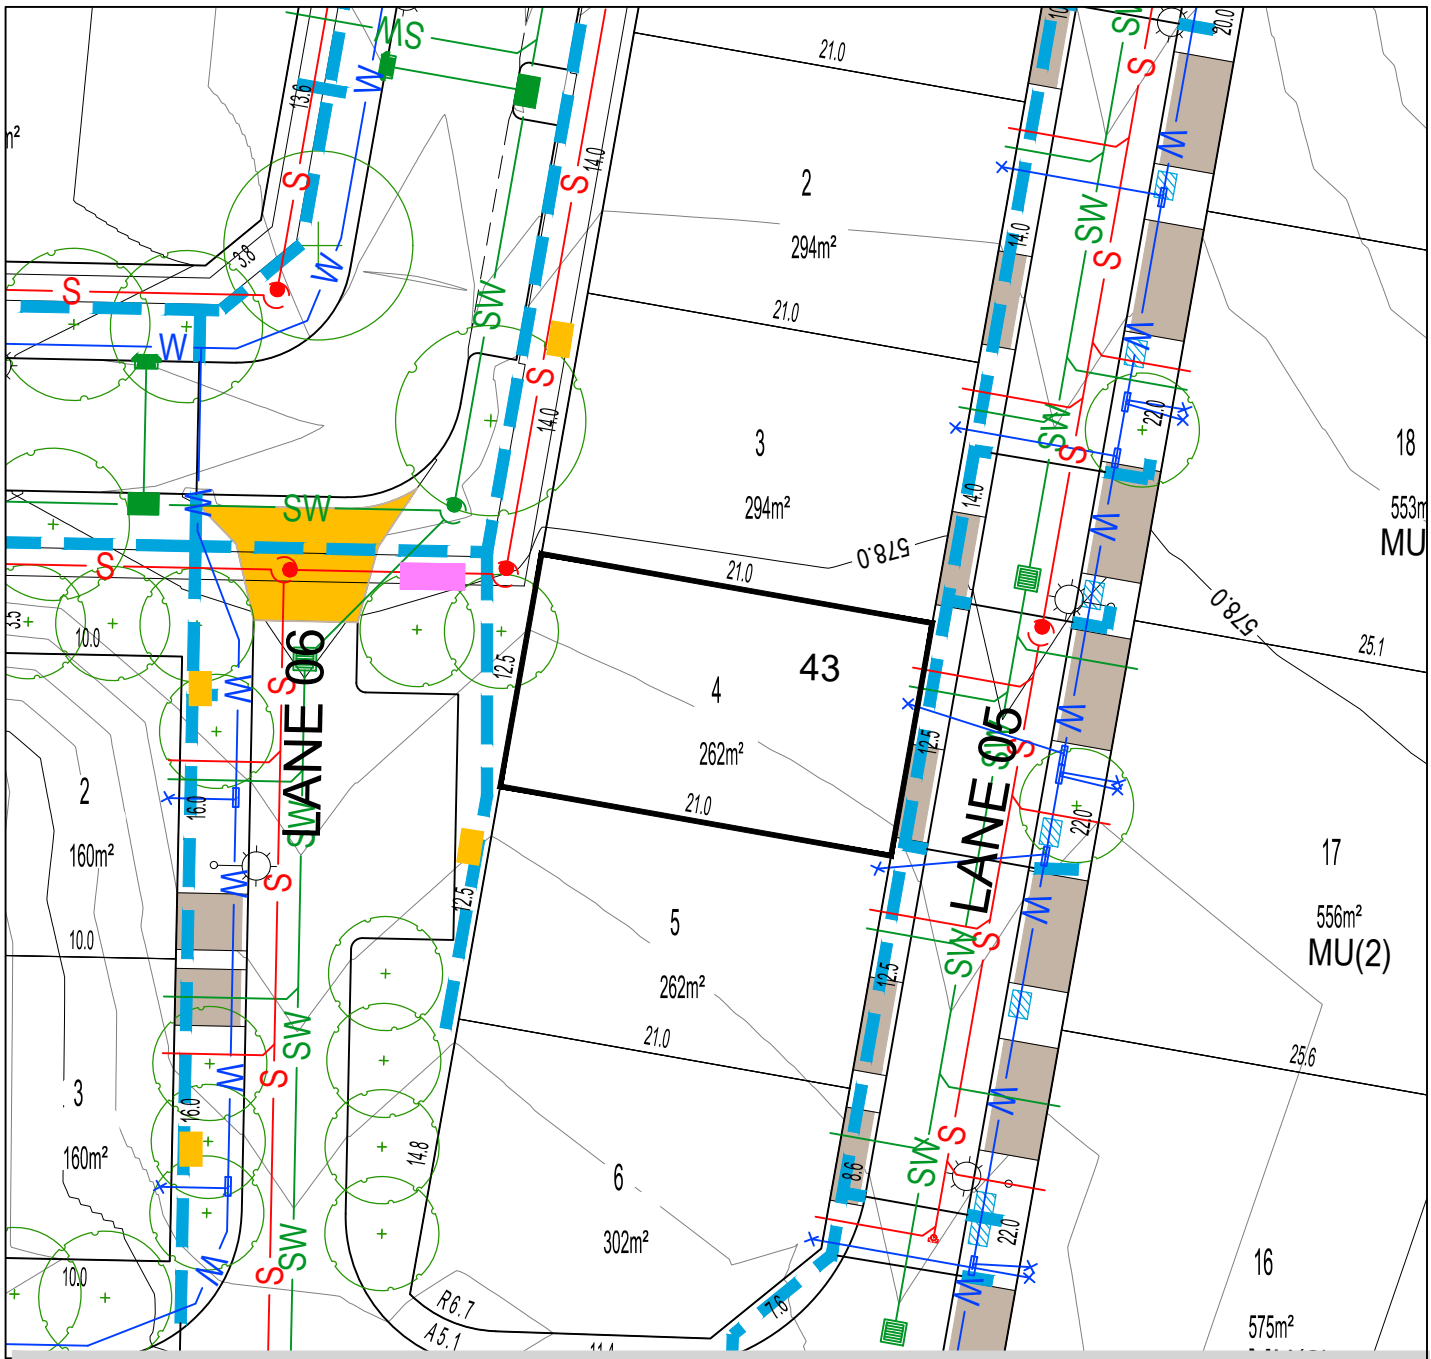

BLOCK LAYOUT - SCALE 1:400

ISSUE DATE: OCTOBER 2026

LEGEND

- LOT BOUNDARY
- EASEMENT
- 550.0 CONTOUR 1.0m INTERVAL
- CONTOUR 0.2m INTERVAL
- REINFORCED CONCRETE DRIVEWAY BY PURCHASER
- REINFORCED CONCRETE DRIVEWAY BY CIVIL CONTRACTOR
- STAGE BOUNDARY
- SEWER MAIN / MANHOLE / TIE
- STORMWATER MAIN / SUMP / MANHOLE / TIE
- WATER MAIN / STOP VALVE / HYDRANT / TIE
- RETAINING WALL
- SEWER MAINTENANCE ACCESS ROUTE REQUIRED
- SERVICES TRENCH
- NBNCo. PIT
- STREETLIGHT
- ABOVE GROUND MINIPILLAR
- IN GROUND MINIPILLAR
- INDICATIVE SET BACK
- WASTE COLLECTION POINT
- SUBSTATION
- STREET TREES

PLEASE NOTE: INFORMATION SHOWN IN THIS DRAWING IS PRELIMINARY ONLY, AND SUBJECT TO CHANGE PRIOR FINAL DESIGN
REFER ALSO TO PLANNING CONTROLS PLAN AND FENCING CONTROLS PLAN


Disclaimer: All care has been taken in the preparation of this material. No responsibility is taken by the vendor for any errors or omissions, and details may be subject to change. All road designs, contours, block sizes, block dimensions, easements, services, ties and trees are preliminary only and are subject to change.

Ginninderry

STAGE 2

Section: 43
Block: 5

Block Disclosure Plan

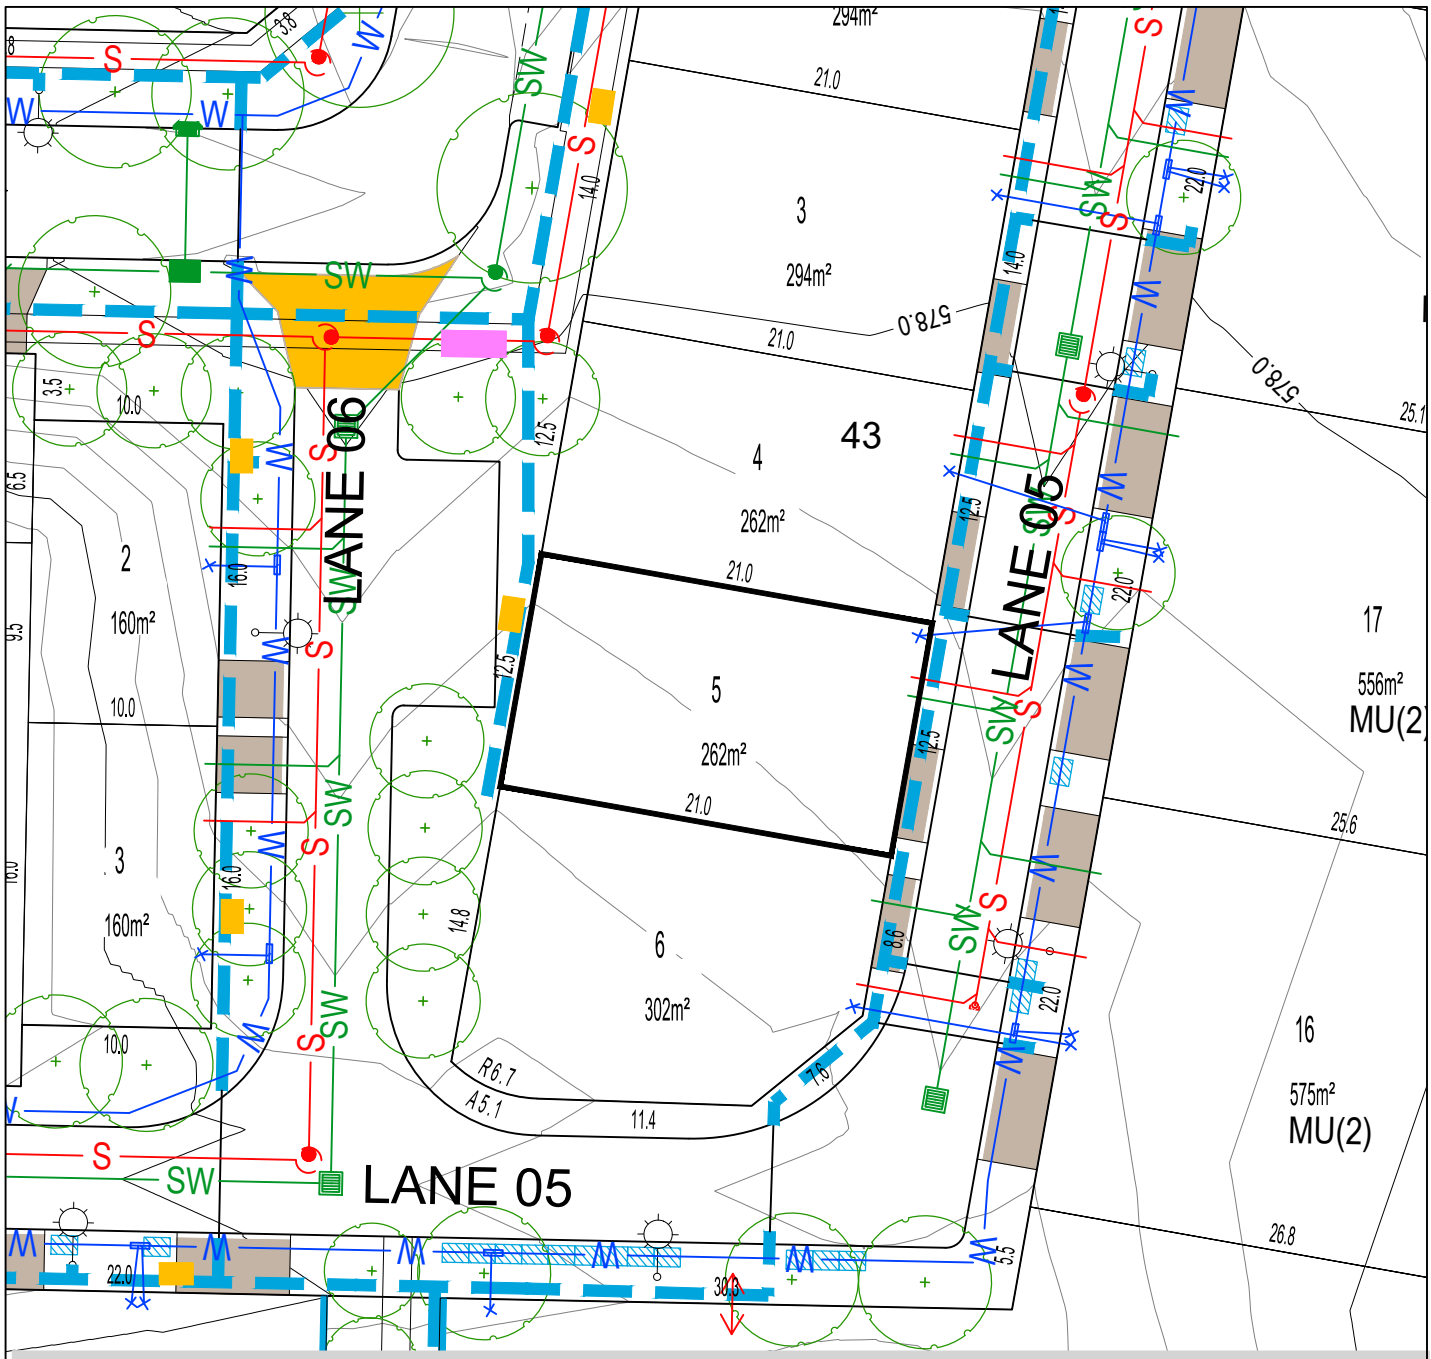

BLOCK LAYOUT - SCALE 1:400 ISSUE DATE: OCTOBER 2026

LEGEND

- LOT BOUNDARY
- EASEMENT
- 550.0 CONTOUR 1.0m INTERVAL
- CONTOUR 0.2m INTERVAL
- REINFORCED CONCRETE DRIVEWAY BY PURCHASER
- REINFORCED CONCRETE DRIVEWAY BY CIVIL CONTRACTOR
- STAGE BOUNDARY
- SEWER MAIN / MANHOLE / TIE
- STORMWATER MAIN / SUMP / MANHOLE / TIE
- WATER MAIN / STOP VALVE / HYDRANT / TIE
- RETAINING WALL
- SEWER MAINTENANCE ACCESS ROUTE REQUIRED
- SERVICES TRENCH
- NBNCo. PIT
- STREETLIGHT
- ABOVE GROUND MINIPILLAR
- IN GROUND MINIPILLAR
- INDICATIVE SET BACK
- WASTE COLLECTION POINT
- SUBSTATION
- STREET TREES

PLEASE NOTE: INFORMATION SHOWN IN THIS DRAWING IS PRELIMINARY ONLY, AND SUBJECT TO CHANGE PRIOR FINAL DESIGN
REFER ALSO TO PLANNING CONTROLS PLAN AND FENCING CONTROLS PLAN


Disclaimer: All care has been taken in the preparation of this material. No responsibility is taken by the vendor for any errors or omissions, and details may be subject to change. All road designs, contours, block sizes, block dimensions, easements, services, ties and trees are preliminary only and are subject to change.

STAGE 2

Ginninderry

Section: 43
Block: 6

Block Disclosure Plan

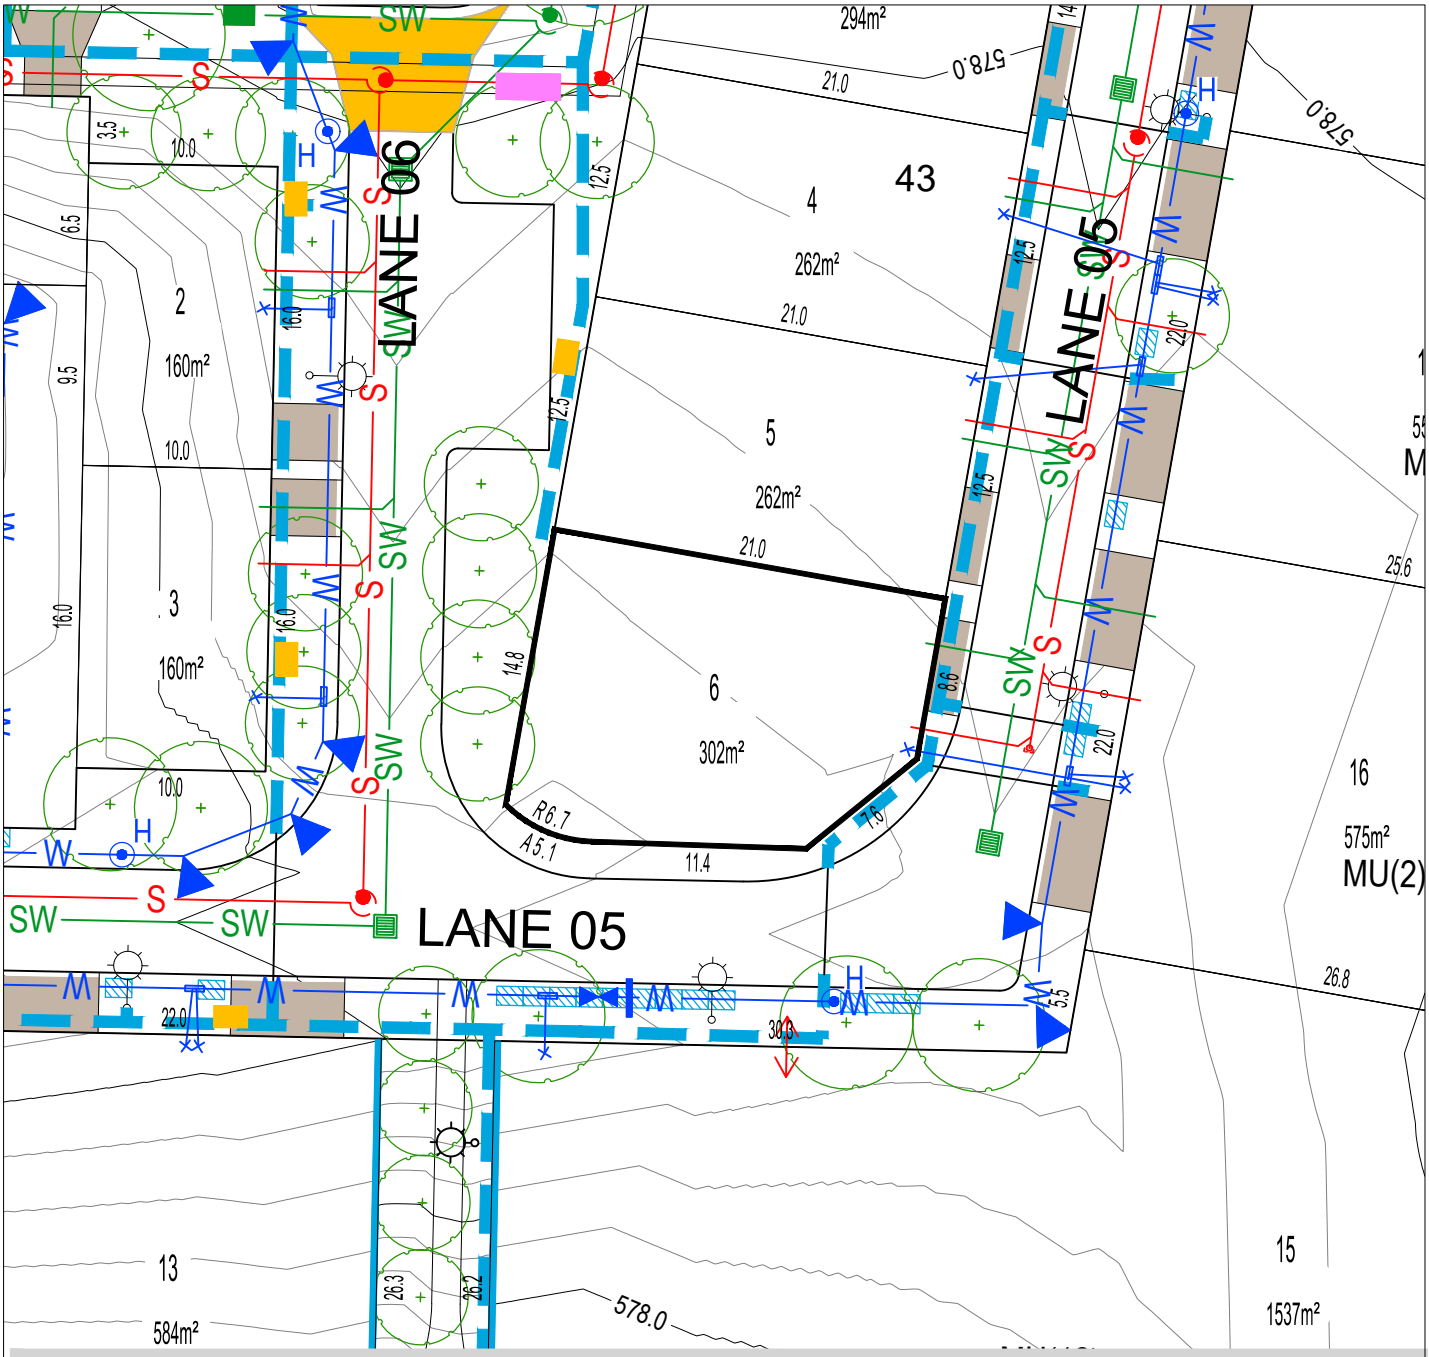

BLOCK LAYOUT - SCALE 1:400

ISSUE DATE: OCTOBER 2026

LEGEND

- LOT BOUNDARY
- EASEMENT
- 550.0 CONTOUR 1.0m INTERVAL
- CONTOUR 0.2m INTERVAL
- REINFORCED CONCRETE DRIVEWAY BY PURCHASER
- REINFORCED CONCRETE DRIVEWAY BY CIVIL CONTRACTOR
- STAGE BOUNDARY
- SEWER MAIN / MANHOLE / TIE
- STORMWATER MAIN / SUMP / MANHOLE / TIE
- WATER MAIN / STOP VALVE / HYDRANT / TIE
- RETAINING WALL
- SEWER MAINTENANCE ACCESS ROUTE REQUIRED
- SERVICES TRENCH
- NBNCo. PIT
- STREETLIGHT
- ABOVE GROUND MINIPILLAR
- IN GROUND MINIPILLAR
- INDICATIVE SET BACK
- WASTE COLLECTION POINT
- SUBSTATION
- STREET TREES

PLEASE NOTE: INFORMATION SHOWN IN THIS DRAWING IS PRELIMINARY ONLY, AND SUBJECT TO CHANGE PRIOR FINAL DESIGN
REFER ALSO TO PLANNING CONTROLS PLAN AND FENCING CONTROLS PLAN


Disclaimer: All care has been taken in the preparation of this material. No responsibility is taken by the vendor for any errors or omissions, and details may be subject to change. All road designs, contours, block sizes, block dimensions, easements, services, ties and trees are preliminary only and are subject to change.

Ginninderry

STAGE 2

Section: 47
Block: 7

Block Disclosure Plan

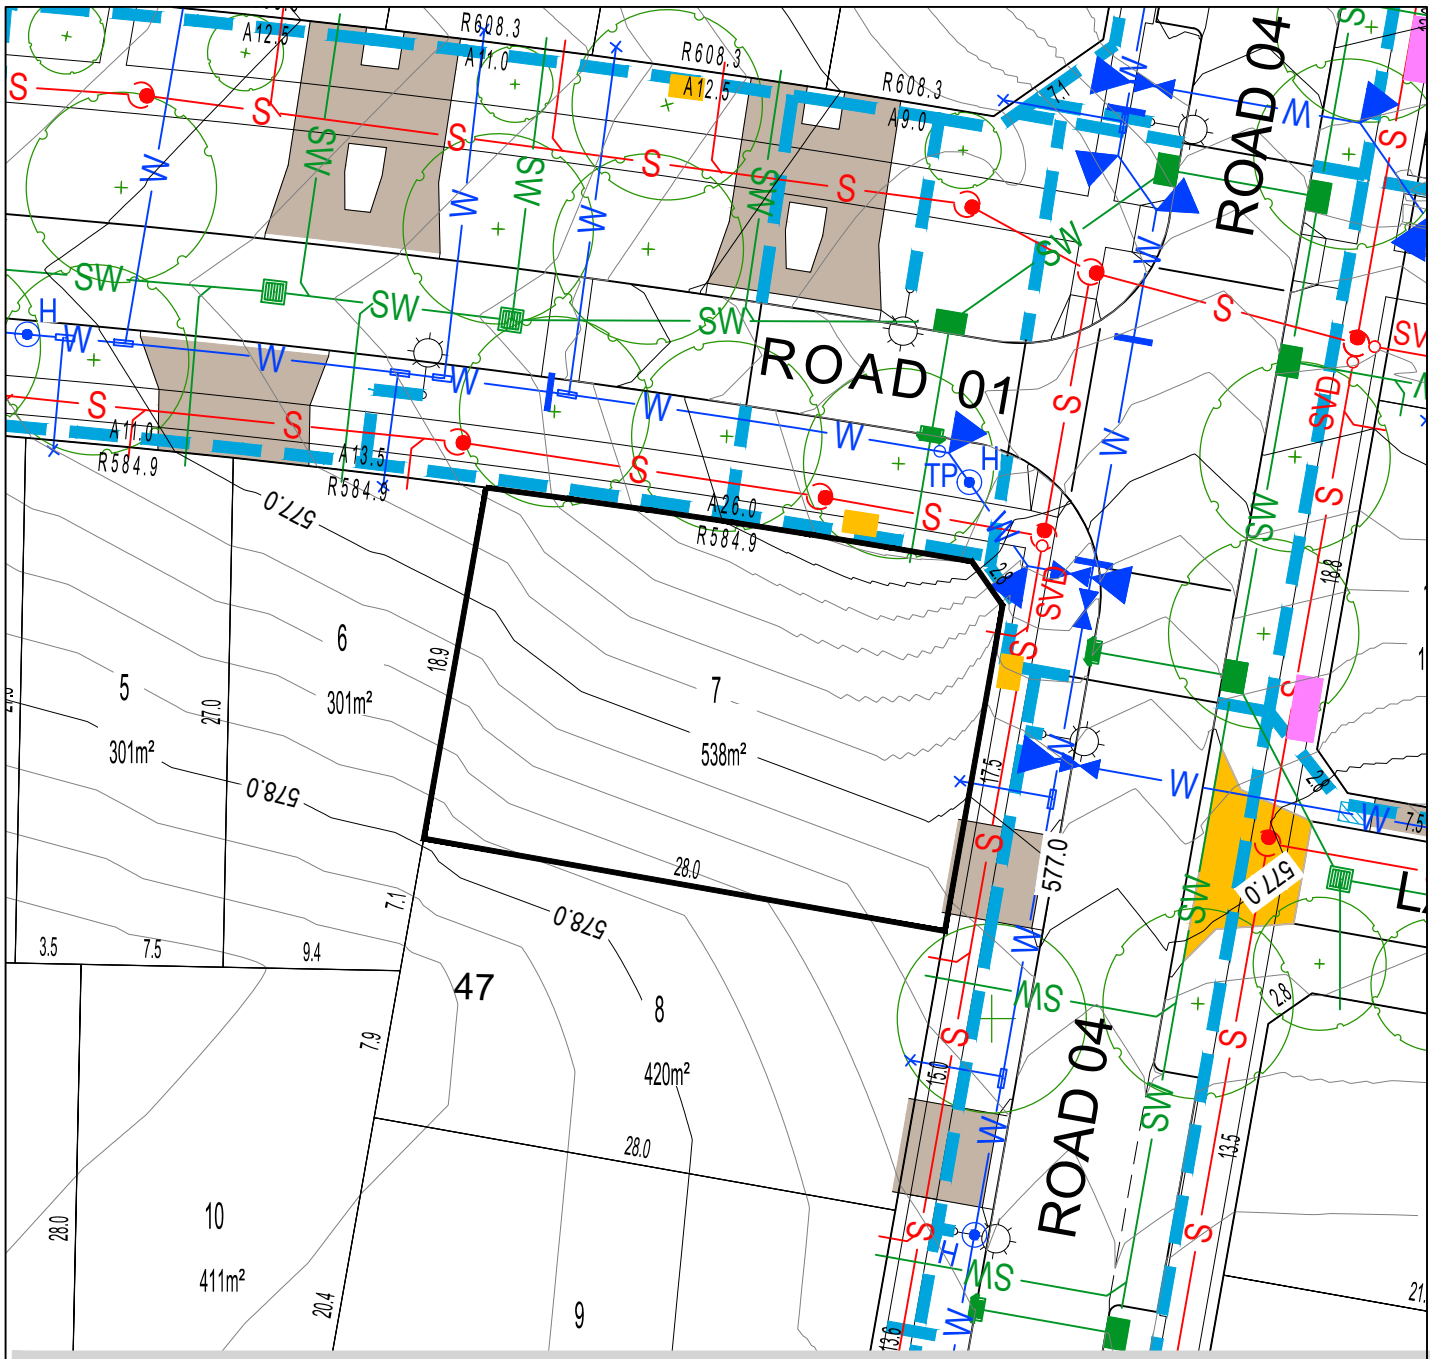

BLOCK LAYOUT - SCALE 1:400

ISSUE DATE: OCTOBER 2026

LEGEND

- LOT BOUNDARY
- EASEMENT
- 550.0 CONTOUR 1.0m INTERVAL
- CONTOUR 0.2m INTERVAL
- REINFORCED CONCRETE DRIVEWAY BY PURCHASER
- REINFORCED CONCRETE DRIVEWAY BY CIVIL CONTRACTOR
- STAGE BOUNDARY
- SEWER MAIN / MANHOLE / TIE
- STORMWATER MAIN / SUMP / MANHOLE / TIE
- WATER MAIN / STOP VALVE / HYDRANT / TIE
- RETAINING WALL
- SEWER MAINTENANCE ACCESS ROUTE REQUIRED
- SERVICES TRENCH
- NBNCo. PIT
- STREETLIGHT
- ABOVE GROUND MINIPILLAR
- IN GROUND MINIPILLAR
- INDICATIVE SET BACK
- WASTE COLLECTION POINT
- SUBSTATION
- STREET TREES

PLEASE NOTE: INFORMATION SHOWN IN THIS DRAWING IS PRELIMINARY ONLY, AND SUBJECT TO CHANGE PRIOR FINAL DESIGN
REFER ALSO TO PLANNING CONTROLS PLAN AND FENCING CONTROLS PLAN


Disclaimer: All care has been taken in the preparation of this material. No responsibility is taken by the vendor for any errors or omissions, and details may be subject to change. All road designs, contours, block sizes, block dimensions, easements, services, ties and trees are preliminary only and are subject to change.

STAGE 2

Ginninderry

Section: 47
Block: 9

Block Disclosure Plan

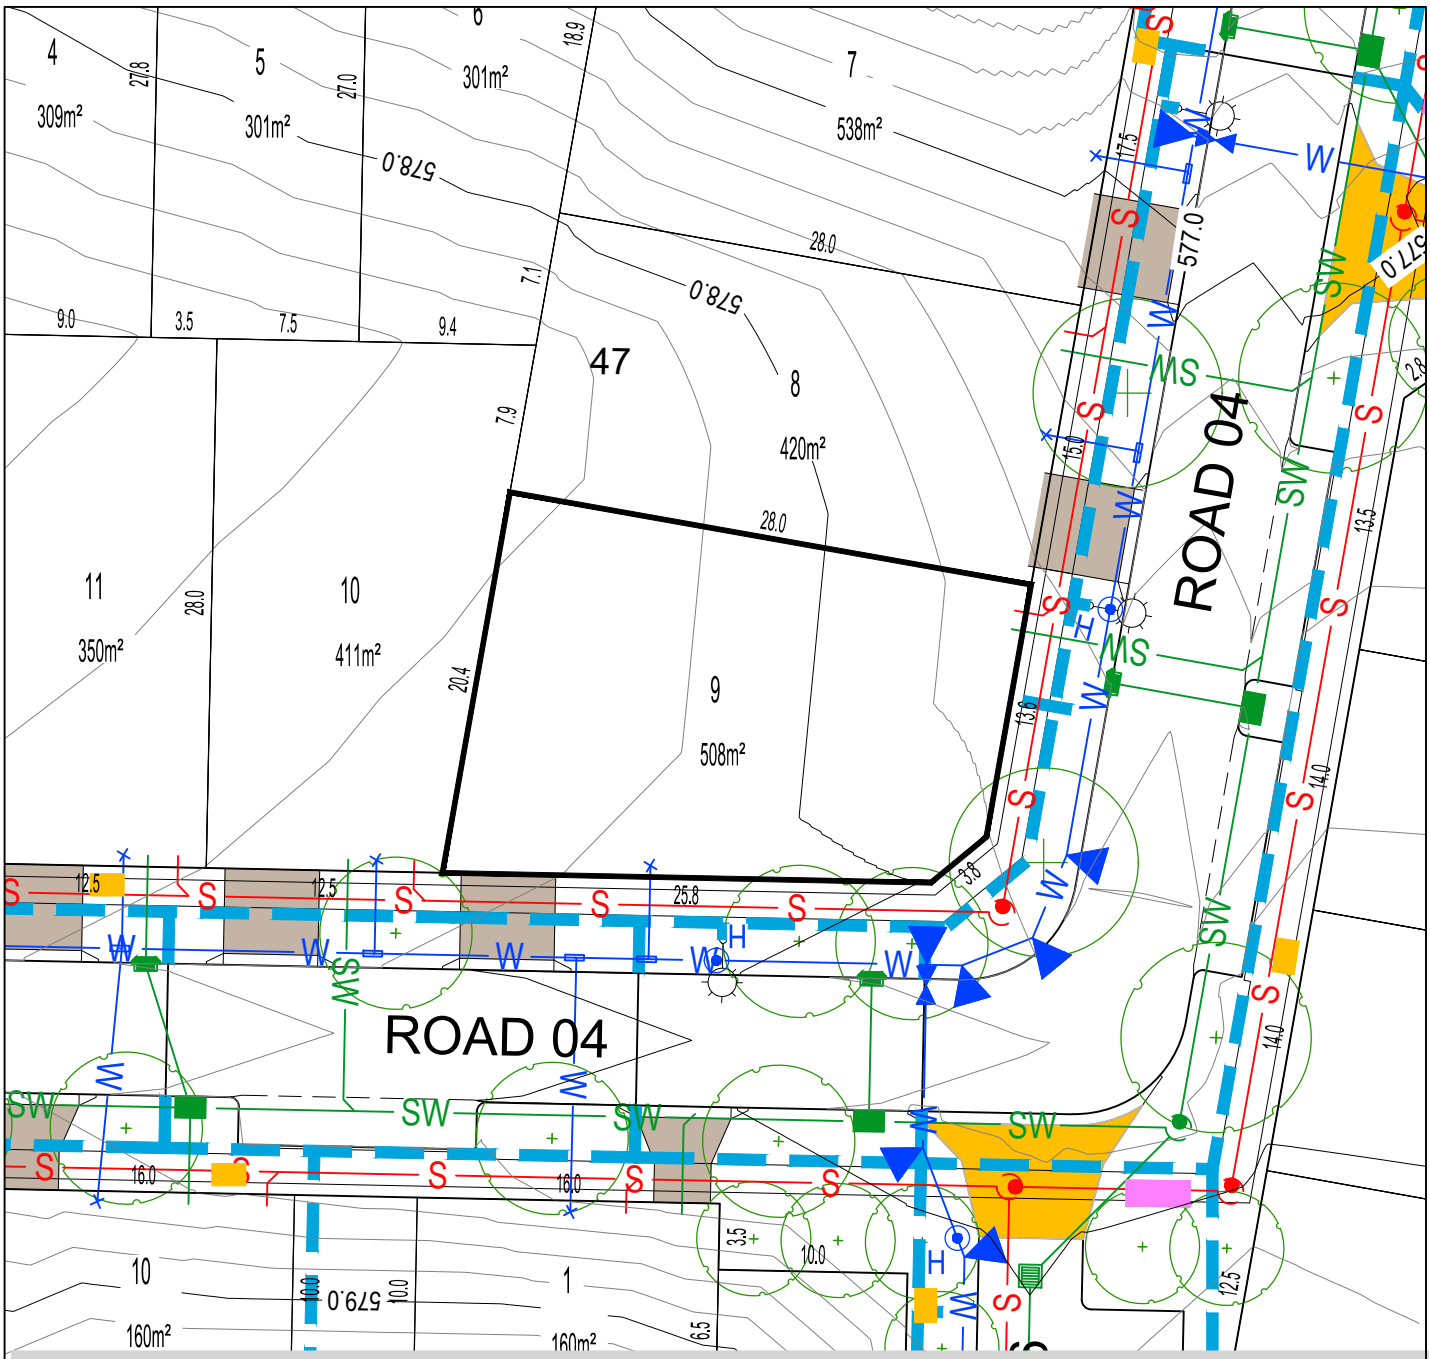

BLOCK LAYOUT - SCALE 1:400

ISSUE DATE: OCTOBER 2026

LEGEND

- LOT BOUNDARY
- EASEMENT
- 550.0 CONTOUR 1.0m INTERVAL
- CONTOUR 0.2m INTERVAL
- REINFORCED CONCRETE DRIVEWAY BY PURCHASER
- REINFORCED CONCRETE DRIVEWAY BY CIVIL CONTRACTOR
- STAGE BOUNDARY
- SEWER MAIN / MANHOLE / TIE
- STORMWATER MAIN / SUMP / MANHOLE / TIE
- WATER MAIN / STOP VALVE / HYDRANT / TIE
- RETAINING WALL
- SEWER MAINTENANCE ACCESS ROUTE REQUIRED
- SERVICES TRENCH
- NBNCo. PIT
- STREETLIGHT
- ABOVE GROUND MINIPILLAR
- IN GROUND MINIPILLAR
- INDICATIVE SET BACK
- WASTE COLLECTION POINT
- SUBSTATION
- STREET TREES

PLEASE NOTE: INFORMATION SHOWN IN THIS DRAWING IS PRELIMINARY ONLY, AND SUBJECT TO CHANGE PRIOR FINAL DESIGN
REFER ALSO TO PLANNING CONTROLS PLAN AND FENCING CONTROLS PLAN


Disclaimer: All care has been taken in the preparation of this material. No responsibility is taken by the vendor for any errors or omissions, and details may be subject to change. All road designs, contours, block sizes, block dimensions, easements, services, ties and trees are preliminary only and are subject to change.

STAGE 2

Ginninderry

Section: 39
Block: 2

Block Disclosure Plan

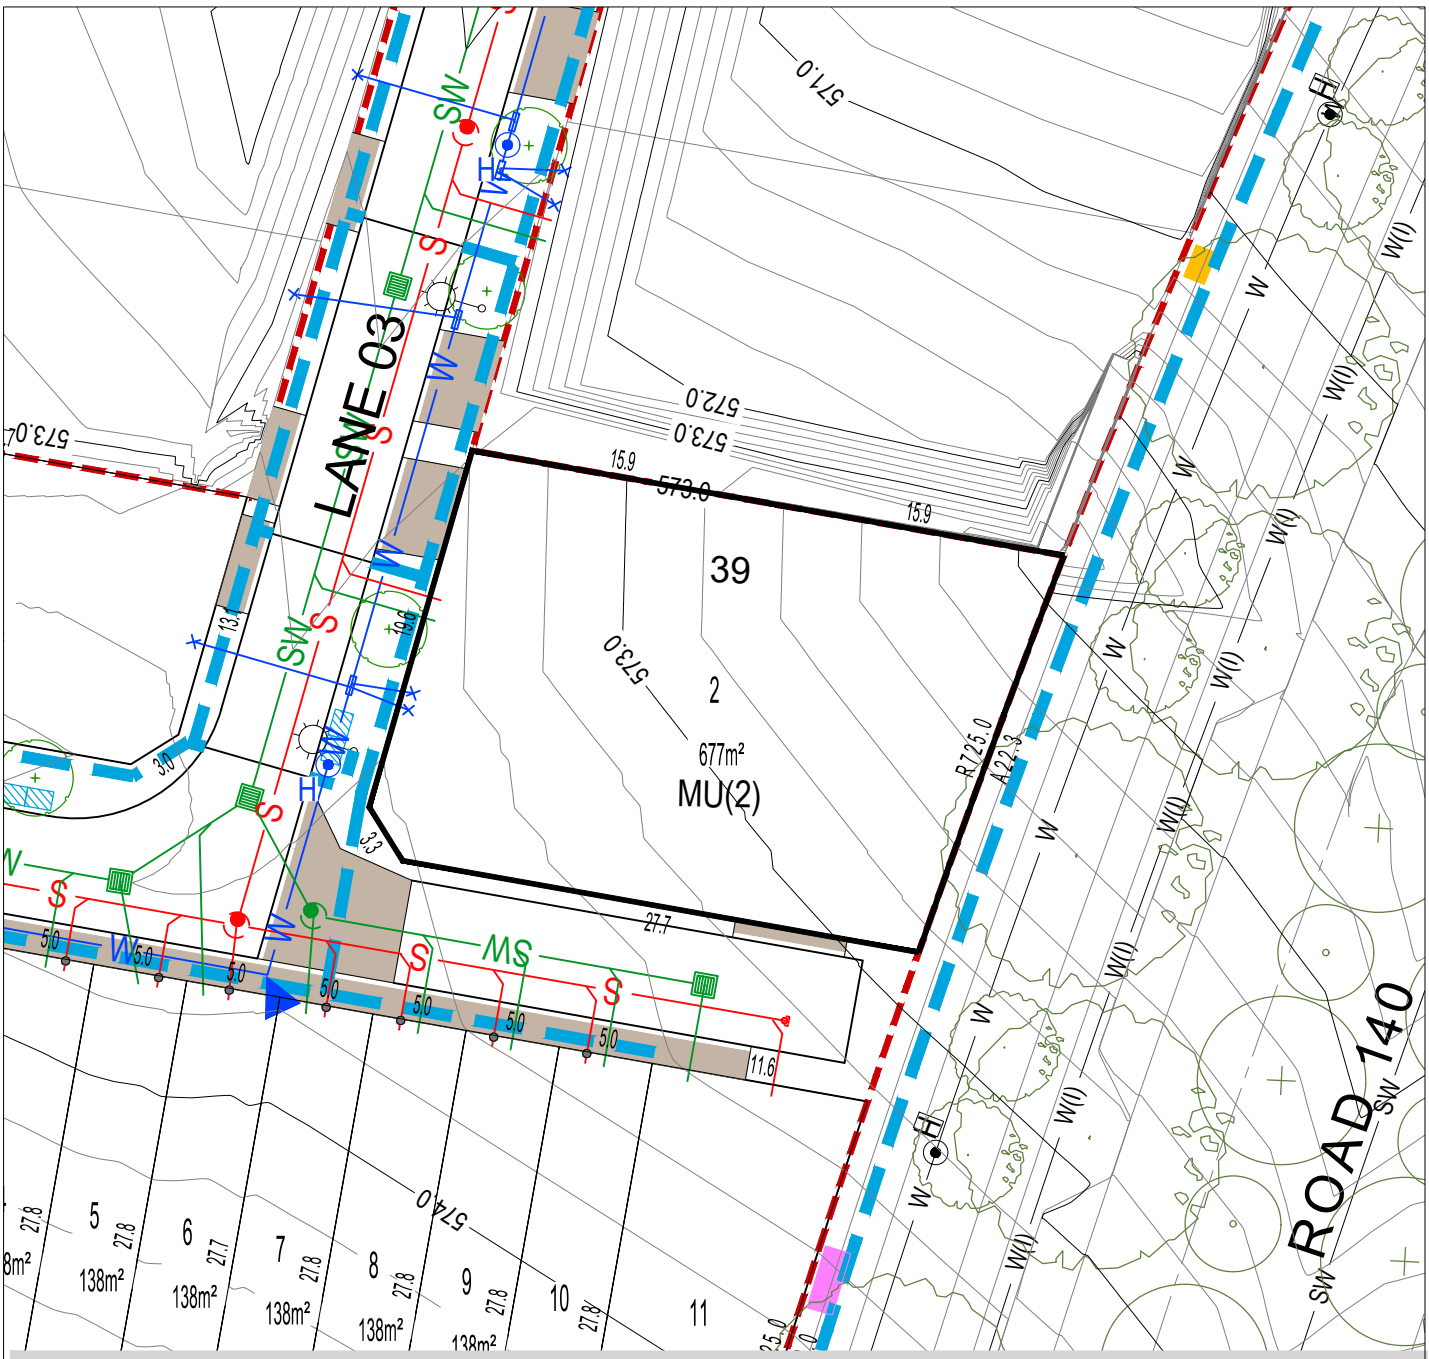

BLOCK LAYOUT - SCALE 1:400

ISSUE DATE: OCTOBER 2026

LEGEND

- LOT BOUNDARY
- EASEMENT
- 550.0 CONTOUR 1.0m INTERVAL
- CONTOUR 0.2m INTERVAL
- REINFORCED CONCRETE DRIVEWAY BY PURCHASER
- REINFORCED CONCRETE DRIVEWAY BY CIVIL CONTRACTOR
- STAGE BOUNDARY
- SEWER MAIN / MANHOLE / TIE
- STORMWATER MAIN / SUMP / MANHOLE / TIE
- WATER MAIN / STOP VALVE / HYDRANT / TIE
- RETAINING WALL
- SEWER MAINTENANCE ACCESS ROUTE REQUIRED
- SERVICES TRENCH
- NBNCo. PIT
- STREETLIGHT
- ABOVE GROUND MINIPILLAR
- IN GROUND MINIPILLAR
- INDICATIVE SET BACK
- WASTE COLLECTION POINT
- SUBSTATION
- STREET TREES

PLEASE NOTE: INFORMATION SHOWN IN THIS DRAWING IS PRELIMINARY ONLY, AND SUBJECT TO CHANGE PRIOR FINAL DESIGN
REFER ALSO TO PLANNING CONTROLS PLAN AND FENCING CONTROLS PLAN


Disclaimer: All care has been taken in the preparation of this material. No responsibility is taken by the vendor for any errors or omissions, and details may be subject to change. All road designs, contours, block sizes, block dimensions, easements, services, ties and trees are preliminary only and are subject to change.

STAGE 2

Ginninderry

Section: 44
Block: 16

Block Disclosure Plan

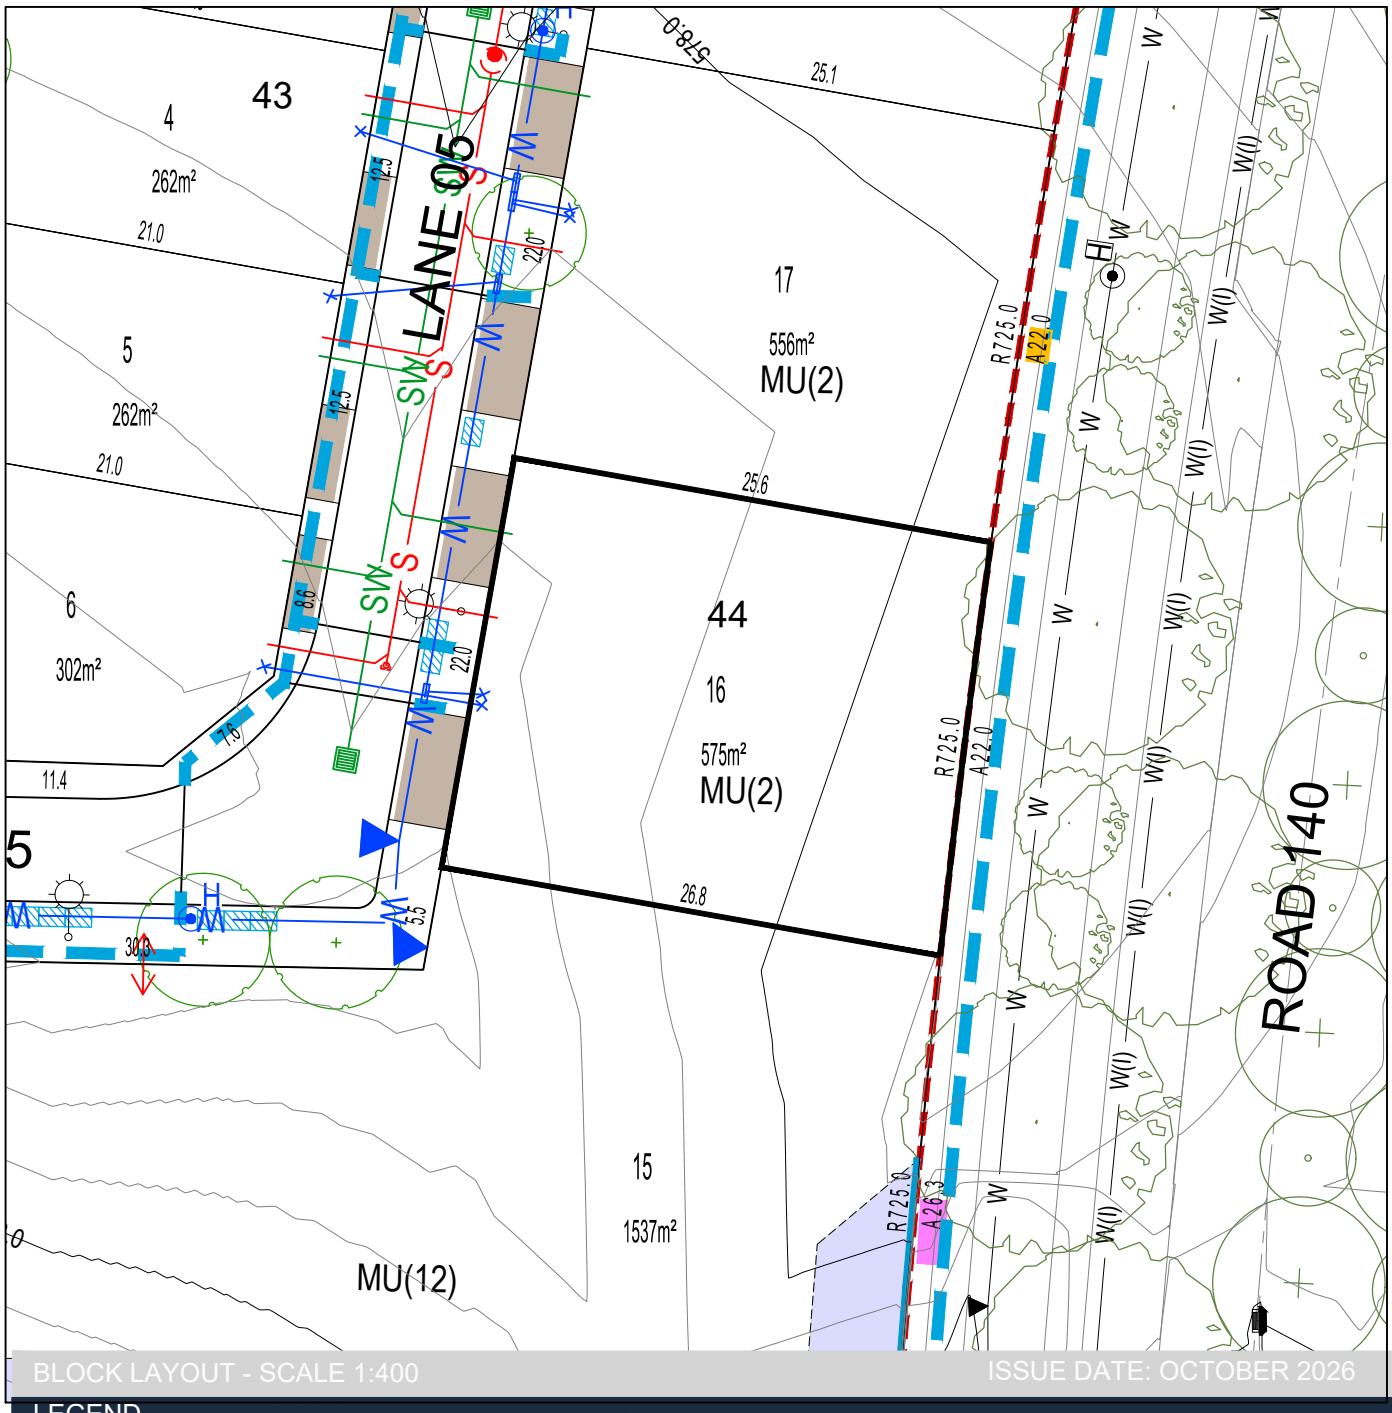

BLOCK LAYOUT - SCALE 1:400

ISSUE DATE: OCTOBER 2026

LEGEND

- LOT BOUNDARY
- EASEMENT
- 550.0 CONTOUR 1.0m INTERVAL
- CONTOUR 0.2m INTERVAL
- REINFORCED CONCRETE DRIVEWAY BY PURCHASER
- REINFORCED CONCRETE DRIVEWAY BY CIVIL CONTRACTOR
- STAGE BOUNDARY
- SEWER MAIN / MANHOLE / TIE
- STORMWATER MAIN / SUMP / MANHOLE / TIE
- WATER MAIN / STOP VALVE / HYDRANT / TIE
- RETAINING WALL
- SEWER MAINTENANCE ACCESS ROUTE REQUIRED
- SERVICES TRENCH
- NBNCo. PIT
- STREETLIGHT
- ABOVE GROUND MINIPILLAR
- IN GROUND MINIPILLAR
- INDICATIVE SET BACK
- WASTE COLLECTION POINT
- SUBSTATION
- STREET TREES

PLEASE NOTE: INFORMATION SHOWN IN THIS DRAWING IS PRELIMINARY ONLY, AND SUBJECT TO CHANGE PRIOR FINAL DESIGN
REFER ALSO TO PLANNING CONTROLS PLAN AND FENCING CONTROLS PLAN


Disclaimer: All care has been taken in the preparation of this material. No responsibility is taken by the vendor for any errors or omissions, and details may be subject to change. All road designs, contours, block sizes, block dimensions, easements, services, ties and trees are preliminary only and are subject to change.

STAGE 2

Ginninderry

Section: 44
Block: 17

Block Disclosure Plan

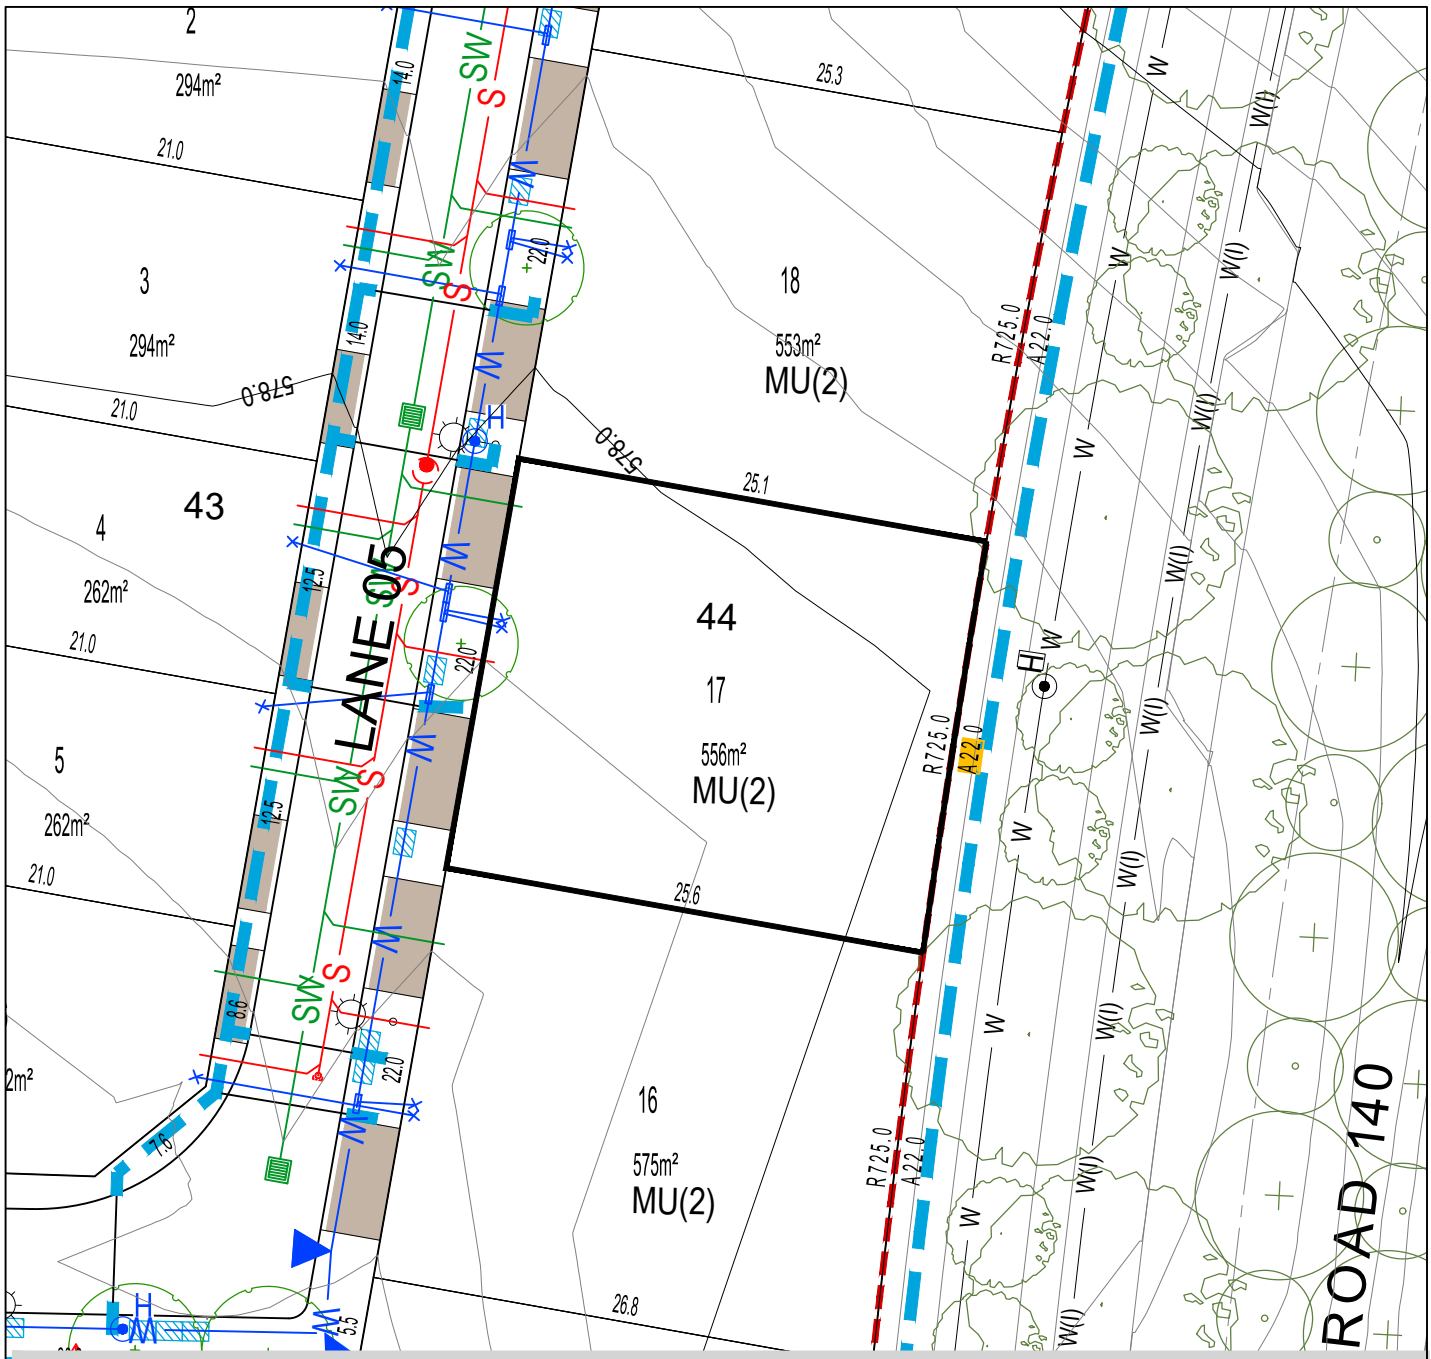

BLOCK LAYOUT - SCALE 1:400

ISSUE DATE: OCTOBER 2026

LEGEND

- LOT BOUNDARY
- EASEMENT
- 550.0 CONTOUR 1.0m INTERVAL
- CONTOUR 0.2m INTERVAL
- REINFORCED CONCRETE DRIVEWAY BY PURCHASER
- REINFORCED CONCRETE DRIVEWAY BY CIVIL CONTRACTOR
- STAGE BOUNDARY
- SEWER MAIN / MANHOLE / TIE
- STORMWATER MAIN / SUMP / MANHOLE / TIE
- WATER MAIN / STOP VALVE / HYDRANT / TIE
- RETAINING WALL
- SEWER MAINTENANCE ACCESS ROUTE REQUIRED
- SERVICES TRENCH
- NBNCo. PIT
- STREETLIGHT
- ABOVE GROUND MINIPILLAR
- IN GROUND MINIPILLAR
- INDICATIVE SET BACK
- WASTE COLLECTION POINT
- SUBSTATION
- STREET TREES

PLEASE NOTE: INFORMATION SHOWN IN THIS DRAWING IS PRELIMINARY ONLY, AND SUBJECT TO CHANGE PRIOR FINAL DESIGN
REFER ALSO TO PLANNING CONTROLS PLAN AND FENCING CONTROLS PLAN


Disclaimer: All care has been taken in the preparation of this material. No responsibility is taken by the vendor for any errors or omissions, and details may be subject to change. All road designs, contours, block sizes, block dimensions, easements, services, ties and trees are preliminary only and are subject to change.

Ginninderry

STAGE 2

Section: 44
Block: 18

Block Disclosure Plan

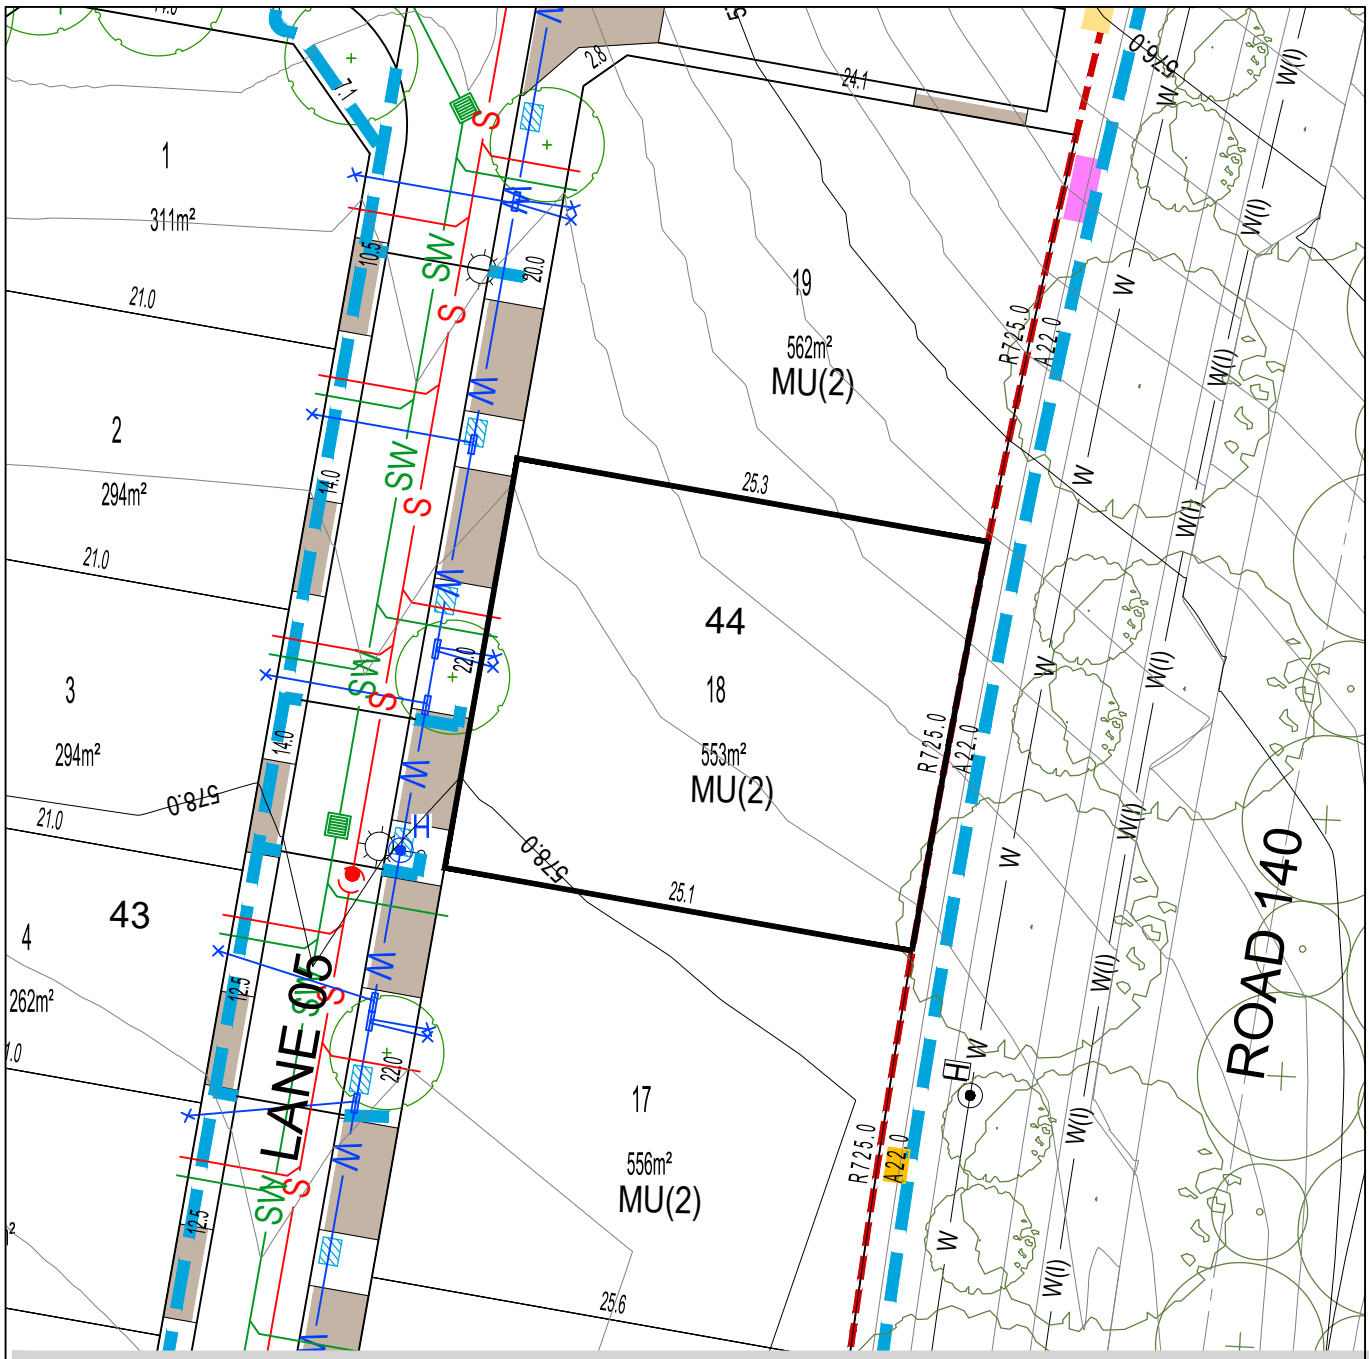

BLOCK LAYOUT - SCALE 1:400

ISSUE DATE: OCTOBER 2026

LEGEND

- LOT BOUNDARY
- EASEMENT
- 550.0 CONTOUR 1.0m INTERVAL
- CONTOUR 0.2m INTERVAL
- REINFORCED CONCRETE DRIVEWAY BY PURCHASER
- REINFORCED CONCRETE DRIVEWAY BY CIVIL CONTRACTOR
- STAGE BOUNDARY
- SEWER MAIN / MANHOLE / TIE
- STORMWATER MAIN / SUMP / MANHOLE / TIE
- WATER MAIN / STOP VALVE / HYDRANT / TIE
- RETAINING WALL
- SEWER MAINTENANCE ACCESS ROUTE REQUIRED
- SERVICES TRENCH
- NBNCo. PIT
- STREETLIGHT
- ABOVE GROUND MINIPILLAR
- IN GROUND MINIPILLAR
- INDICATIVE SET BACK
- WASTE COLLECTION POINT
- SUBSTATION
- STREET TREES

PLEASE NOTE: INFORMATION SHOWN IN THIS DRAWING IS PRELIMINARY ONLY, AND SUBJECT TO CHANGE PRIOR FINAL DESIGN
REFER ALSO TO PLANNING CONTROLS PLAN AND FENCING CONTROLS PLAN


Disclaimer: All care has been taken in the preparation of this material. No responsibility is taken by the vendor for any errors or omissions, and details may be subject to change. All road designs, contours, block sizes, block dimensions, easements, services, ties and trees are preliminary only and are subject to change.

Ginninderry

STAGE 2

Section: 44
Block: 19

Block Disclosure Plan

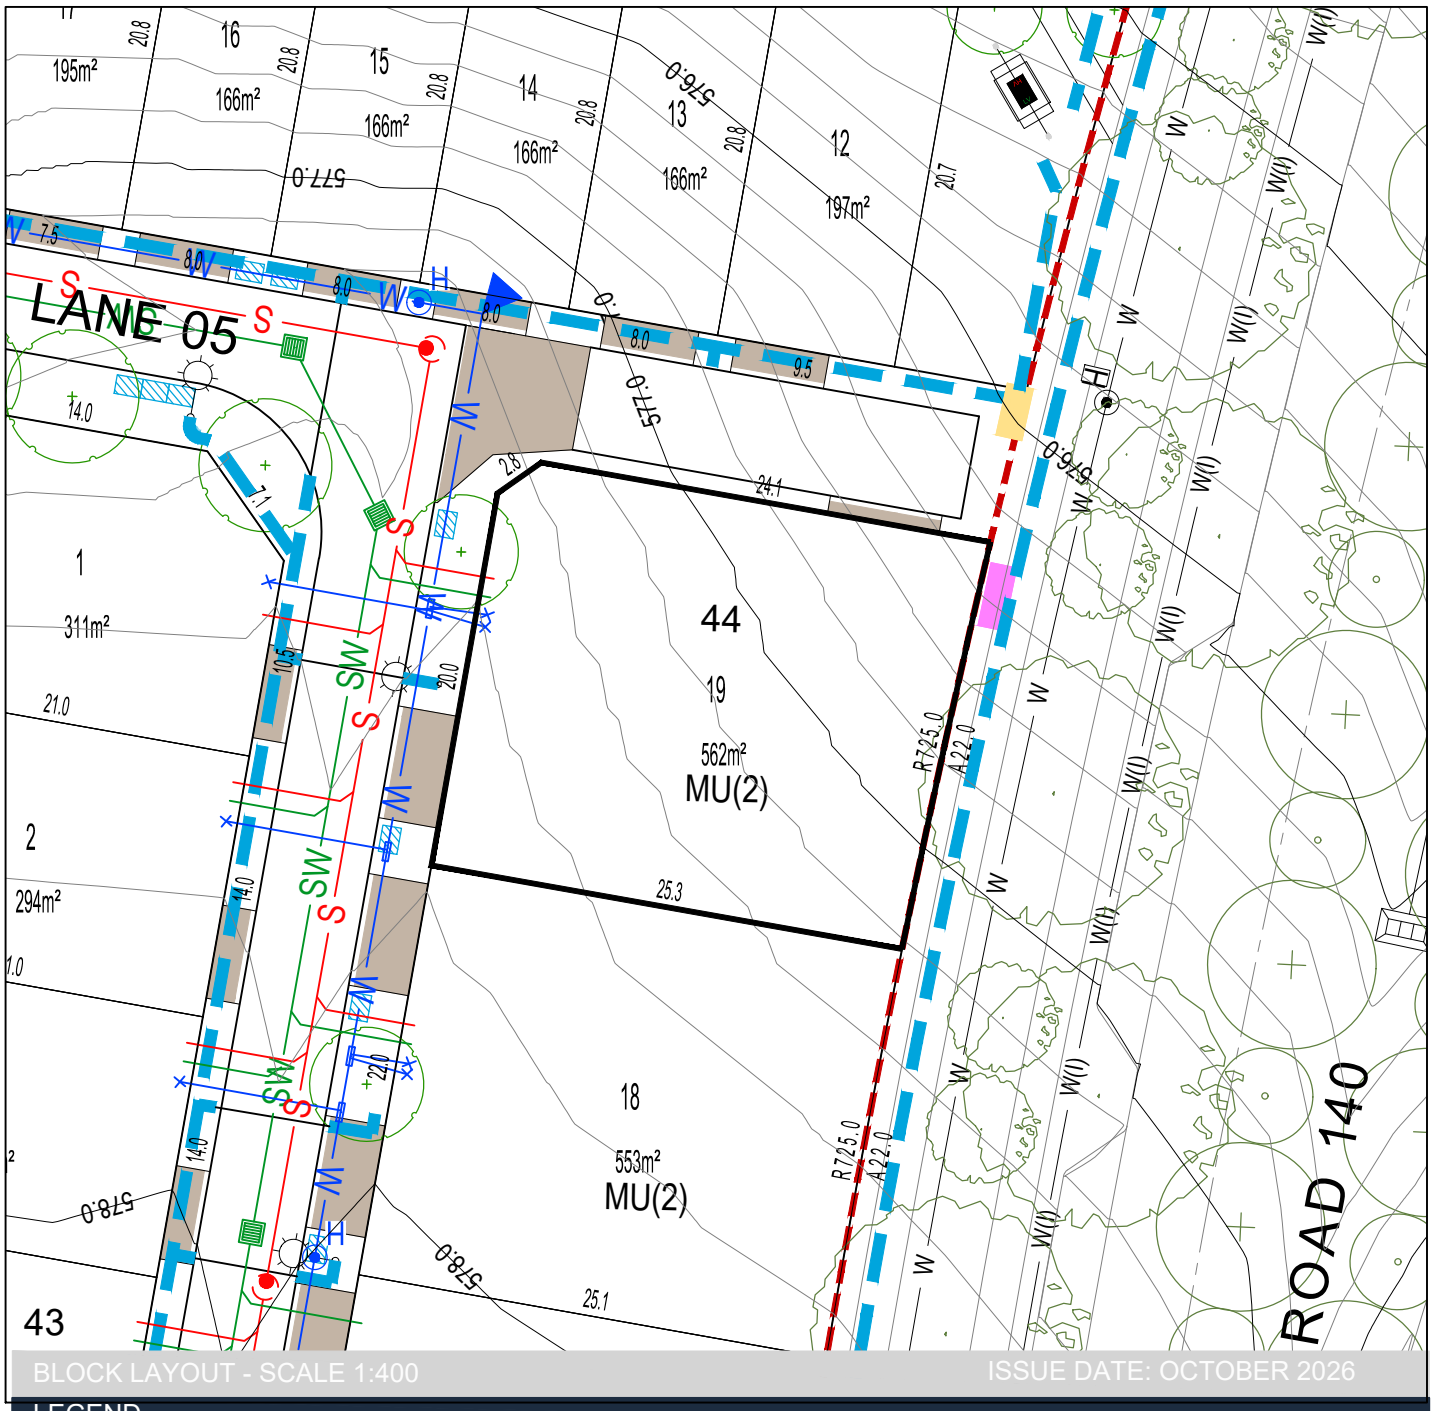

BLOCK LAYOUT - SCALE 1:400 ISSUE DATE: OCTOBER 2026

LEGEND

- LOT BOUNDARY
- EASEMENT
- 550.0 CONTOUR 1.0m INTERVAL
- CONTOUR 0.2m INTERVAL
- REINFORCED CONCRETE DRIVEWAY BY PURCHASER
- REINFORCED CONCRETE DRIVEWAY BY CIVIL CONTRACTOR
- STAGE BOUNDARY
- SEWER MAIN / MANHOLE / TIE
- STORMWATER MAIN / SUMP / MANHOLE / TIE
- WATER MAIN / STOP VALVE / HYDRANT / TIE
- RETAINING WALL
- SEWER MAINTENANCE ACCESS ROUTE REQUIRED
- SERVICES TRENCH
- NBNCo. PIT
- STREETLIGHT
- ABOVE GROUND MINIPILLAR
- IN GROUND MINIPILLAR
- INDICATIVE SET BACK
- WASTE COLLECTION POINT
- SUBSTATION
- STREET TREES

PLEASE NOTE: INFORMATION SHOWN IN THIS DRAWING IS PRELIMINARY ONLY, AND SUBJECT TO CHANGE PRIOR FINAL DESIGN
REFER ALSO TO PLANNING CONTROLS PLAN AND FENCING CONTROLS PLAN


Disclaimer: All care has been taken in the preparation of this material. No responsibility is taken by the vendor for any errors or omissions, and details may be subject to change. All road designs, contours, block sizes, block dimensions, easements, services, ties and trees are preliminary only and are subject to change.

STAGE 2

Ginninderry

Section: 50
Block: 1

Block Disclosure Plan

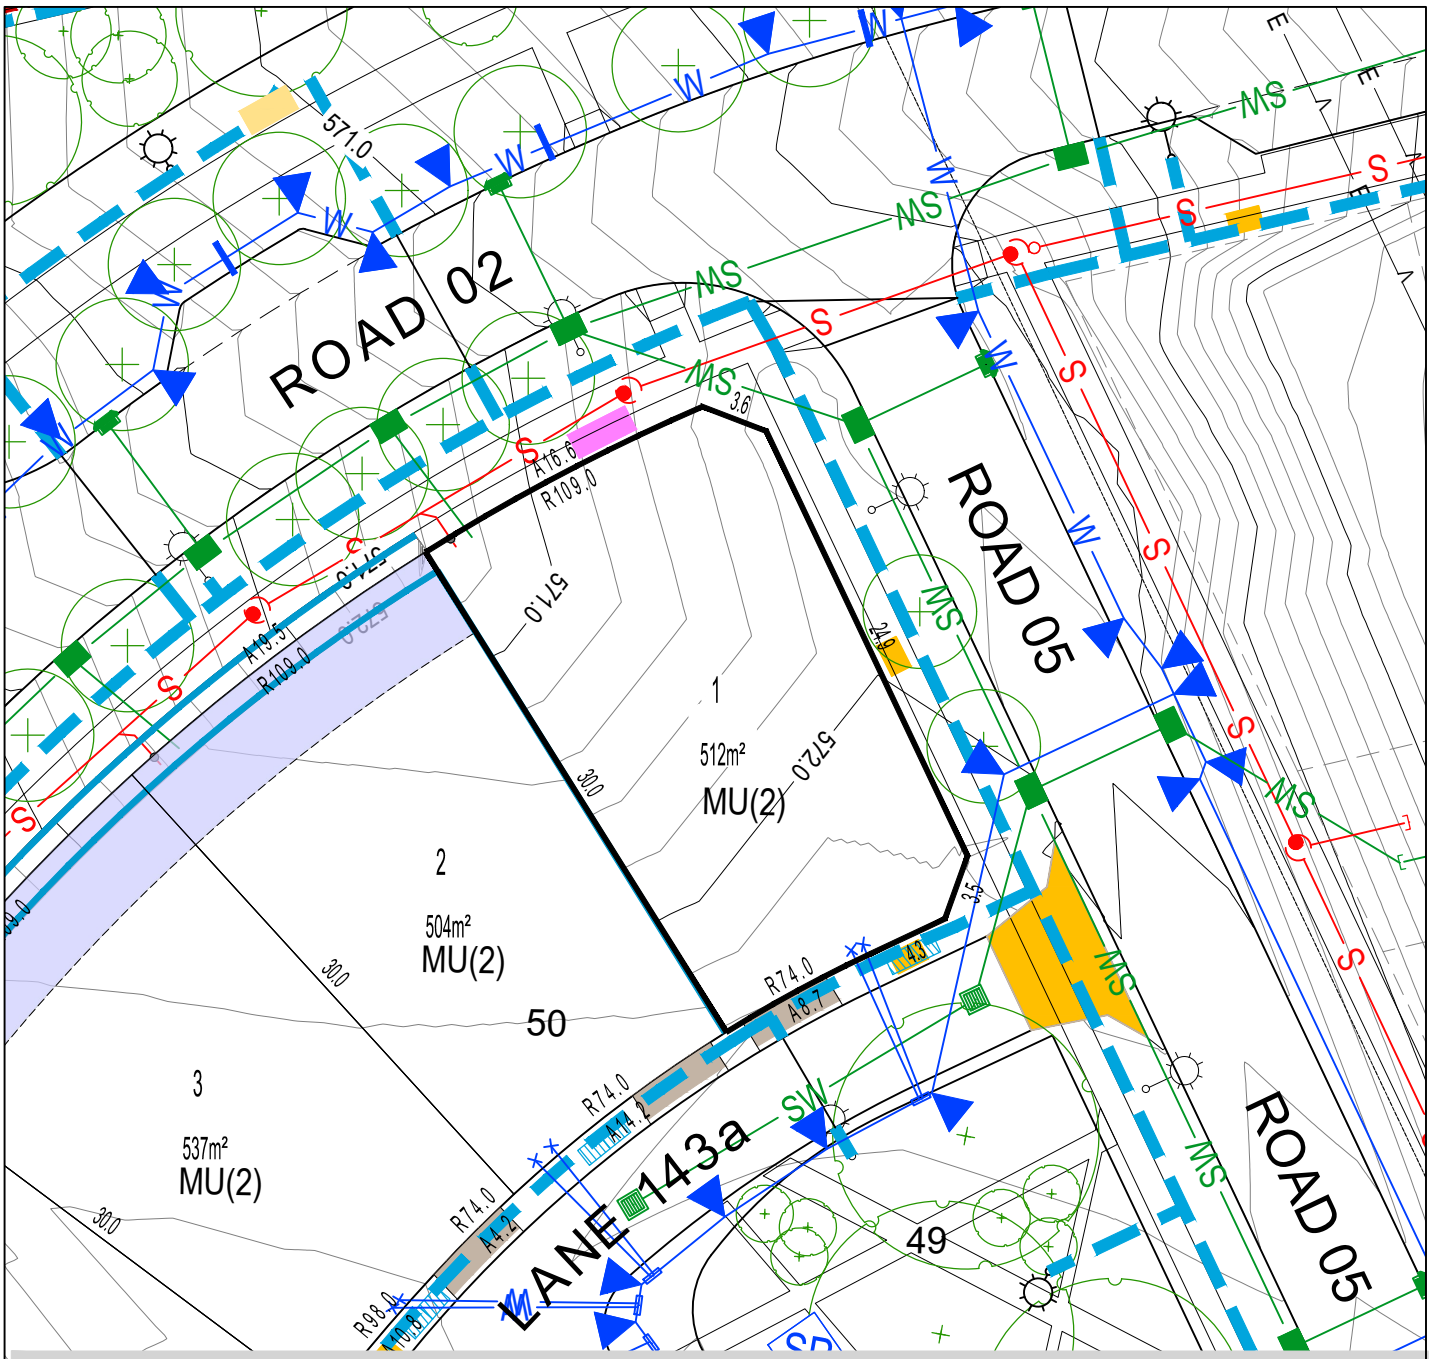

BLOCK LAYOUT - SCALE 1:400 ISSUE DATE: OCTOBER 2026

LEGEND

- LOT BOUNDARY
- EASEMENT
- 550.0 CONTOUR 1.0m INTERVAL
- CONTOUR 0.2m INTERVAL
- REINFORCED CONCRETE DRIVEWAY BY PURCHASER
- REINFORCED CONCRETE DRIVEWAY BY CIVIL CONTRACTOR
- STAGE BOUNDARY
- SEWER MAIN / MANHOLE / TIE
- STORMWATER MAIN / SUMP / MANHOLE / TIE
- WATER MAIN / STOP VALVE / HYDRANT / TIE
- RETAINING WALL
- SEWER MAINTENANCE ACCESS ROUTE REQUIRED
- SERVICES TRENCH
- NBNCo. PIT
- STREETLIGHT
- ABOVE GROUND MINIPILLAR
- IN GROUND MINIPILLAR
- INDICATIVE SET BACK
- WASTE COLLECTION POINT
- SUBSTATION
- STREET TREES

PLEASE NOTE: INFORMATION SHOWN IN THIS DRAWING IS PRELIMINARY ONLY, AND SUBJECT TO CHANGE PRIOR FINAL DESIGN
REFER ALSO TO PLANNING CONTROLS PLAN AND FENCING CONTROLS PLAN


Disclaimer: All care has been taken in the preparation of this material. No responsibility is taken by the vendor for any errors or omissions, and details may be subject to change. All road designs, contours, block sizes, block dimensions, easements, services, ties and trees are preliminary only and are subject to change.

STAGE 2

Ginninderry

Section: 50
Block: 2

Block Disclosure Plan

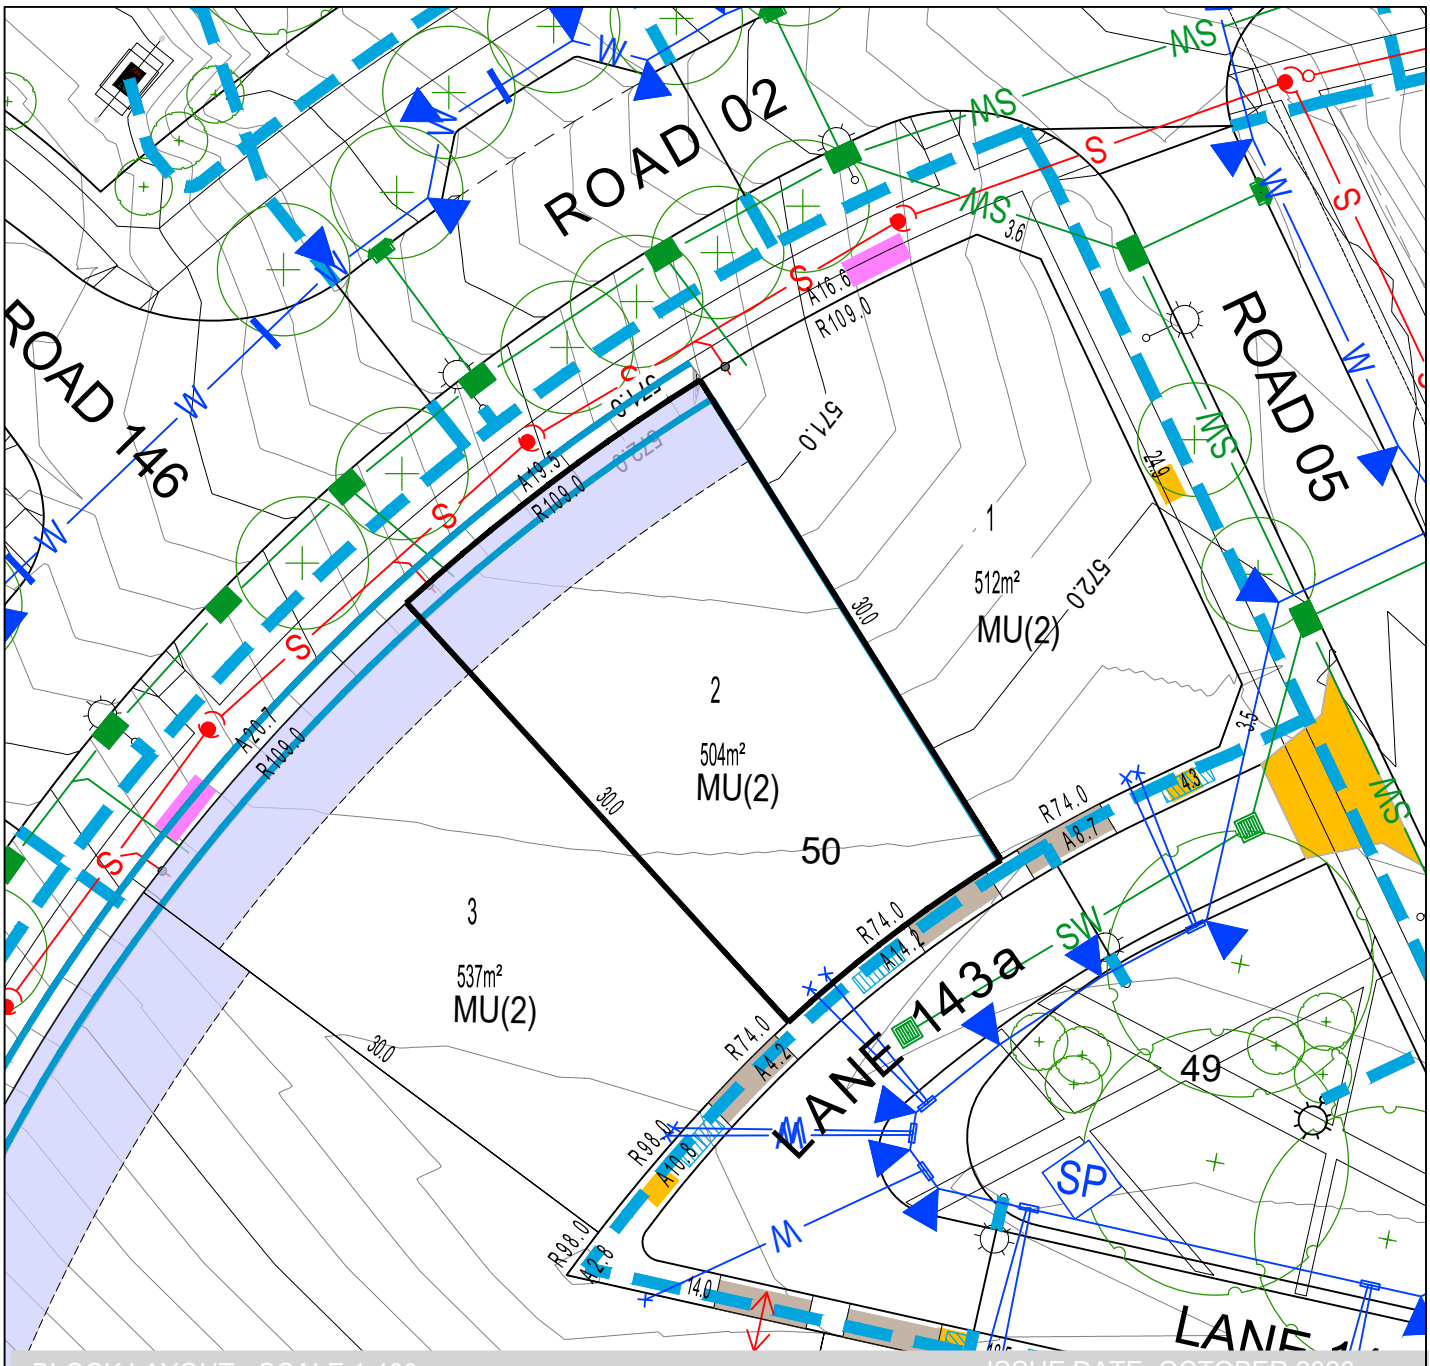

BLOCK LAYOUT - SCALE 1:400

ISSUE DATE: OCTOBER 2026

LEGEND

- LOT BOUNDARY
- EASEMENT
- 550.0 CONTOUR 1.0m INTERVAL
- CONTOUR 0.2m INTERVAL
- REINFORCED CONCRETE DRIVEWAY BY PURCHASER
- REINFORCED CONCRETE DRIVEWAY BY CIVIL CONTRACTOR
- STAGE BOUNDARY
- SEWER MAIN / MANHOLE / TIE
- STORMWATER MAIN / SUMP / MANHOLE / TIE
- WATER MAIN / STOP VALVE / HYDRANT / TIE
- RETAINING WALL
- SEWER MAINTENANCE ACCESS ROUTE REQUIRED
- SERVICES TRENCH
- NBNCo. PIT
- STREETLIGHT
- ABOVE GROUND MINIPILLAR
- IN GROUND MINIPILLAR
- INDICATIVE SET BACK (REFER TO SECTION 1, NOMINAL WALL HEIGHT=0.4m - 0.6m)
- WASTE COLLECTION POINT
- SUBSTATION
- STREET TREES

PLEASE NOTE: INFORMATION SHOWN IN THIS DRAWING IS PRELIMINARY ONLY, AND SUBJECT TO CHANGE PRIOR FINAL DESIGN
REFER ALSO TO PLANNING CONTROLS PLAN AND FENCING CONTROLS PLAN


Disclaimer: All care has been taken in the preparation of this material. No responsibility is taken by the vendor for any errors or omissions, and details may be subject to change. All road designs, contours, block sizes, block dimensions, easements, services, ties and trees are preliminary only and are subject to change.

STAGE 2

Ginninderry

Section: 50
Block: 3

Block Disclosure Plan

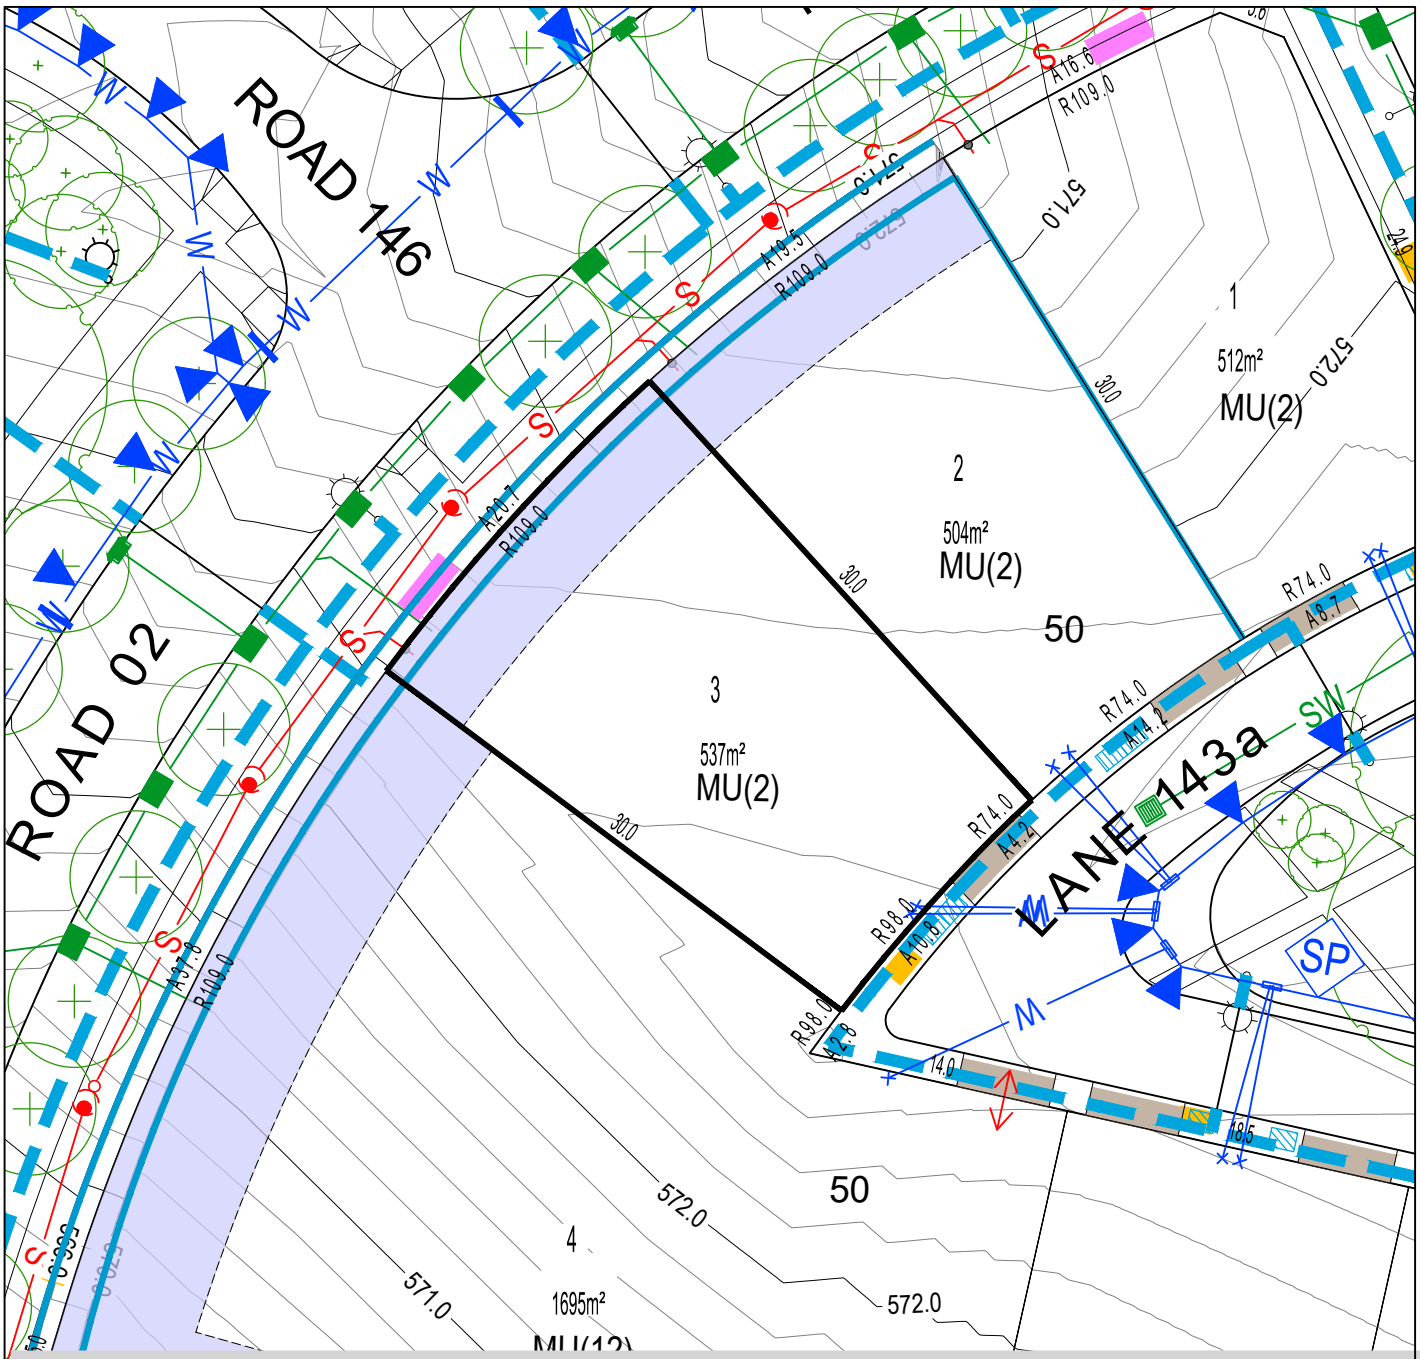

BLOCK LAYOUT - SCALE 1:400

ISSUE DATE: OCTOBER 2026

LEGEND

- LOT BOUNDARY
- EASEMENT
- 550.0 CONTOUR 1.0m INTERVAL
- CONTOUR 0.2m INTERVAL
- REINFORCED CONCRETE DRIVEWAY BY PURCHASER
- REINFORCED CONCRETE DRIVEWAY BY CIVIL CONTRACTOR
- STAGE BOUNDARY
- SEWER MAIN / MANHOLE / TIE
- STORMWATER MAIN / SUMP / MANHOLE / TIE
- WATER MAIN / STOP VALVE / HYDRANT / TIE
- RETAINING WALL
- SEWER MAINTENANCE ACCESS ROUTE REQUIRED
- SERVICES TRENCH
- NBNCo. PIT
- STREETLIGHT
- ABOVE GROUND MINIPILLAR
- IN GROUND MINIPILLAR
- INDICATIVE SET BACK (REFER TO SECTION 1, NOMINAL WALL HEIGHT=0.5m - 1.6m)
- WASTE COLLECTION POINT
- SUBSTATION
- STREET TREES

PLEASE NOTE: INFORMATION SHOWN IN THIS DRAWING IS PRELIMINARY ONLY, AND SUBJECT TO CHANGE PRIOR FINAL DESIGN
REFER ALSO TO PLANNING CONTROLS PLAN AND FENCING CONTROLS PLAN


Disclaimer: All care has been taken in the preparation of this material. No responsibility is taken by the vendor for any errors or omissions, and details may be subject to change. All road designs, contours, block sizes, block dimensions, easements, services, ties and trees are preliminary only and are subject to change.

Ginninderry

STAGE 2

Section: 52
Block: 1

Block Disclosure Plan

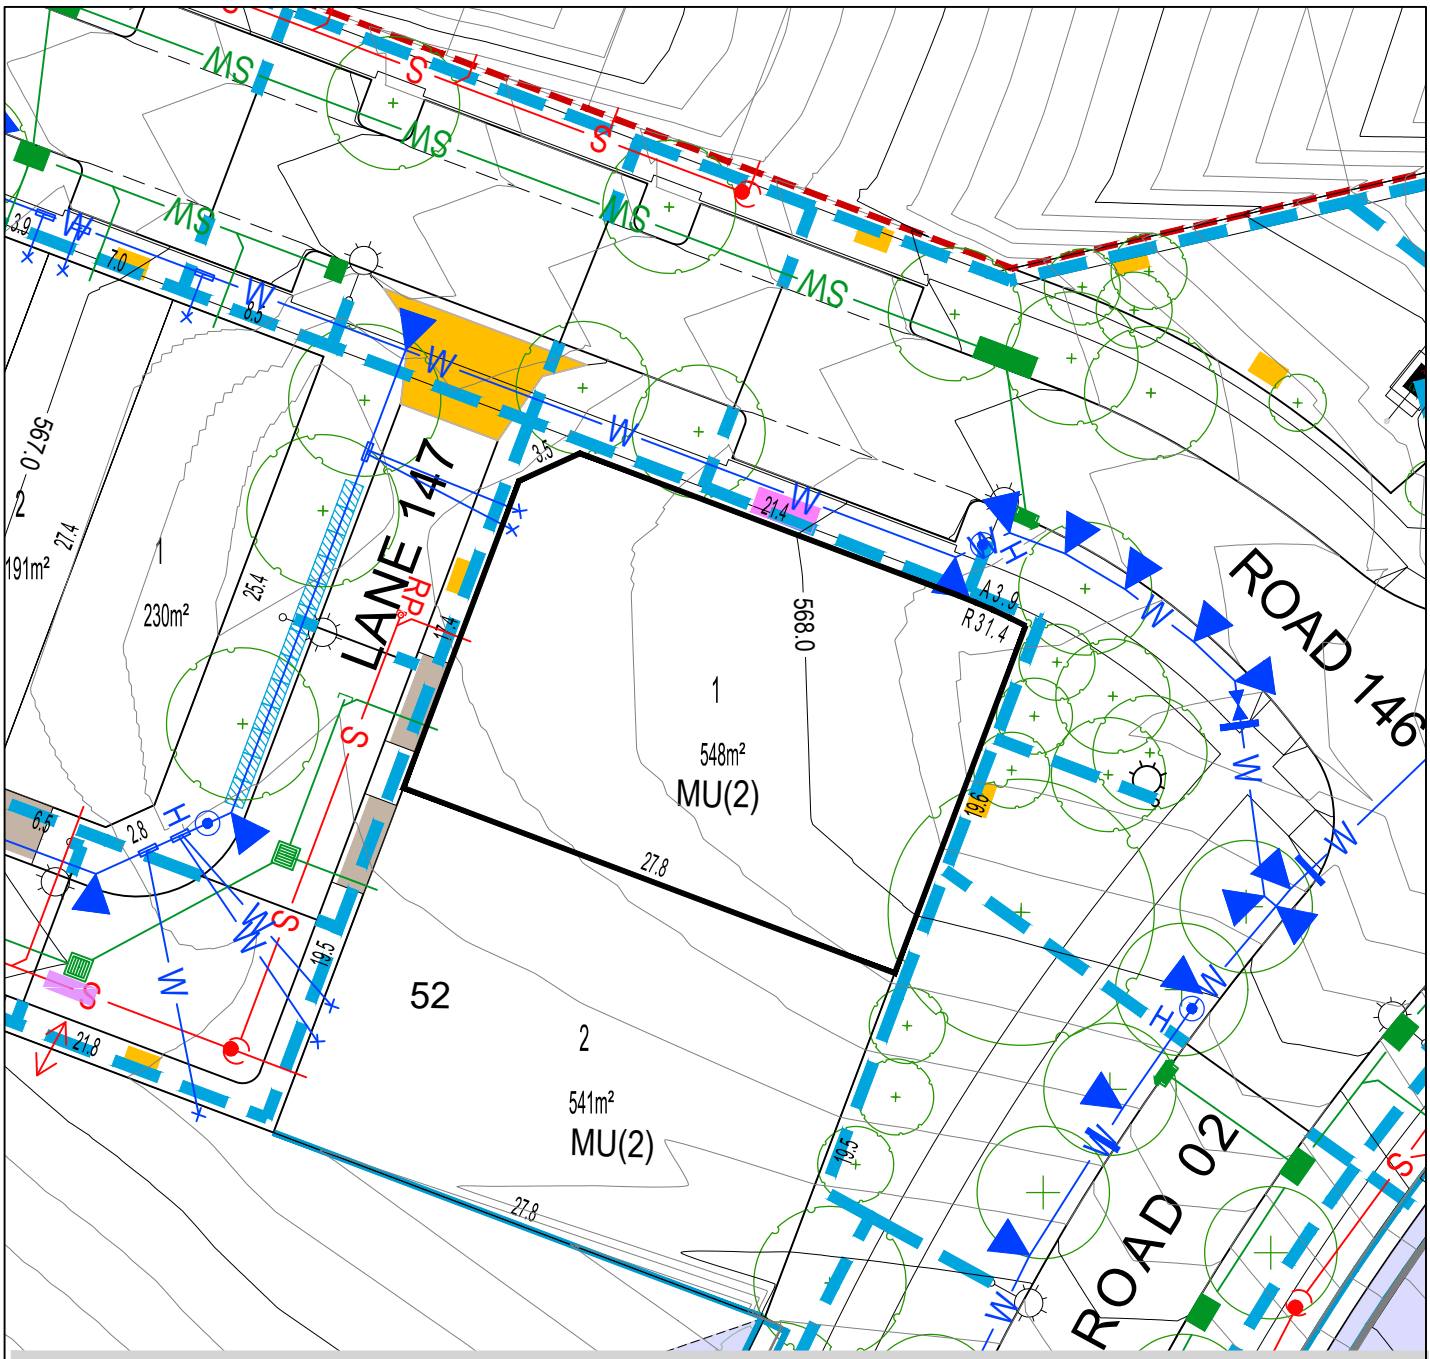

BLOCK LAYOUT - SCALE 1:400

ISSUE DATE: OCTOBER 2026

LEGEND

- LOT BOUNDARY
- EASEMENT
- 550.0 CONTOUR 1.0m INTERVAL
- CONTOUR 0.2m INTERVAL
- REINFORCED CONCRETE DRIVEWAY BY PURCHASER
- REINFORCED CONCRETE DRIVEWAY BY CIVIL CONTRACTOR
- STAGE BOUNDARY
- SEWER MAIN / MANHOLE / TIE
- STORMWATER MAIN / SUMP / MANHOLE / TIE
- WATER MAIN / STOP VALVE / HYDRANT / TIE
- RETAINING WALL
- SEWER MAINTENANCE ACCESS ROUTE REQUIRED
- SERVICES TRENCH
- NBNCo. PIT
- STREETLIGHT
- ABOVE GROUND MINIPILLAR
- IN GROUND MINIPILLAR
- INDICATIVE SET BACK
- WASTE COLLECTION POINT
- SUBSTATION
- STREET TREES

PLEASE NOTE: INFORMATION SHOWN IN THIS DRAWING IS PRELIMINARY ONLY, AND SUBJECT TO CHANGE PRIOR FINAL DESIGN
REFER ALSO TO PLANNING CONTROLS PLAN AND FENCING CONTROLS PLAN


Disclaimer: All care has been taken in the preparation of this material. No responsibility is taken by the vendor for any errors or omissions, and details may be subject to change. All road designs, contours, block sizes, block dimensions, easements, services, ties and trees are preliminary only and are subject to change.

STAGE 2

Ginninderry

Section: 52
Block: 2

Block Disclosure Plan

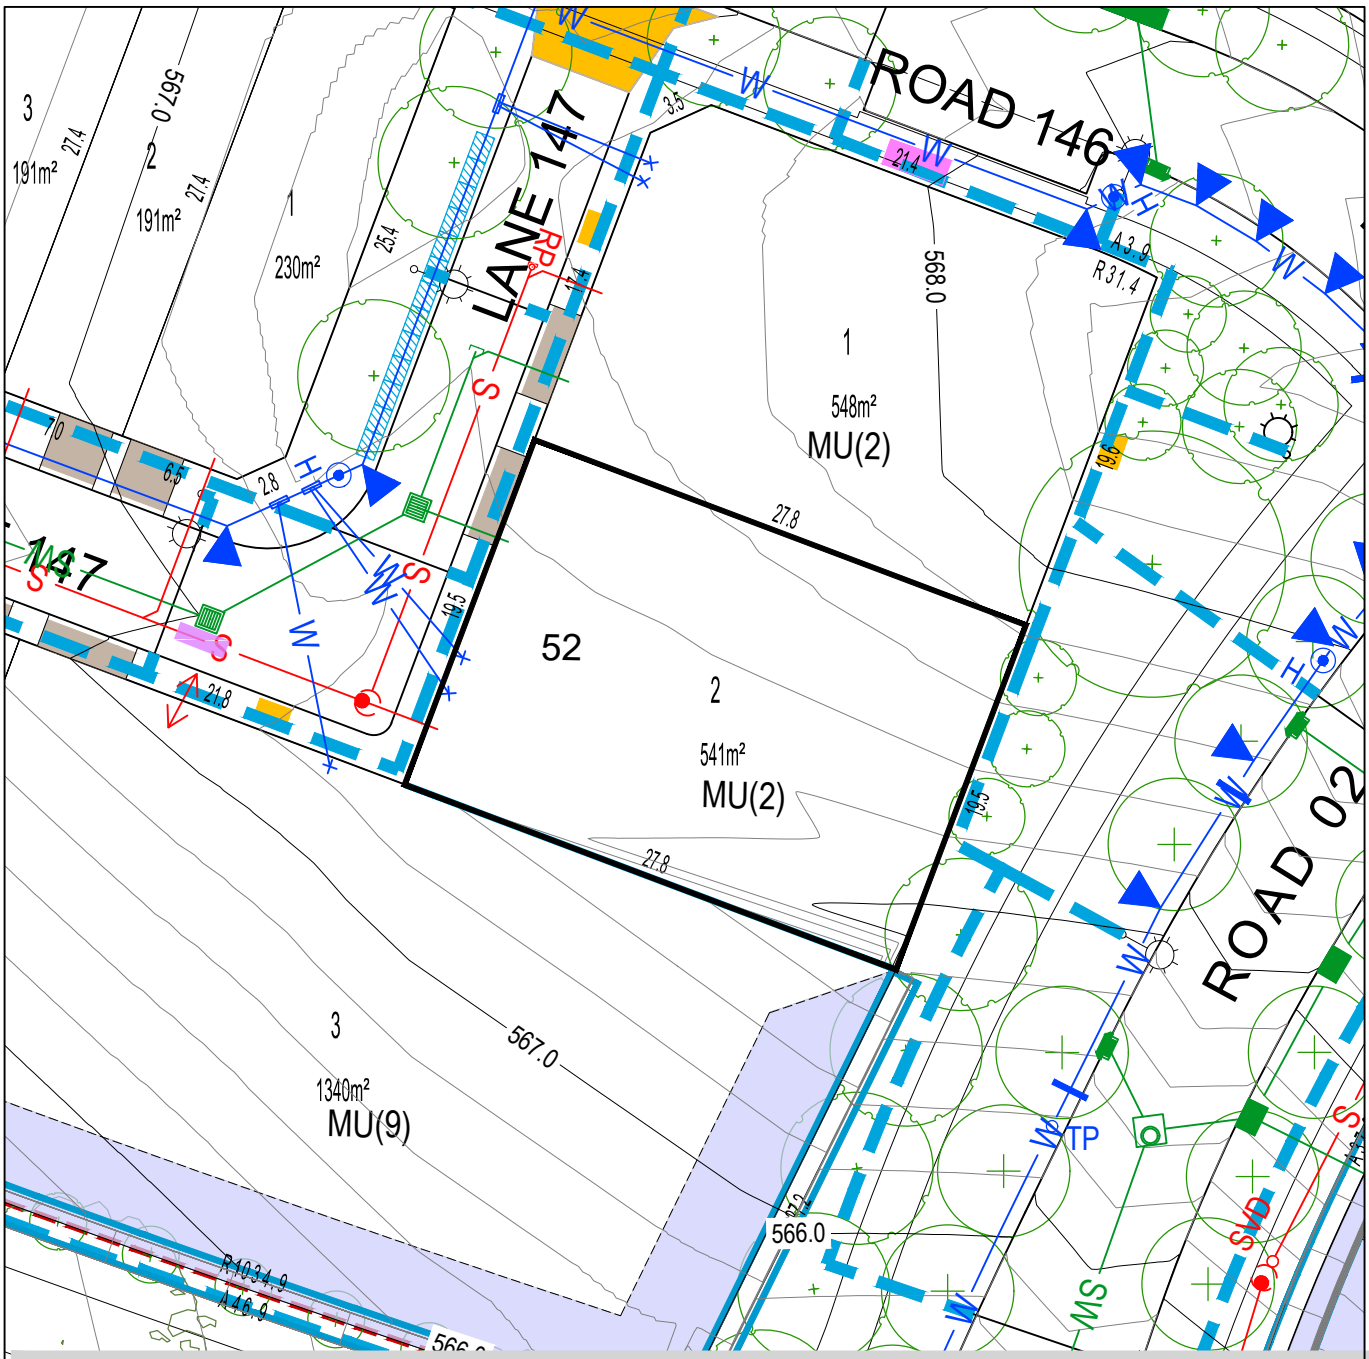

BLOCK LAYOUT - SCALE 1:400

ISSUE DATE: OCTOBER 2026

LEGEND

- LOT BOUNDARY
- EASEMENT
- 550.0 CONTOUR 1.0m INTERVAL
- CONTOUR 0.2m INTERVAL
- REINFORCED CONCRETE DRIVEWAY BY PURCHASER
- REINFORCED CONCRETE DRIVEWAY BY CIVIL CONTRACTOR
- STAGE BOUNDARY
- SEWER MAIN / MANHOLE / TIE
- STORMWATER MAIN / SUMP / MANHOLE / TIE
- WATER MAIN / STOP VALVE / HYDRANT / TIE
- RETAINING WALL
- SEWER MAINTENANCE ACCESS ROUTE REQUIRED
- SERVICES TRENCH
- NBNCo. PIT
- STREETLIGHT
- ABOVE GROUND MINIPILLAR
- IN GROUND MINIPILLAR
- INDICATIVE SET BACK
- WASTE COLLECTION POINT
- SUBSTATION
- STREET TREES

PLEASE NOTE: INFORMATION SHOWN IN THIS DRAWING IS PRELIMINARY ONLY, AND SUBJECT TO CHANGE PRIOR FINAL DESIGN
REFER ALSO TO PLANNING CONTROLS PLAN AND FENCING CONTROLS PLAN


Disclaimer: All care has been taken in the preparation of this material. No responsibility is taken by the vendor for any errors or omissions, and details may be subject to change. All road designs, contours, block sizes, block dimensions, easements, services, ties and trees are preliminary only and are subject to change.

STAGE 2

Ginninderry

Section: 53
Block: 4

Block Disclosure Plan

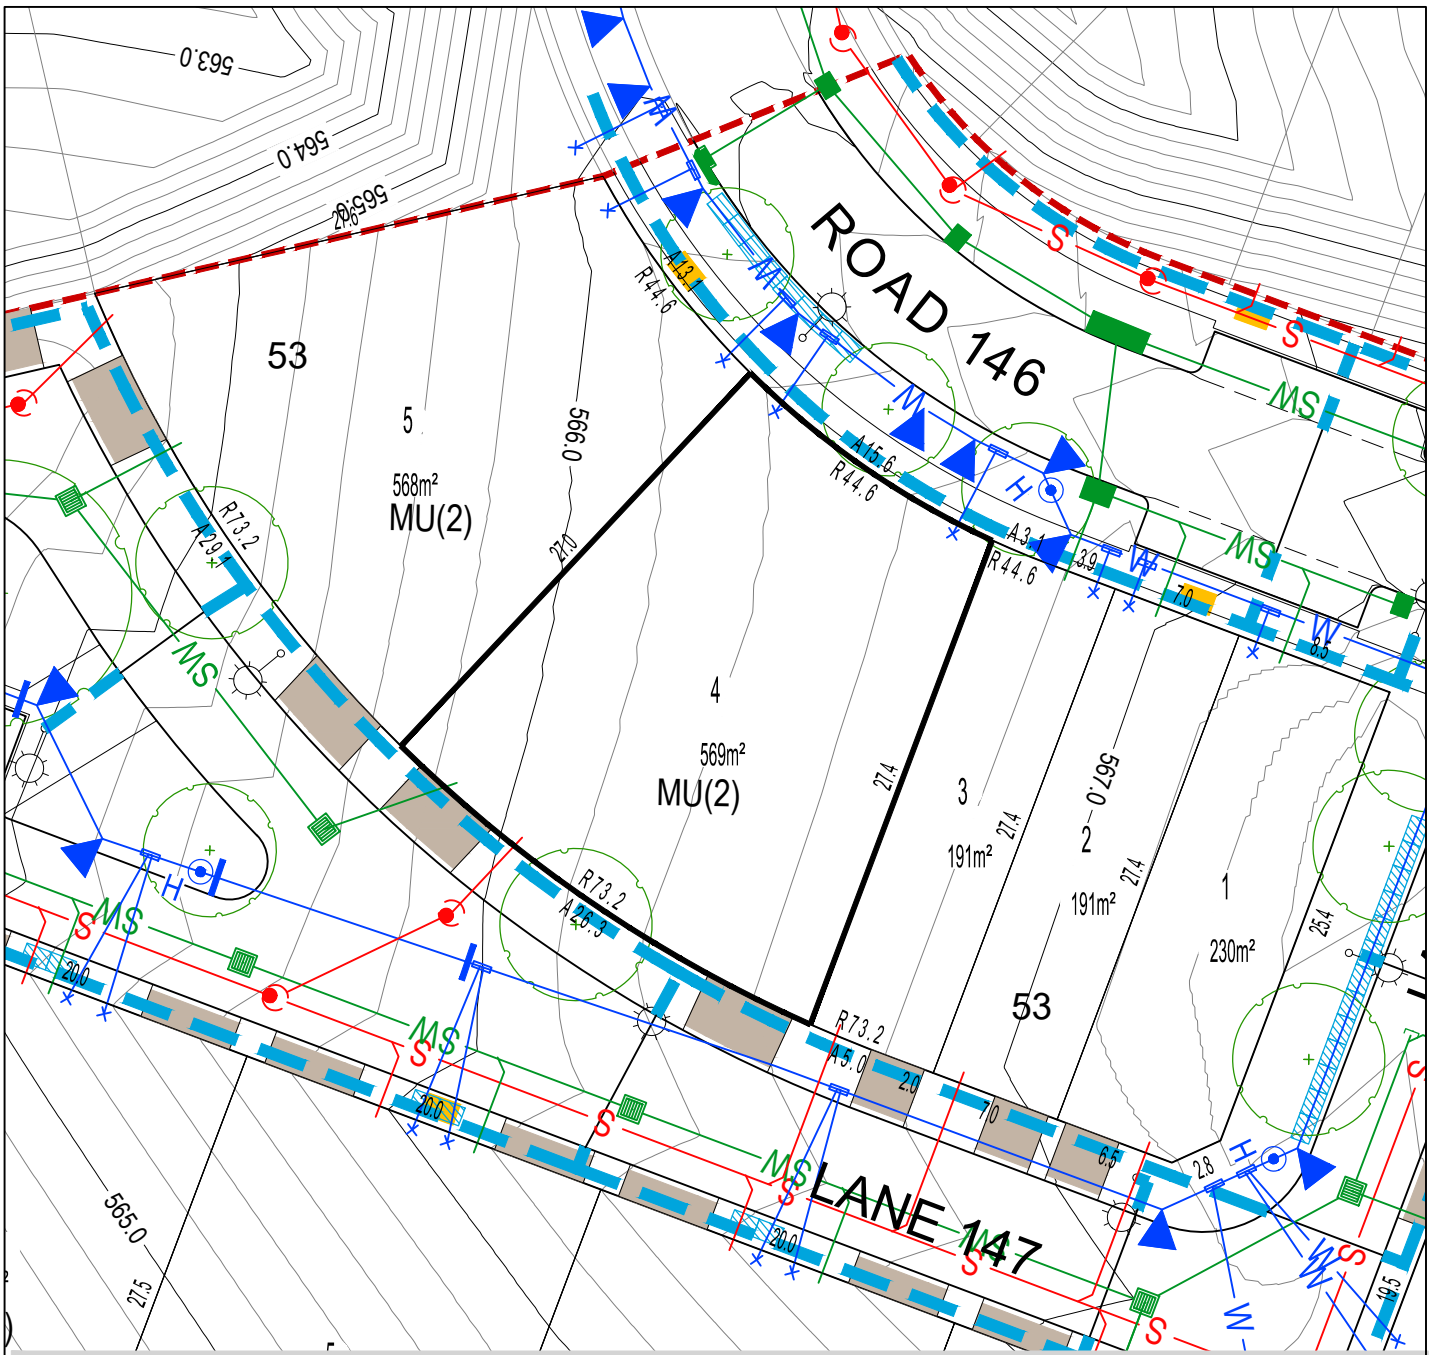

BLOCK LAYOUT - SCALE 1:400

ISSUE DATE: OCTOBER 2026

LEGEND

- LOT BOUNDARY
- EASEMENT
- 550.0 CONTOUR 1.0m INTERVAL
- CONTOUR 0.2m INTERVAL
- REINFORCED CONCRETE DRIVEWAY BY PURCHASER
- REINFORCED CONCRETE DRIVEWAY BY CIVIL CONTRACTOR
- STAGE BOUNDARY
- SEWER MAIN / MANHOLE / TIE
- STORMWATER MAIN / SUMP / MANHOLE / TIE
- WATER MAIN / STOP VALVE / HYDRANT / TIE
- RETAINING WALL
- SEWER MAINTENANCE ACCESS ROUTE REQUIRED
- SERVICES TRENCH
- NBNCo. PIT
- STREETLIGHT
- ABOVE GROUND MINIPILLAR
- IN GROUND MINIPILLAR
- INDICATIVE SET BACK
- WASTE COLLECTION POINT
- SUBSTATION
- STREET TREES

PLEASE NOTE: INFORMATION SHOWN IN THIS DRAWING IS PRELIMINARY ONLY, AND SUBJECT TO CHANGE PRIOR FINAL DESIGN
REFER ALSO TO PLANNING CONTROLS PLAN AND FENCING CONTROLS PLAN


Disclaimer: All care has been taken in the preparation of this material. No responsibility is taken by the vendor for any errors or omissions, and details may be subject to change. All road designs, contours, block sizes, block dimensions, easements, services, ties and trees are preliminary only and are subject to change.

STAGE 2

Ginninderry

Section: 53
Block: 5

Block Disclosure Plan

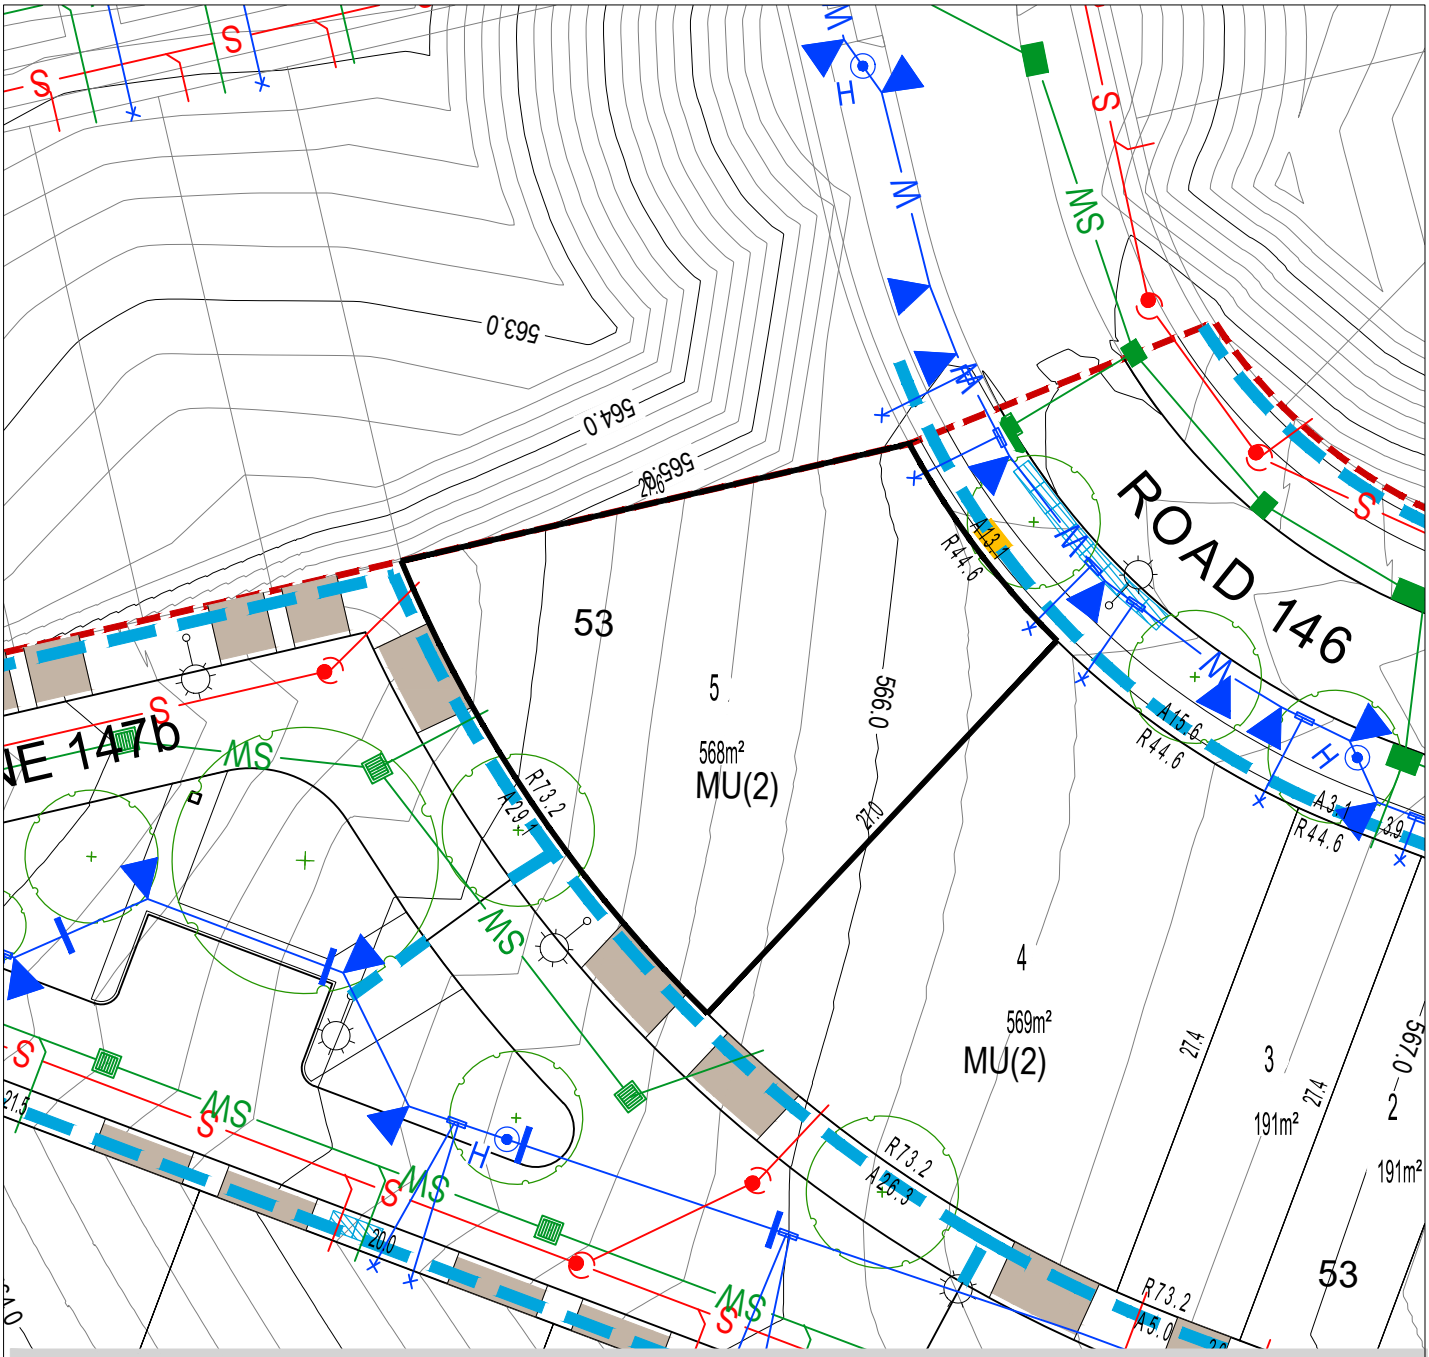

BLOCK LAYOUT - SCALE 1:400 ISSUE DATE: OCTOBER 2026

LEGEND

- LOT BOUNDARY
- EASEMENT
- 550.0 CONTOUR 1.0m INTERVAL
- CONTOUR 0.2m INTERVAL
- REINFORCED CONCRETE DRIVEWAY BY PURCHASER
- REINFORCED CONCRETE DRIVEWAY BY CIVIL CONTRACTOR
- STAGE BOUNDARY
- SEWER MAIN / MANHOLE / TIE
- STORMWATER MAIN / SUMP / MANHOLE / TIE
- WATER MAIN / STOP VALVE / HYDRANT / TIE
- RETAINING WALL
- SEWER MAINTENANCE ACCESS ROUTE REQUIRED
- SERVICES TRENCH
- NBNCo. PIT
- STREETLIGHT
- ABOVE GROUND MINIPILLAR
- IN GROUND MINIPILLAR
- INDICATIVE SET BACK
- WASTE COLLECTION POINT
- SUBSTATION
- STREET TREES

PLEASE NOTE: INFORMATION SHOWN IN THIS DRAWING IS PRELIMINARY ONLY, AND SUBJECT TO CHANGE PRIOR FINAL DESIGN
REFER ALSO TO PLANNING CONTROLS PLAN AND FENCING CONTROLS PLAN

Disclaimer: All care has been taken in the preparation of this material. No responsibility is taken by the vendor for any errors or omissions, and details may be subject to change. All road designs, contours, block sizes, block dimensions, easements, services, ties and trees are preliminary only and are subject to change.