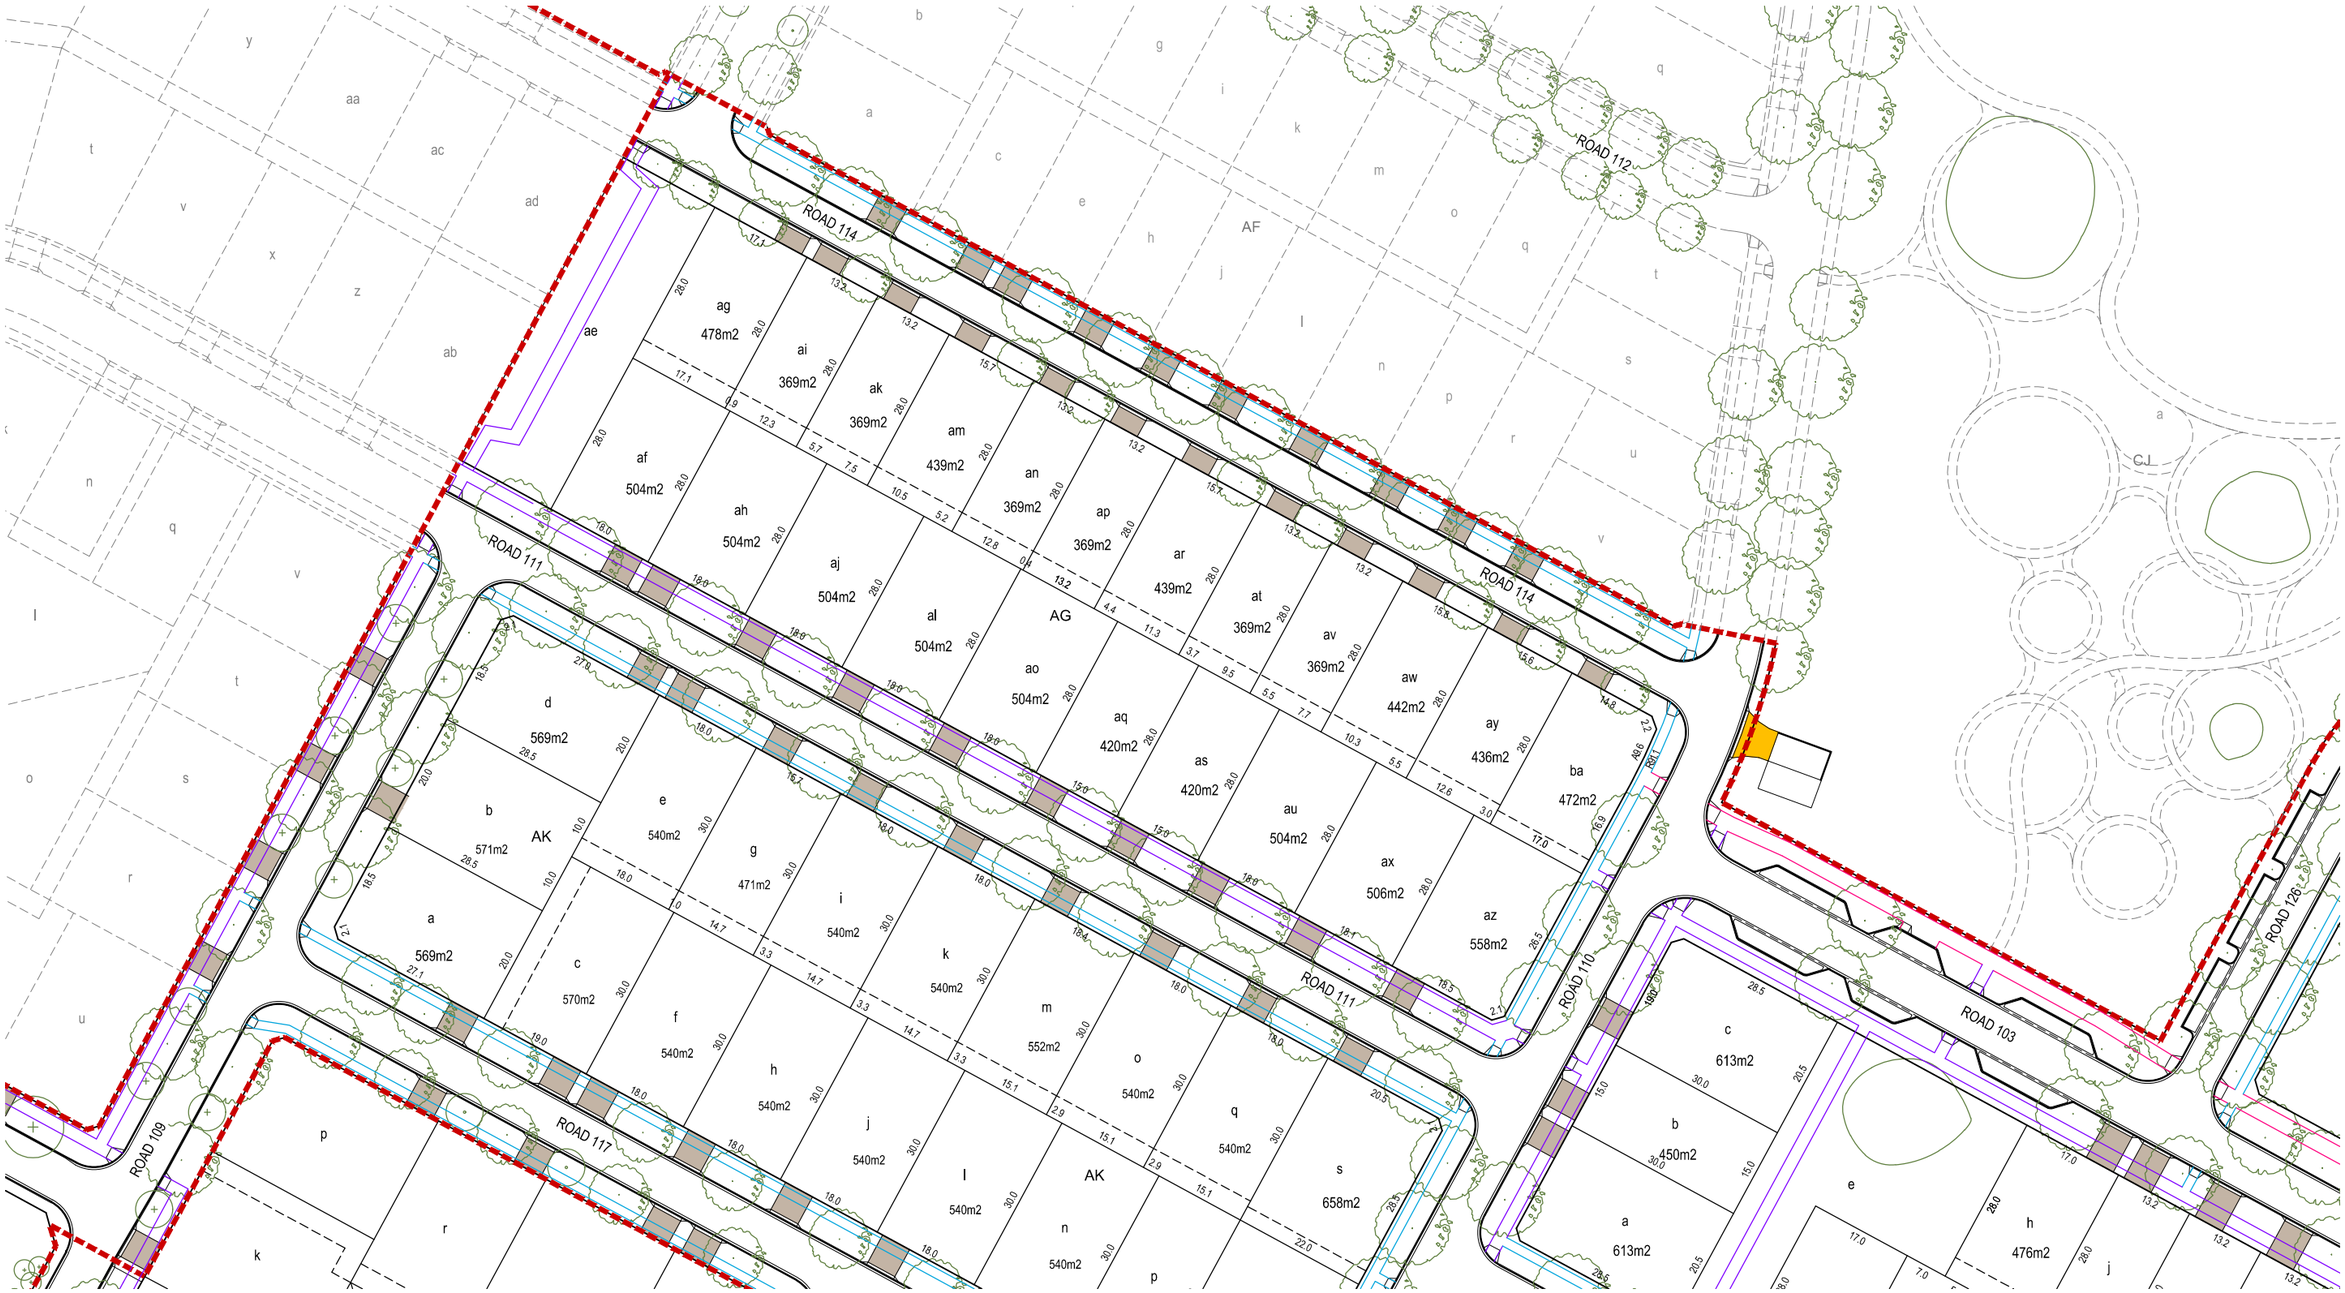

LEGEND

- STAGE BOUNDARY
- DRIVEWAY
- AF — SECTION IDENTIFIER
- a — BLOCK IDENTIFIER
- 594m² — BLOCK AREA
- 15.4 — BLOCK DIMENSIONS
- INDICATIVE TREE LOCATIONS
- SERVICE EASEMENT
- POTENTIALLY NOISE AFFECTED BLOCK
- BIN PAD

NOTES:

PLAN SUBJECT TO SURVEY- FINAL DIMENSIONS AREAS & BLOCK NUMBERS TO BE OBTAINED FROM DEPOSITED PLANS AND DISTANCES ARE IN METRES.

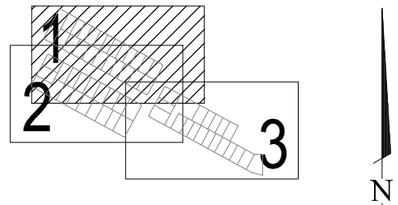

KEY PLAN

N

FIRST ISSUE	DESIGN	DRAWN	CHECK	APPROVED	DATE
	PL	EH			

AMENDMENTS

DRAFT

AMENDMENT DETAILS

GROUP GSA

Cia landscapes + colour

WAE No.

PROJECT No.

SCALE (METRES)

0 5 10 15 20 25 30 35 40

SCALE 1:500 (A1) SCALE 1:1000 (A3)

CLIENT: Ginninderry

PROJECT: MACNAMARA STAGE 1B

©2016

calibre CONSULTING www.calibreconsulting.co

DRAWING TITLE: BLOCK DETAIL PLANS
STAGE 1B - SHEET 1 OF 3
SECTION AG

DRAWING NUMBER: 20-000013-FB01

AMEND.