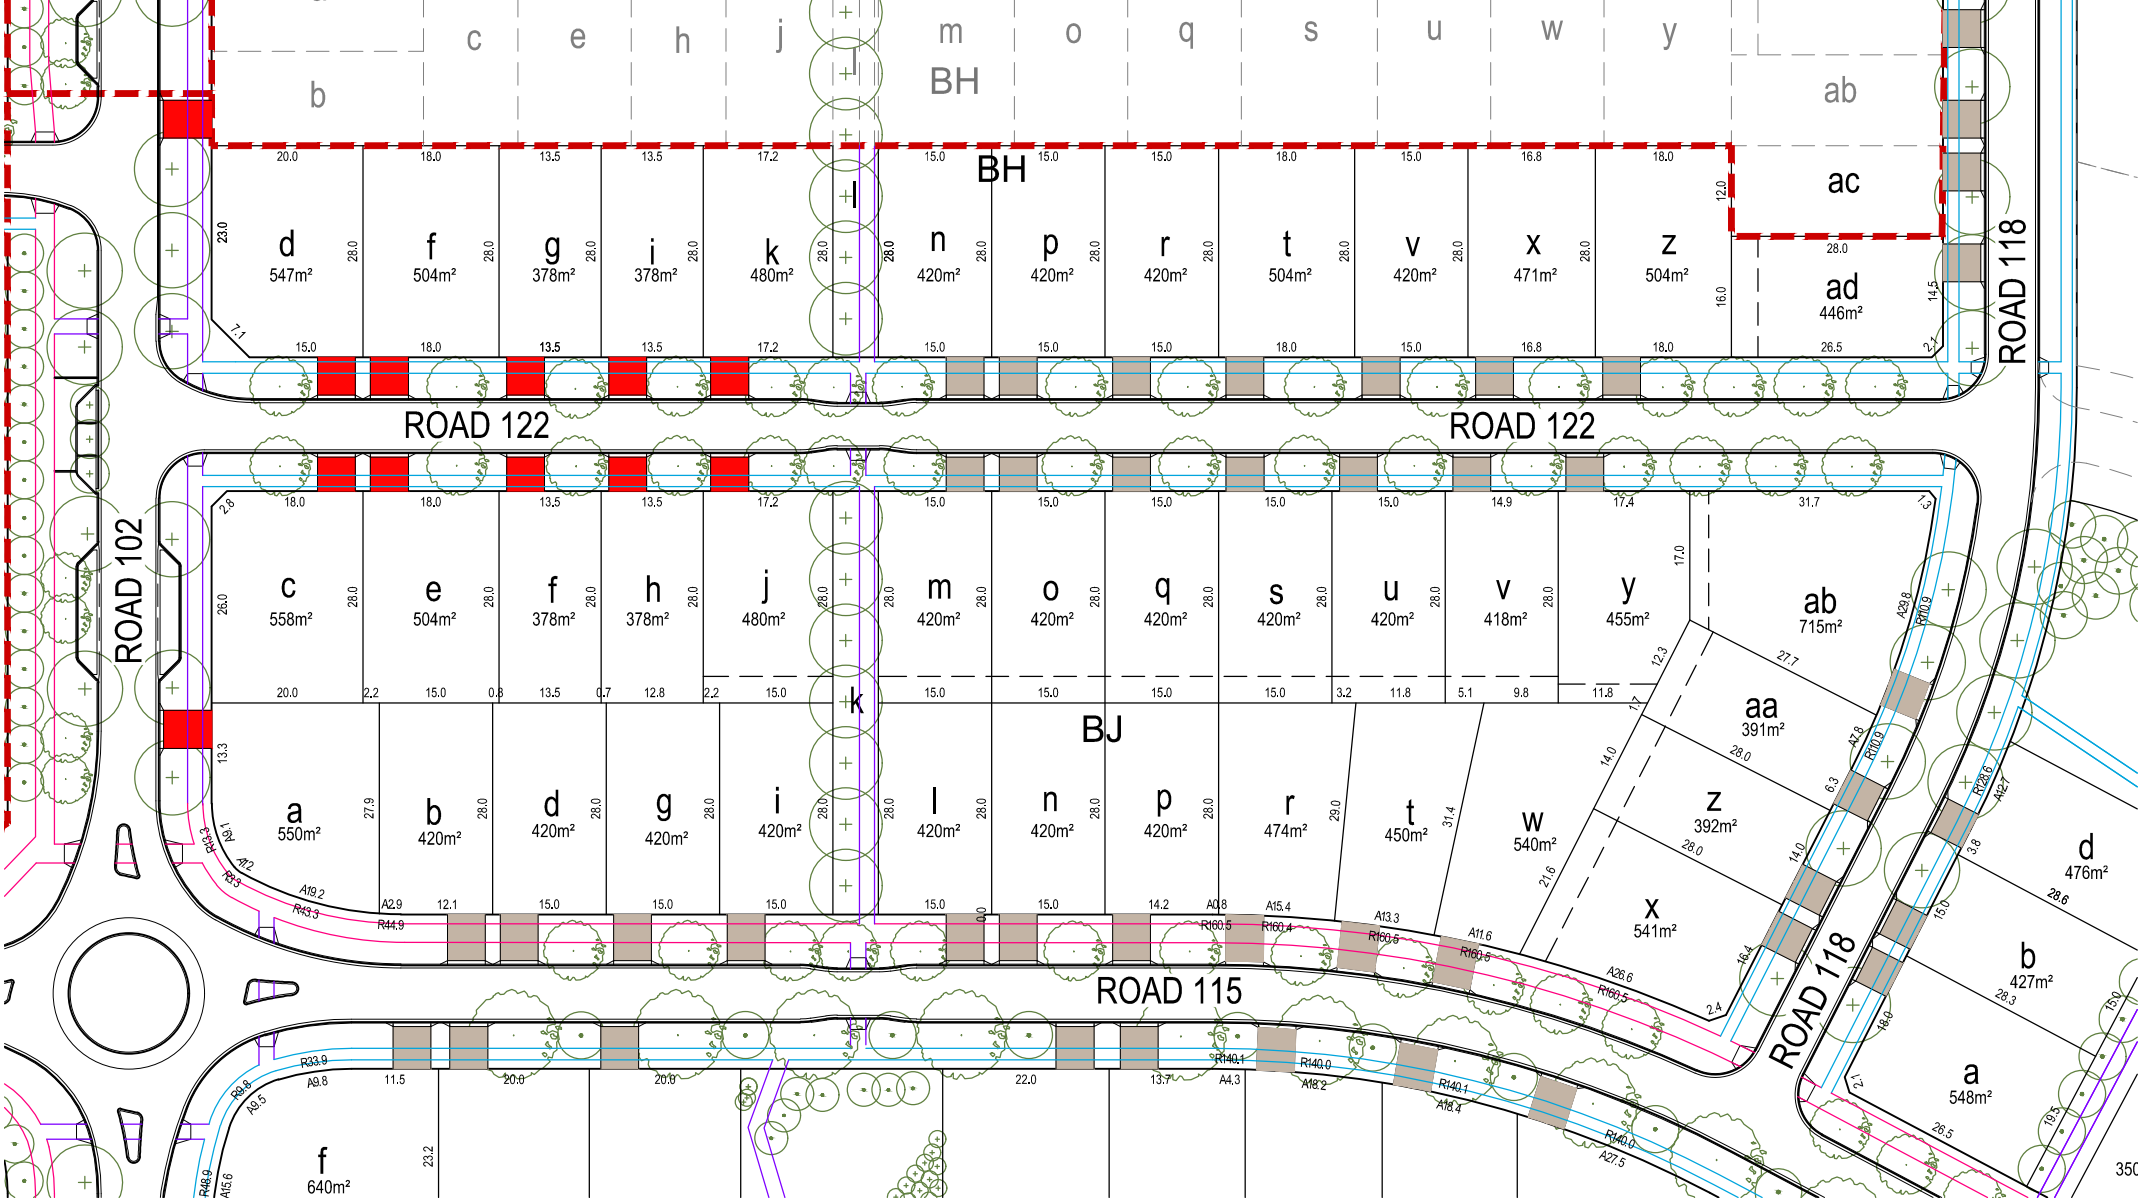

LEGEND

- STAGE BOUNDARY
- DRIVEWAY
- AF SECTION IDENTIFIER
- a BLOCK IDENTIFIER
- 594m² BLOCK AREA
- 15.4 BLOCK DIMENSIONS
- INDICATIVE TREE LOCATIONS
- SERVICE EASEMENT
- POTENTIALLY NOISE AFFECTED BLOCK
- BIN PAD

NOTES:

PLAN SUBJECT TO SURVEY- FINAL DIMENSIONS AREAS & BLOCK NUMBERS TO BE OBTAINED FROM DEPOSITED PLANS AND DISTANCES ARE IN METRES.

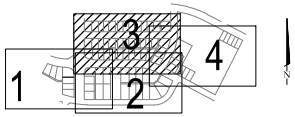

KEY PLAN

FIRST ISSUE	DESIGN	DRAWN	CHECK	APPROVED	DATE
	PL	EH			

AMENDMENTS

AMENDMENT DETAILS

DRAFT

GROUPGSA

Cia landscapes + colour

NAE No.

PROJECT No.

SCALE (METRES) 5 0 5 10 15 20 25 1:1000

CLIENT Ginninderry

PROJECT MACNAMARA STAGE 1A

calibre CONSULTING www.calibreconsulting.co

©2016

DRAWING TITLE BLOCK DETAILS PLANS STAGE 1A - SHEET 3 OF 4 SECTION BH & BJ

DRAWING NUMBER 20-000013-BD01

AMEND.