Ginninderry

Stage 1D

Section: AG
Block: y

Block Disclosure Plan

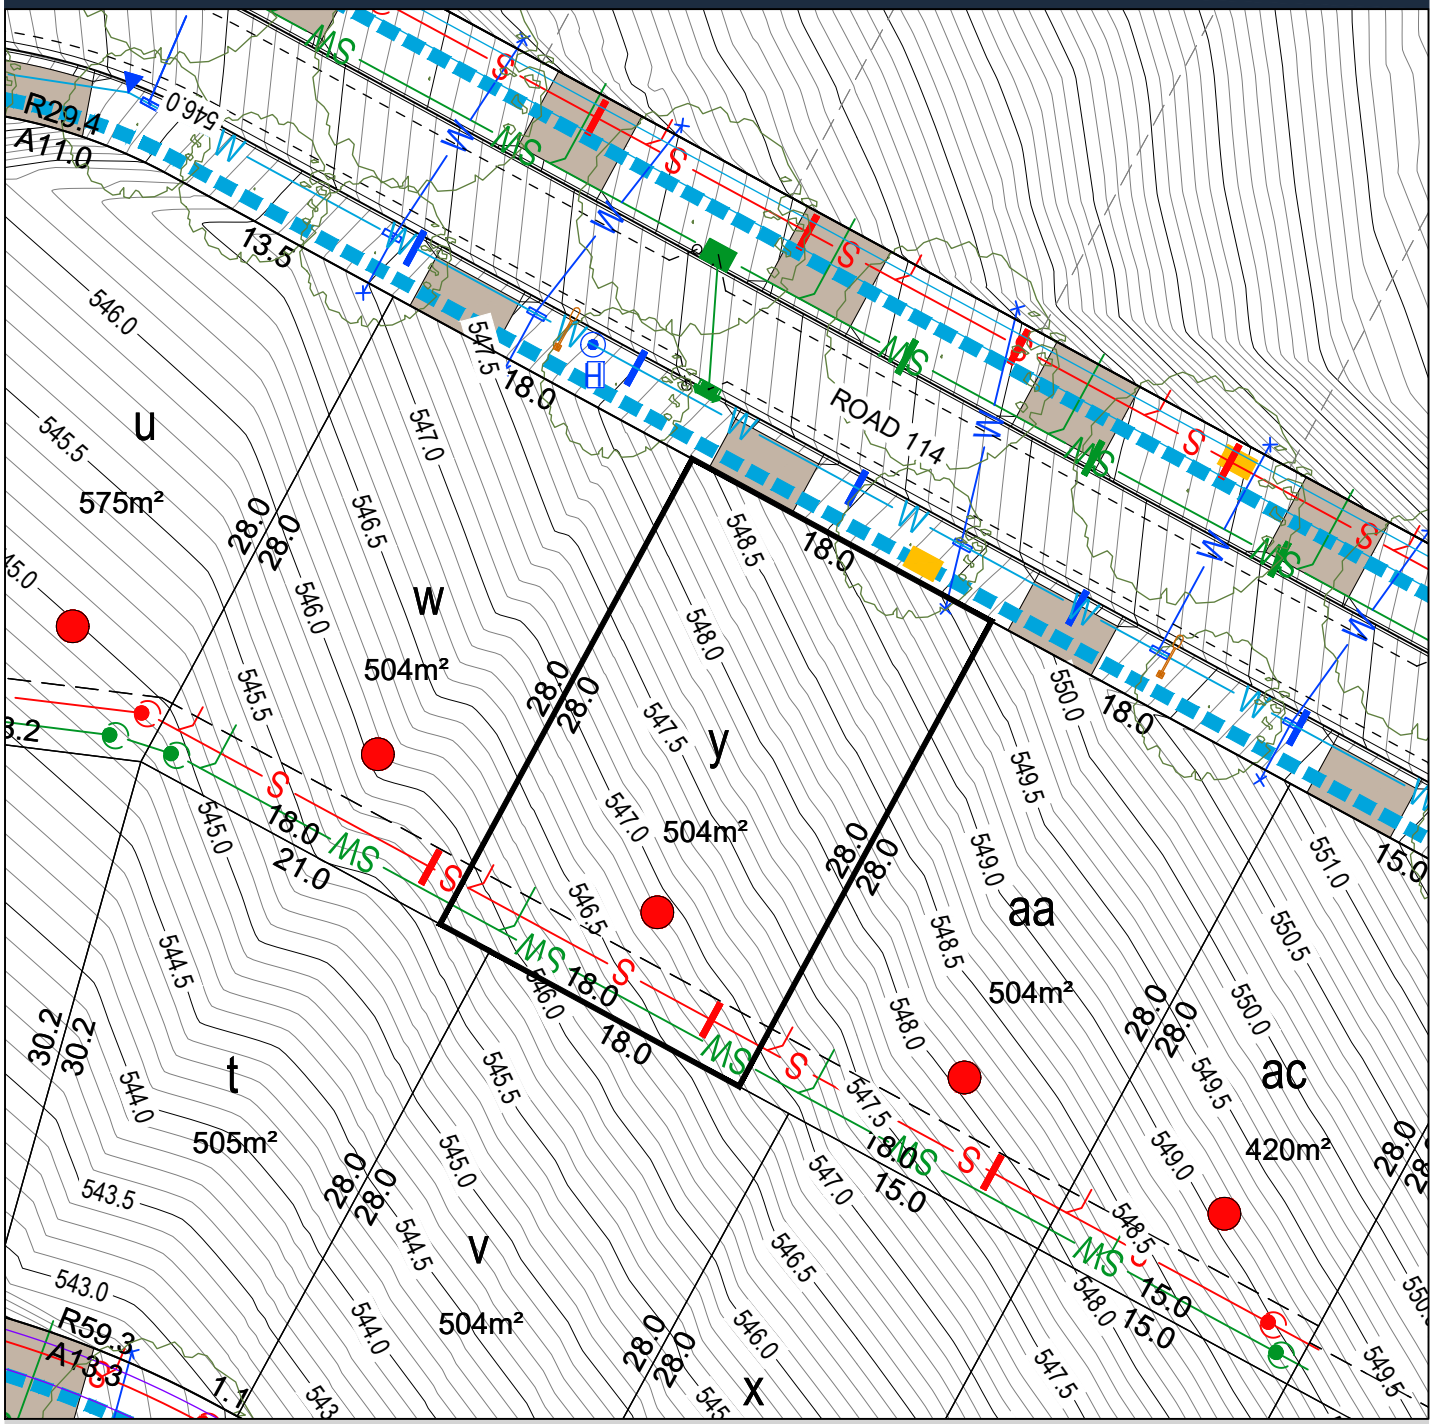

BLOCK LAYOUT - SCALE 1:250

ISSUE DATE: April 2023

LEGEND

- LOT BOUNDARY
- EASEMENT
- 550.0 CONTOUR 0.5m INTERVAL
- CONTOUR 0.1m INTERVAL
- RETAINING WALL
- SEWER MAINTENANCE ACCESS ROUTE REQUIRED
- SEWER MAIN / MANHOLE / TIE
- STORMWATER MAIN / SUMP / MANHOLE / TIE
- WATER MAIN / STOP VALVE / HYDRANT / TIE
- WATER MAIN (IRRIGATION)
- REINFORCED CONCRETE DRIVEWAY BY PURCHASER
- POTENTIALLY NOISE AFFECTED BLOCK
- SERVICES TRENCH
- NBNCo. PIT
- STREETLIGHT / OPEN SPACE PEDESTRAIN LIGHTING
- ABOVE GROUND MINIPILLAR
- IN GROUND MINIPILLAR
- FRONT FENCING AND WALLS BY DEVELOPER
- WASTE COLLECTION POINT
- SUBSTATION
- STREET TREES
- 1.0 GARAGE OFFSET FROM REAR BOUNDARY
- MANDATORY LOT CONTROL - WALL INDENT FOR WATER METER

Disclaimer: All care has been taken in the preparation of this material. No responsibility is taken by the vendor for any errors or omissions, and details may be subject to change. All road designs, contours, block sizes, block dimensions, easements, services, ties and trees are subject to change.