


Macnamara Neighbourhood 4 – Development Intentions



Disclaimer: The Suburban Land Agency (SLA), Riverview Developments (RD), and Riverview Projects (ACT) Pty Ltd (RP) make no warranty to the accuracy or completeness of information in this plan. The plans, examples and information contained herein are for illustrative purposes only and should not, without further inquiry, be relied upon as to their ultimate accuracy to the extent permitted by law; the SLA, RD and RP will not be responsible for any loss or damage that may be incurred as a result of your reliance upon this material.

Macnamara Neighbourhood 4 – Location

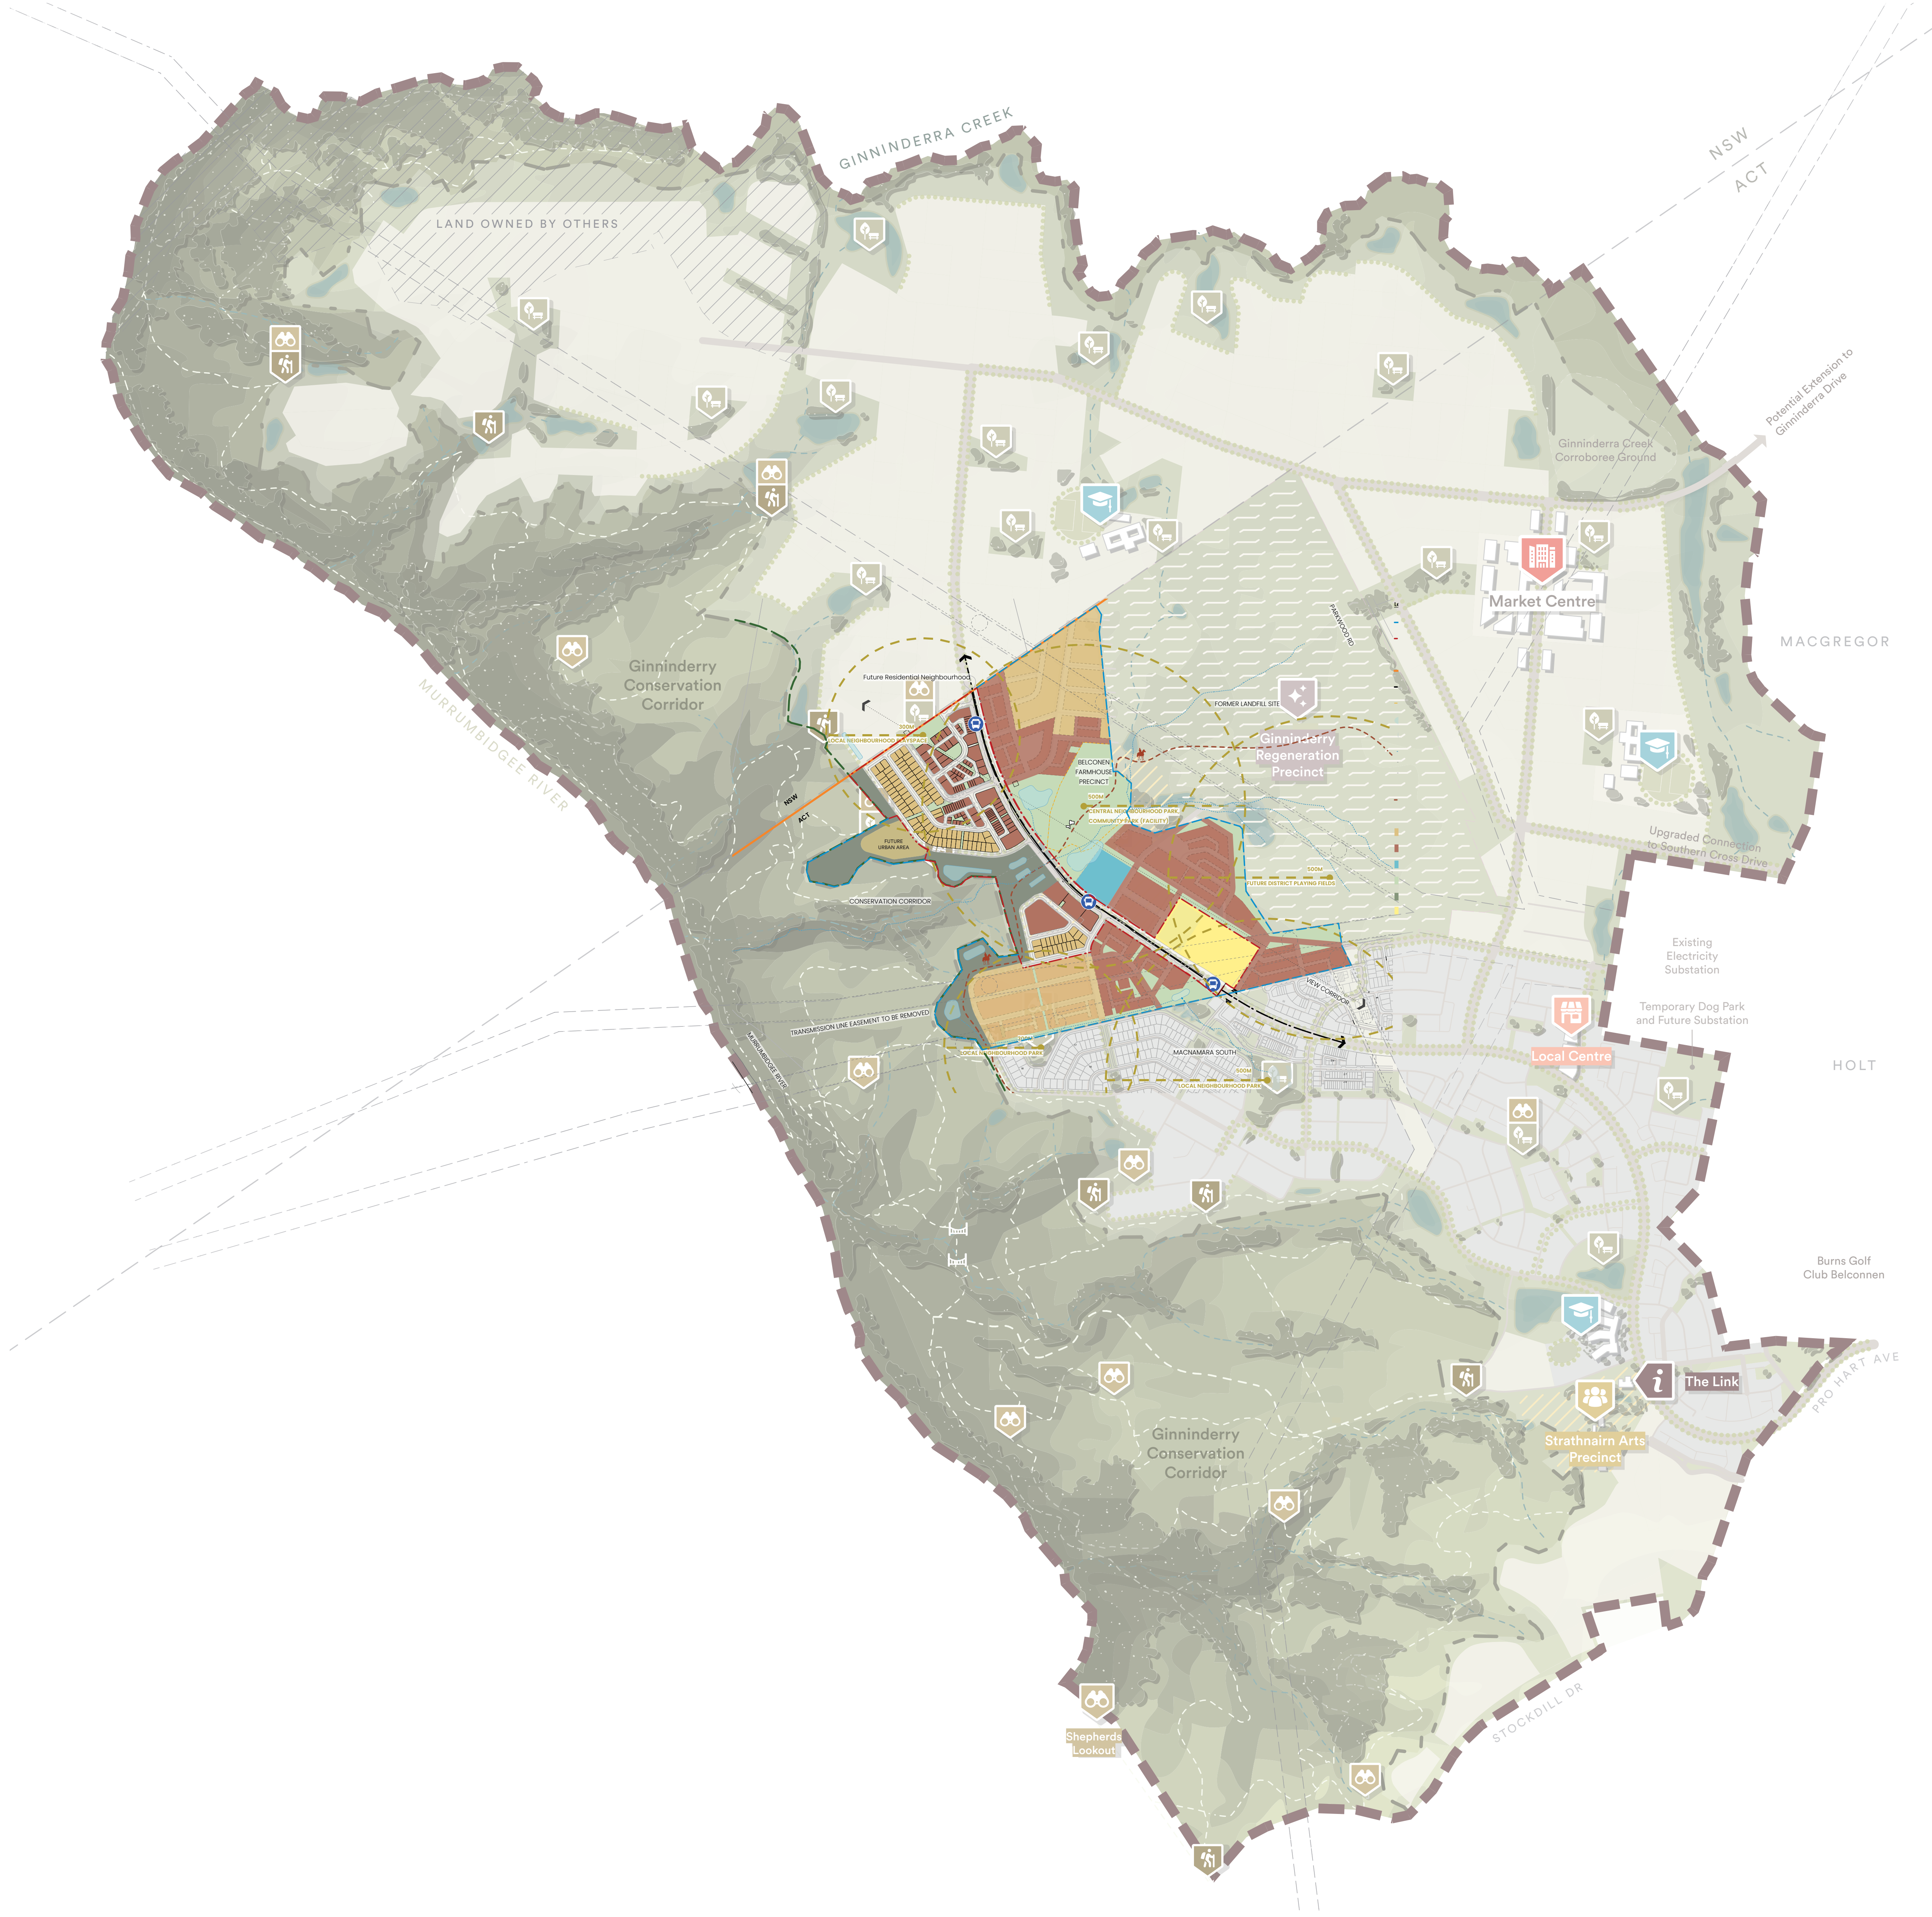


Disclaimer: The Suburban Land Agency (SLA), Riverview Developments (RD), and Riverview Projects (ACT) Pty Ltd (RP) make no warranty to the accuracy or completeness of information in this plan. The plans, examples and information contained herein are for illustrative purposes only and should not, without further inquiry, be relied upon as to their ultimate accuracy to the extent permitted by law; the SLA, RD and RP will not be responsible for any loss or damage that may be incurred as a result of your reliance upon this material.

Macnamara Neighbourhood 4 – Landscape Intentions



Macnamara Neighbourhood 4 – Landscape intentions detail plan

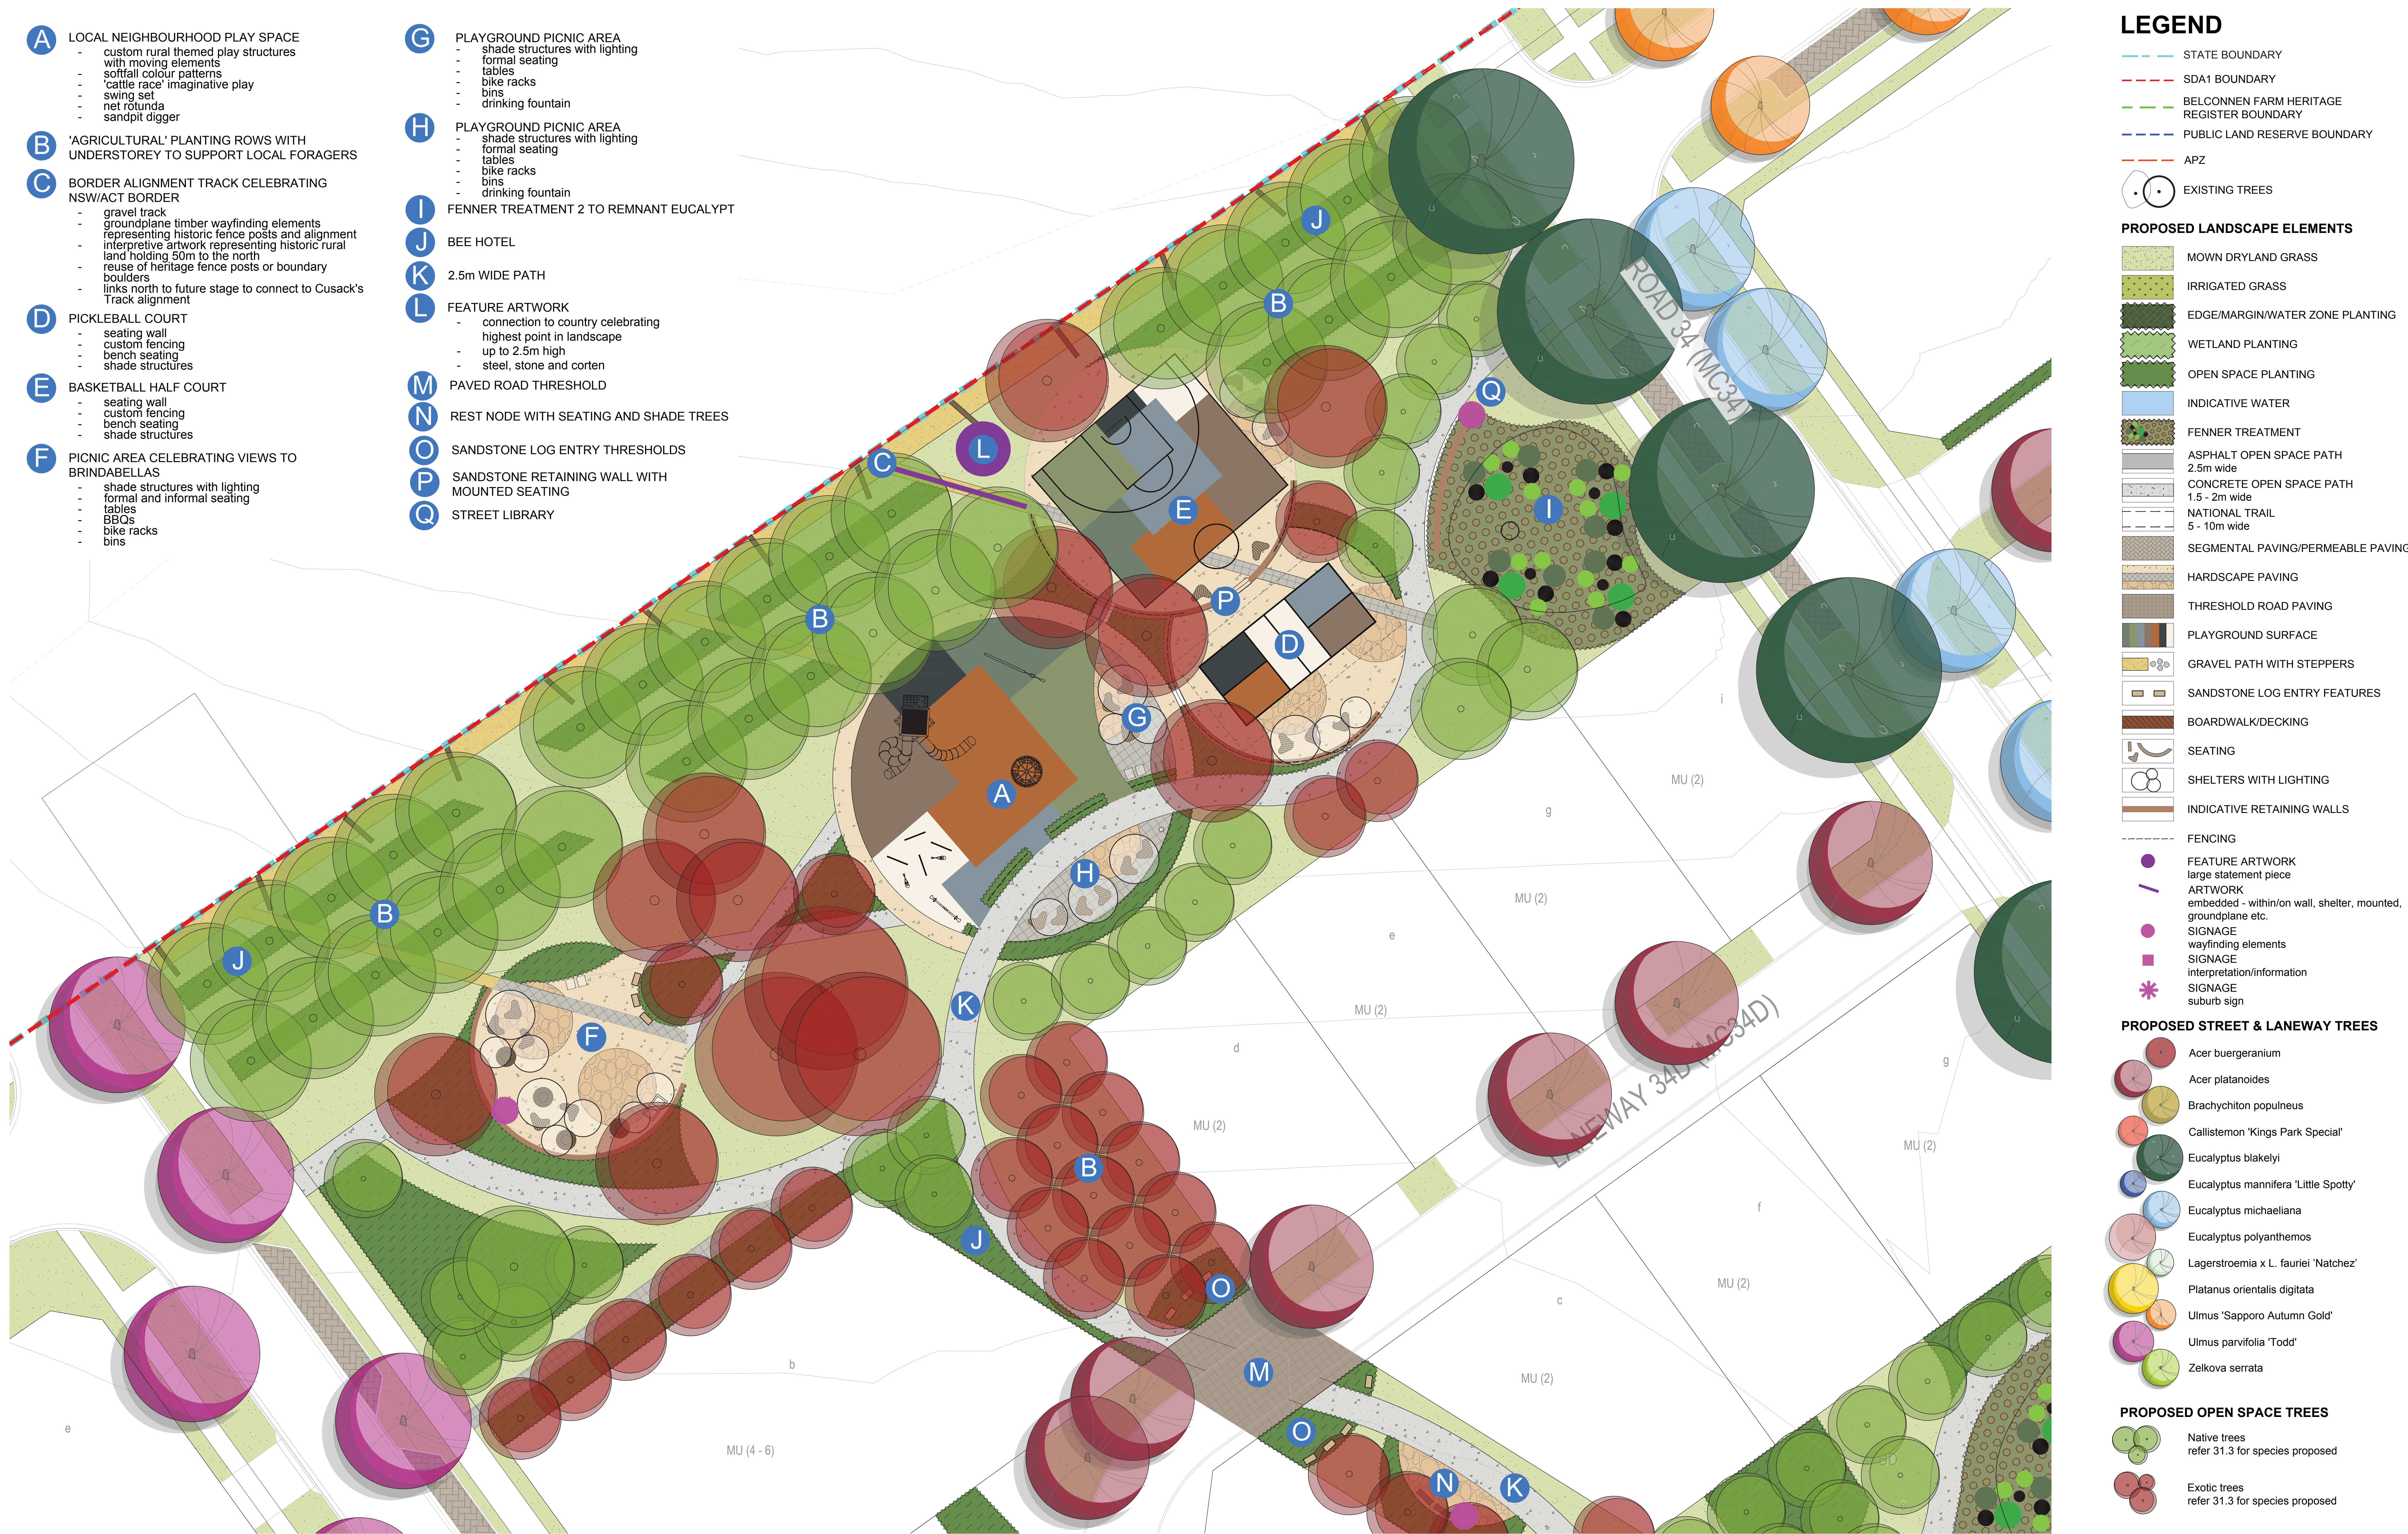

Disclaimer: The Suburban Land Agency (SLA), Riverview Developments (RD), and Riverview Projects (ACT) Pty Ltd (RP) make no warranty to the accuracy or completeness of information in this plan. The plans, examples and information contained herein are for illustrative purposes only and should not, without further inquiry, be relied upon as to their ultimate accuracy to the extent permitted by law; the SLA, RD and RP will not be responsible for any loss or damage that may be incurred as a result of your reliance upon this material.